




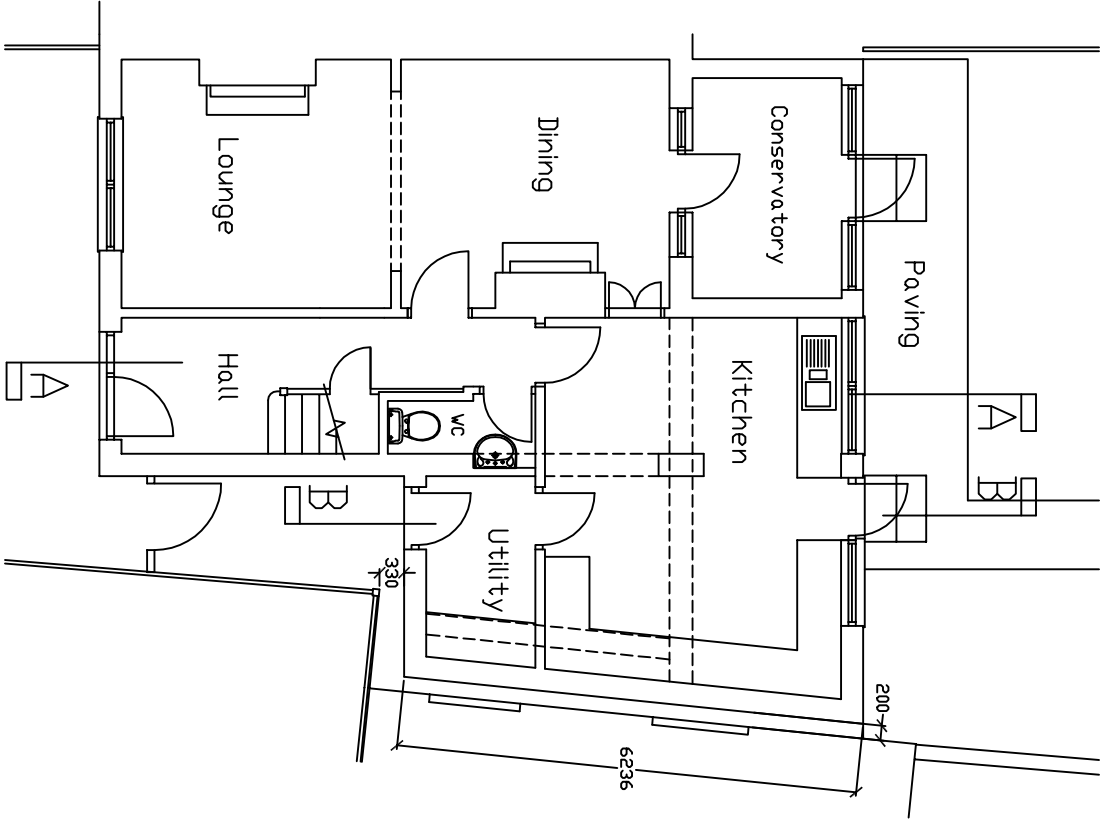

GROUND FLOOR PLAN

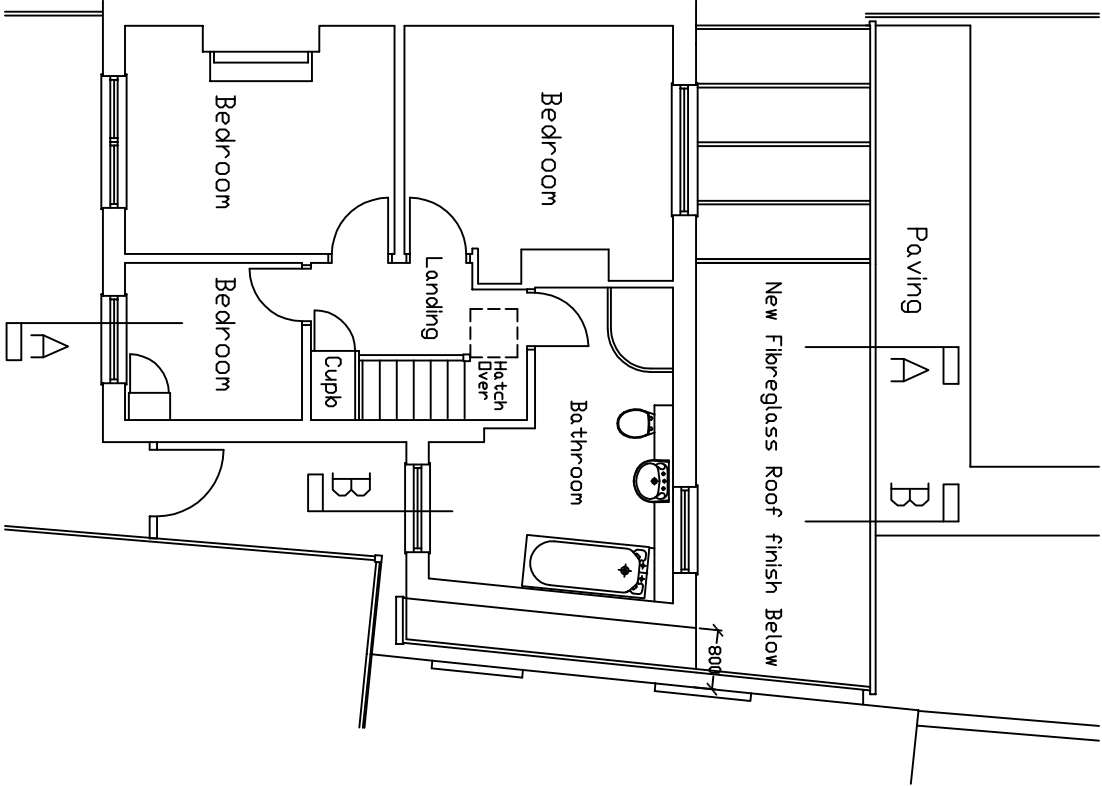

FIRST FLOOR PLAN

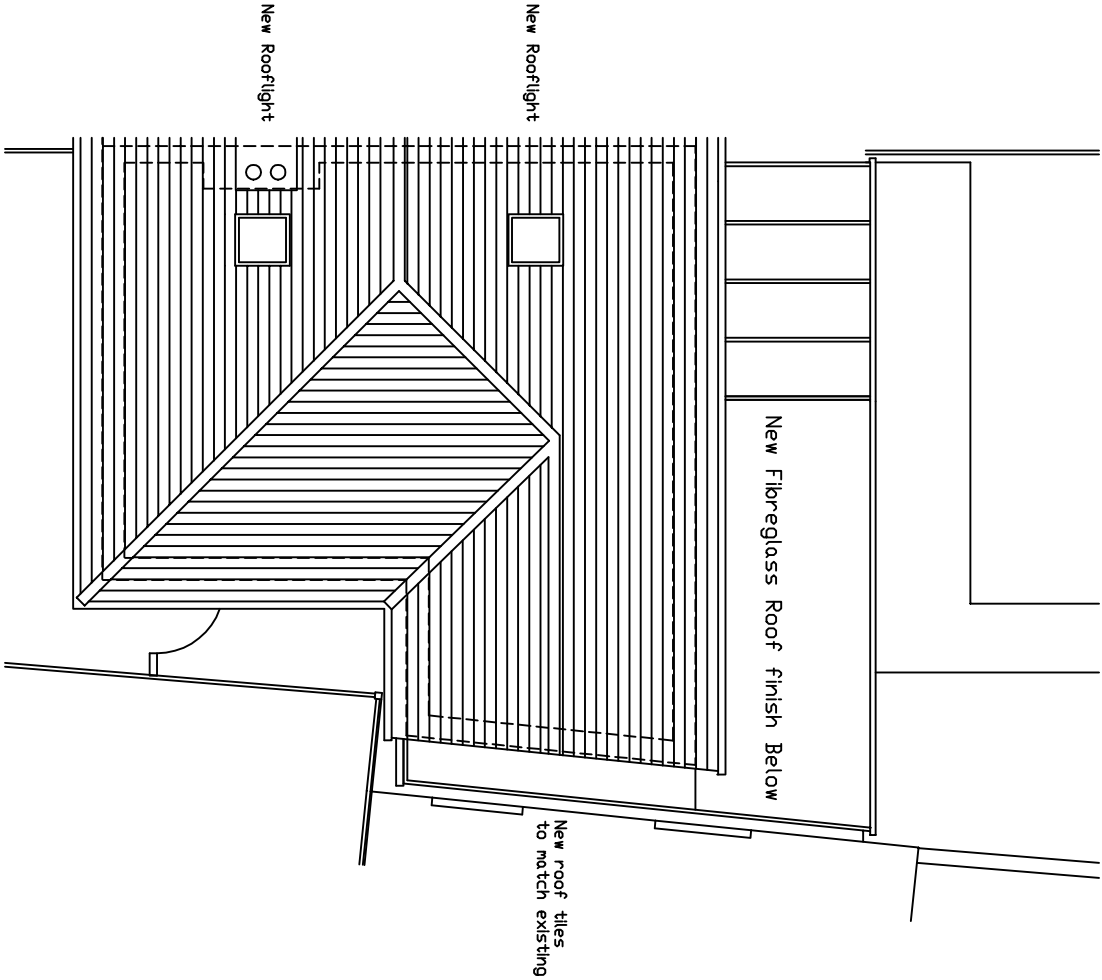

ROOF PLAN

NOTES

This drawing should be read in conjunction with drawings RBA.025/1001, 1012, 1013, 1014 and 1016
Survey Information on this drawing relating to dimensions and areas is subject to verification

computer reference Murphy.1015 drawn by JTR	project Proposed Alterations to House at 75 Mead Lane, Bognor Regis West Sussex PO22 8AP Mr and Mrs D Murphy	scale 1:100 date May'20	title Plans as Proposed		job no.	drwg no.	rev
					RBA.025	1015	B