



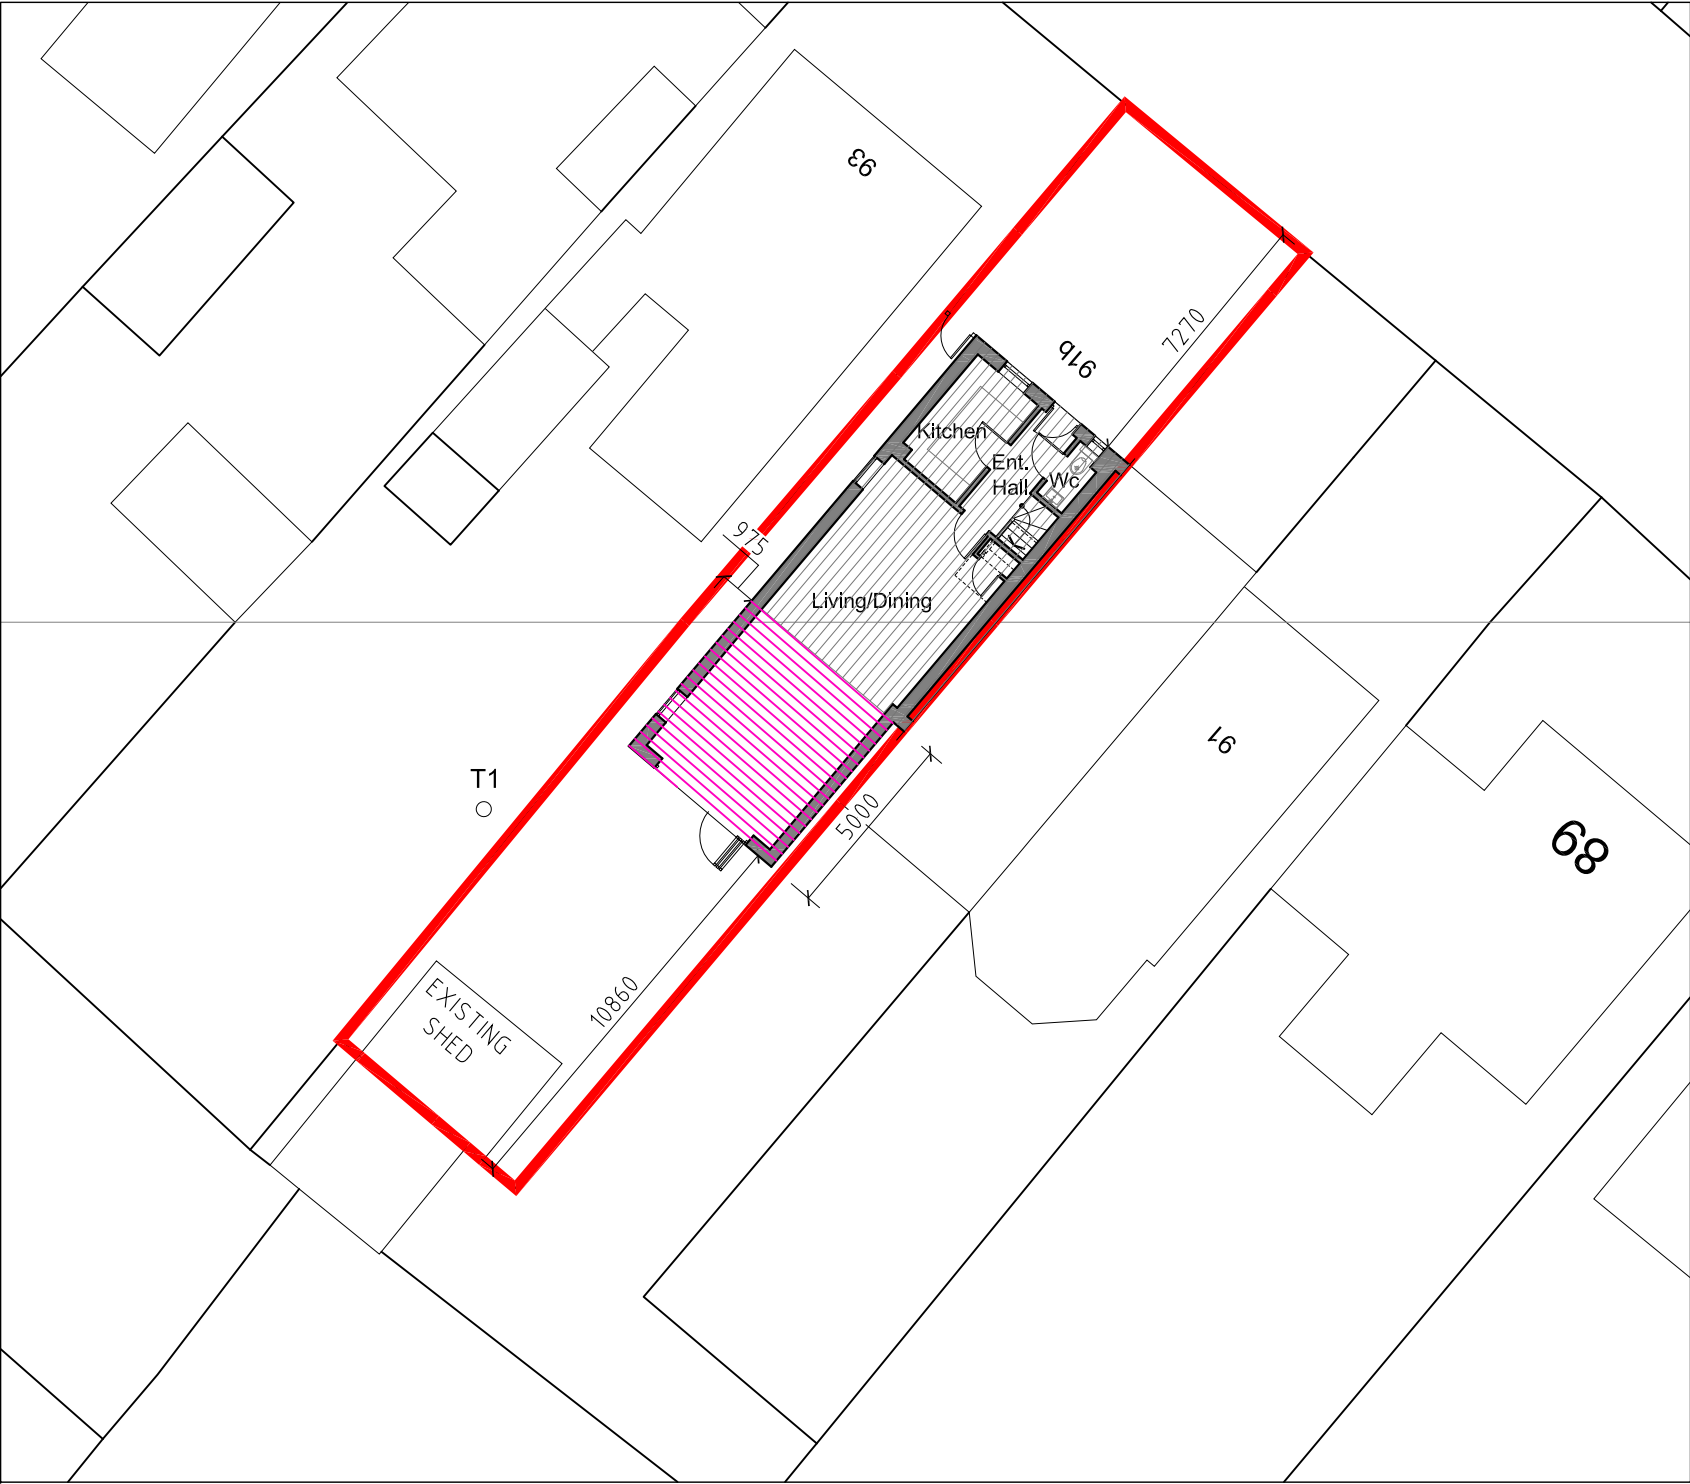

PROPOSED SITE PLAN
Sc. 1:200

Figured dimensions only are to be used. All dimensions to be checked on site. Differences between drawings and between drawings and specification or bills of quantities to be reported to JJR Designs Ltd
© This drawing is prepared for the application for:
1. Planning permission
2. Building Regulation Permission
on behalf of the applicant named below and for no other purpose.
The copyright of the drawing and designs remains JJR Designs Ltd.
All copies are only for information about the application, they may not be used for any other purpose without the express written permission of JJR Designs Ltd.

Revisions:

 


LEGEND:

- AREA OF THE SITE
- AREA OF THE EXISTING BUILDINGS
- AREA OF THE PROPOSED EXTENSION

REV A 12.05.22

SITE PLAN RESCALED.

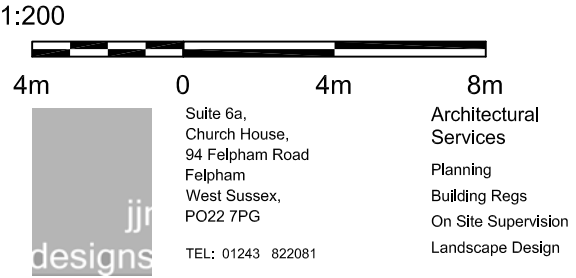

e-mail: Info@jjrdesigns.com

Client:
MR MEHMET SEN

Project:
**91B GRAVITS LANE
BOGNOR REGIS, WEST SUSSEX,
PO21 5LN**

Drawing Title:
PROPOSED SITE PLAN

Issue status:
Outline proposals ☐ Production information ☐ Scheme design ☐
Tender drawing ☐ Detail design ☐ Contract drawing ☐

Scale: 1:200 @A3	Drawn: I. Bruma	Checked: R.Stefanski	Date: 21.02.2022
Job No: 1545	Drawing No: PL 03	Revision: A	