


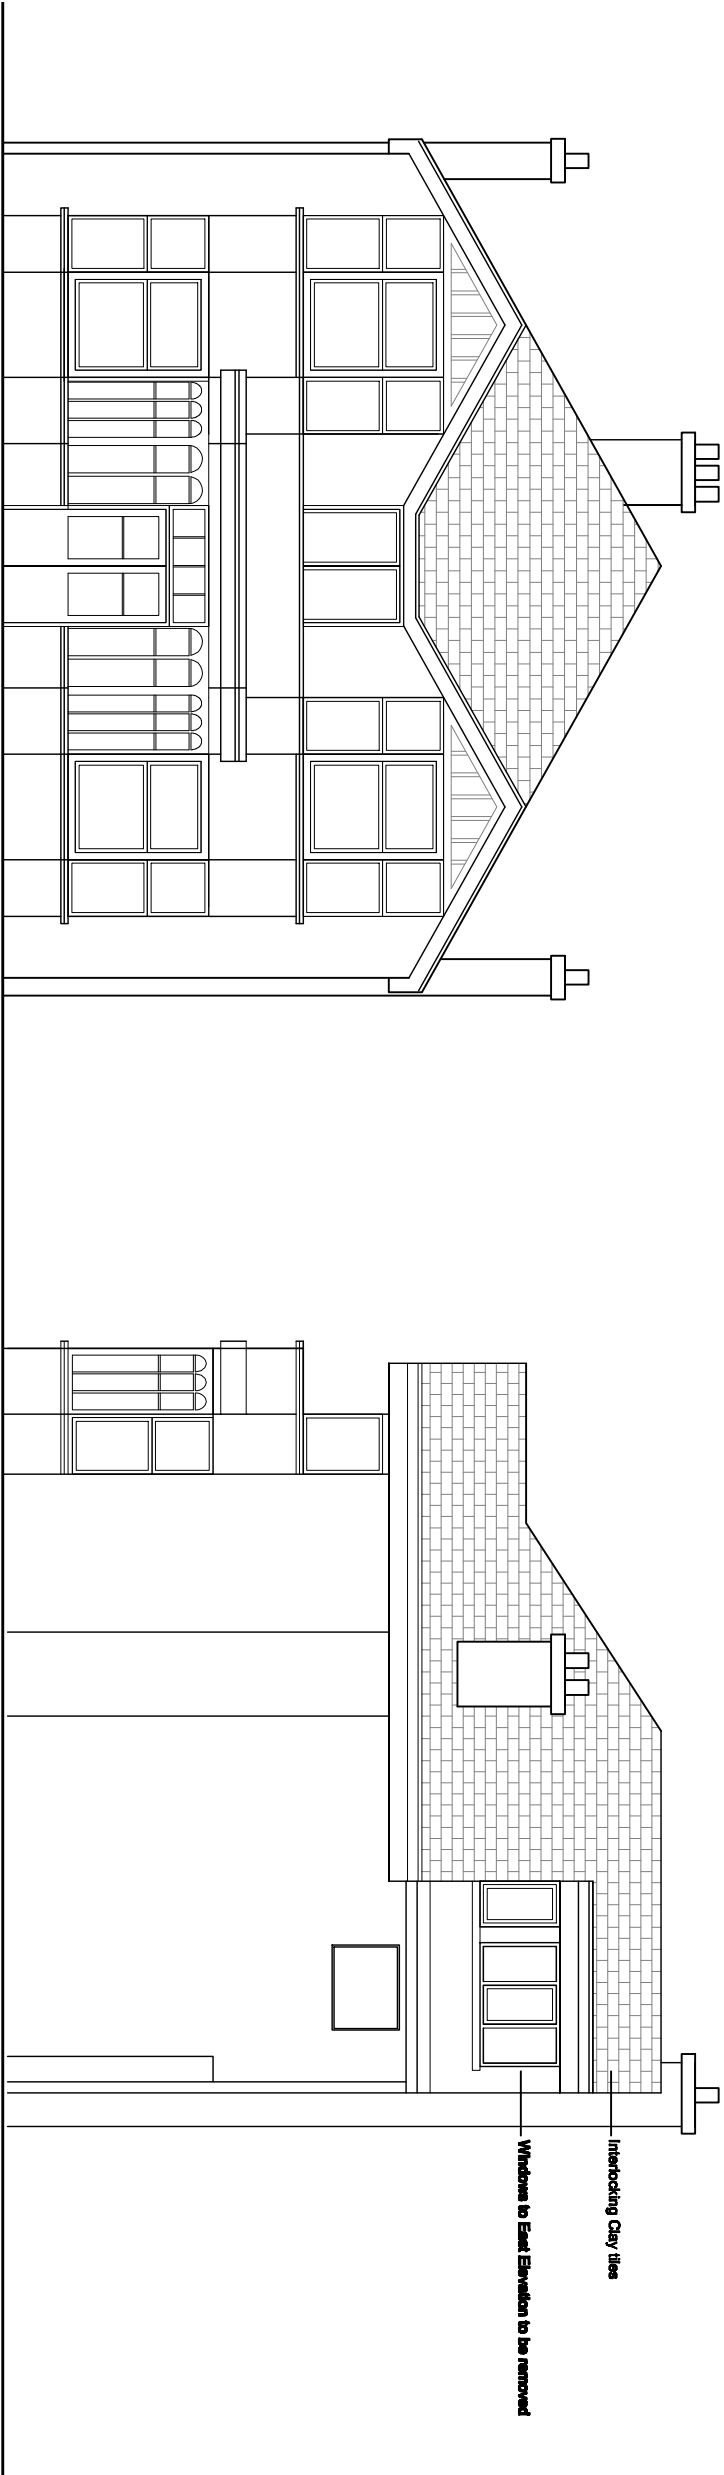


3 ELFIN GROVE - EXISTING FRONT SOUTH ELEVATION

SCALE 1:100

3 ELFIN GROVE - EXISTING EAST ELEVATION

SCALE 1:100

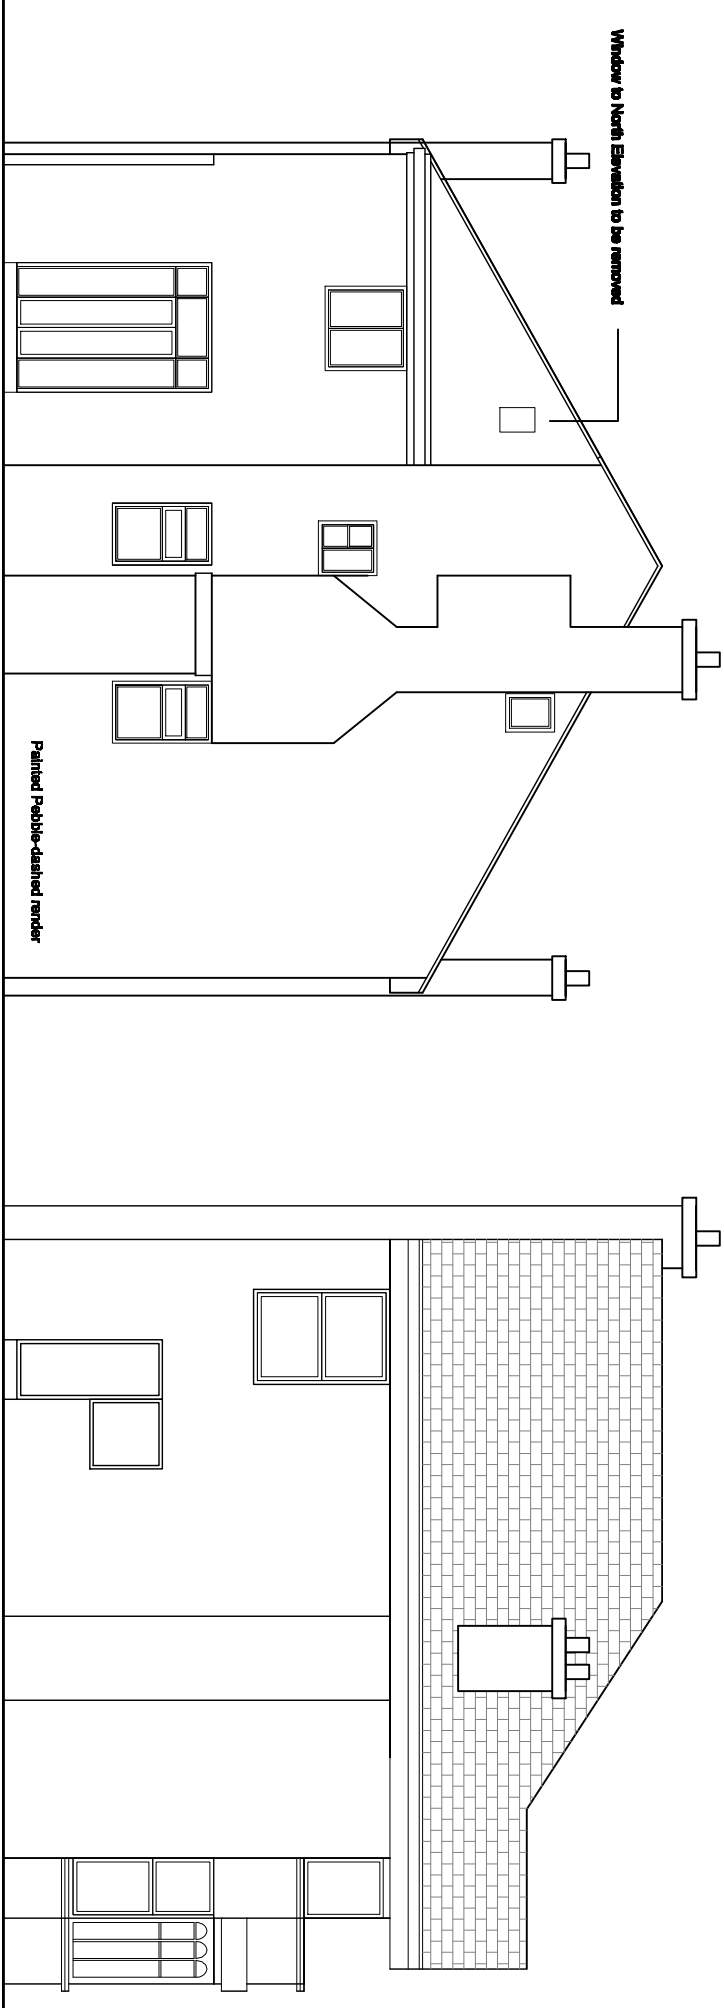

3 ELFIN GROVE - EXISTING REAR NORTH ELEVATION

SCALE 1:100

3 ELFIN GROVE - EXISTING WEST ELEVATION

SCALE 1:100

The Sawmills Unit 1 The Sawmills Duntshill Road Earlsfield LONDON SW18 4QL 020 8874 7414 leon@thesawmills.co.uk www.thesawmills.co.uk The SAWMILLS			
Title: Existing Elevations 3 Elfin Grove - BOGNOR REGIS			
CAD File name: Efn Grove 2012-001			
Date Started: March 2012	Drawn : AB		
Scale: 1:100@A3	Approved:		Rev:
Drawing Number: A-003			