



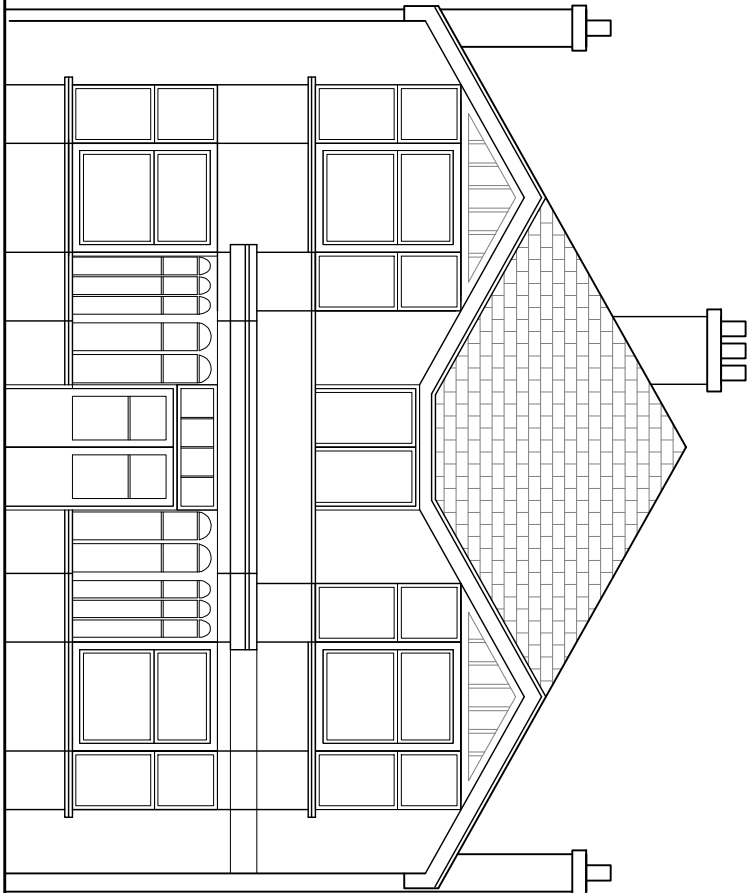

3 ELFIN GROVE - PROPOSED FRONT SOUTH ELEVATION


SCALE 1:50

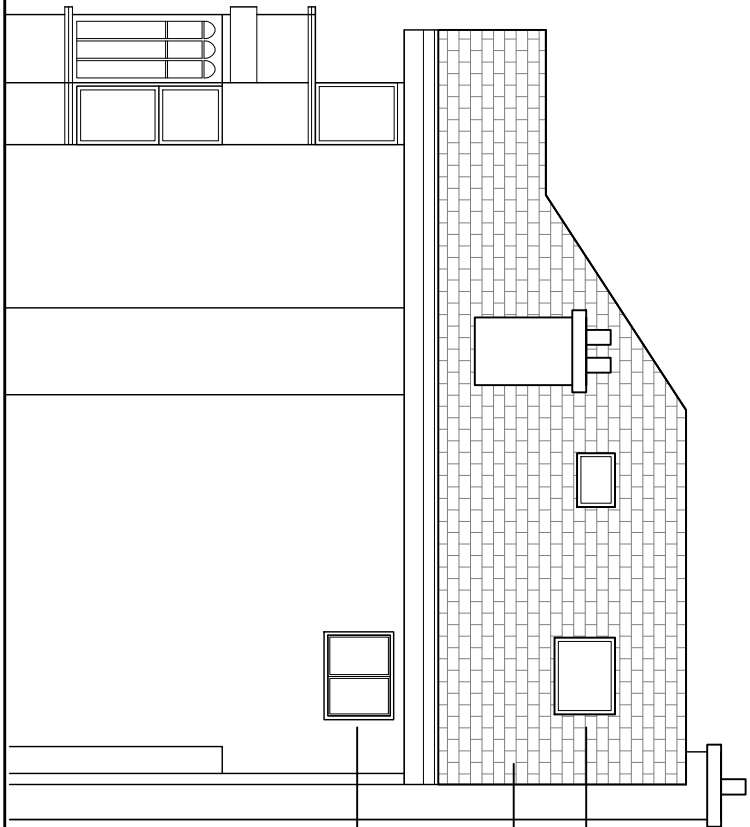

3 ELFIN GROVE - PROPOSED EAST ELEVATION


SCALE 1:50

New roof lights
Interlocking Clay tiles
to match existing tiles
Existing window aperture lowered
and window replaced with double glazed
timber unit.

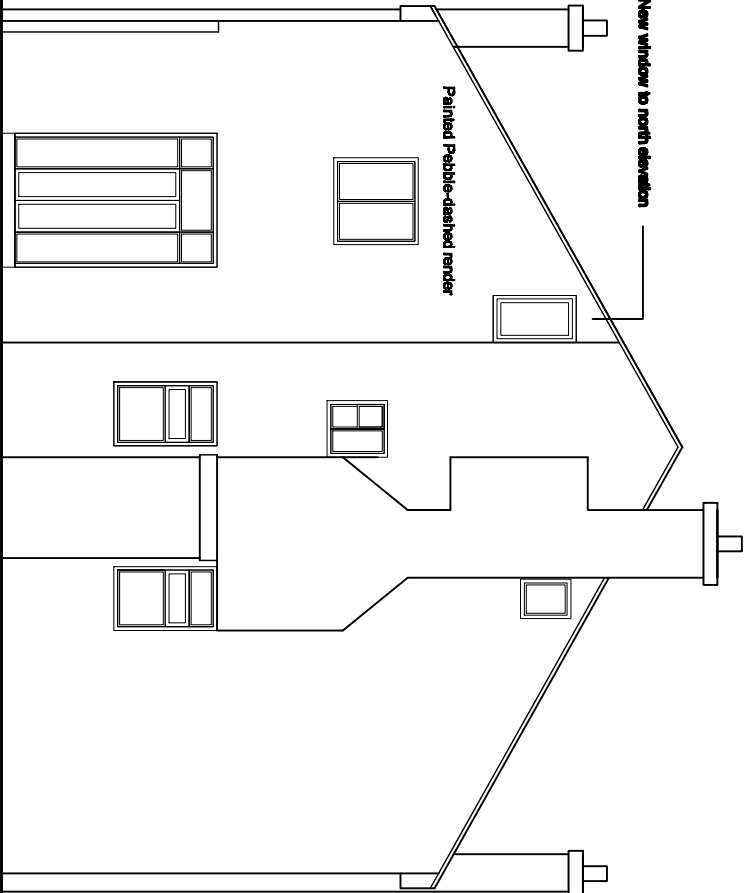

3 ELFIN GROVE - PROPOSED REAR NORTH ELEVATION

SCALE 1:50

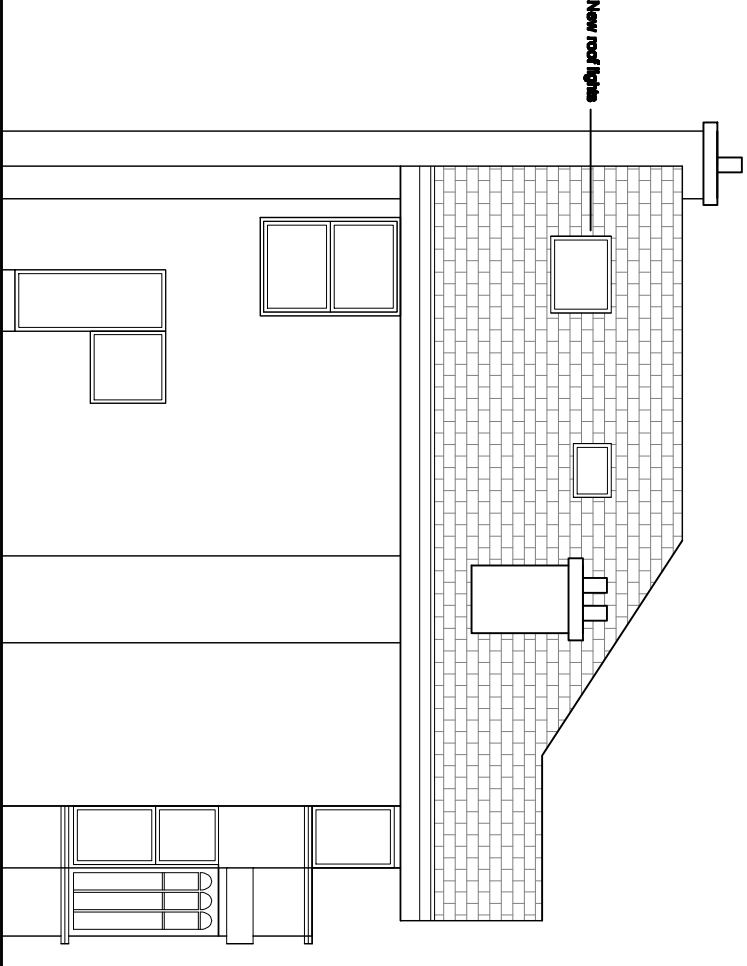

3 ELFIN GROVE - PROPOSED WEST ELEVATION

SCALE 1:20

The Sawmills

Unit 1 The Sawmills
Duntshill Road
Eartfield
LONDON SW18 4QL
020 8674 7414
leon@thesawmills.co.uk
www.thesawmills.co.uk

The SAWMILLS

Title:

Proposed Elevations
3 Elfin Grove - BOGNOR REGIS

CAD File name: Elfin Grove 2012-001

Date Started: March 2012

Drawn : AB

Scale: 1:100@A3

Approved:

Drawing Number: A-004

Rev: