



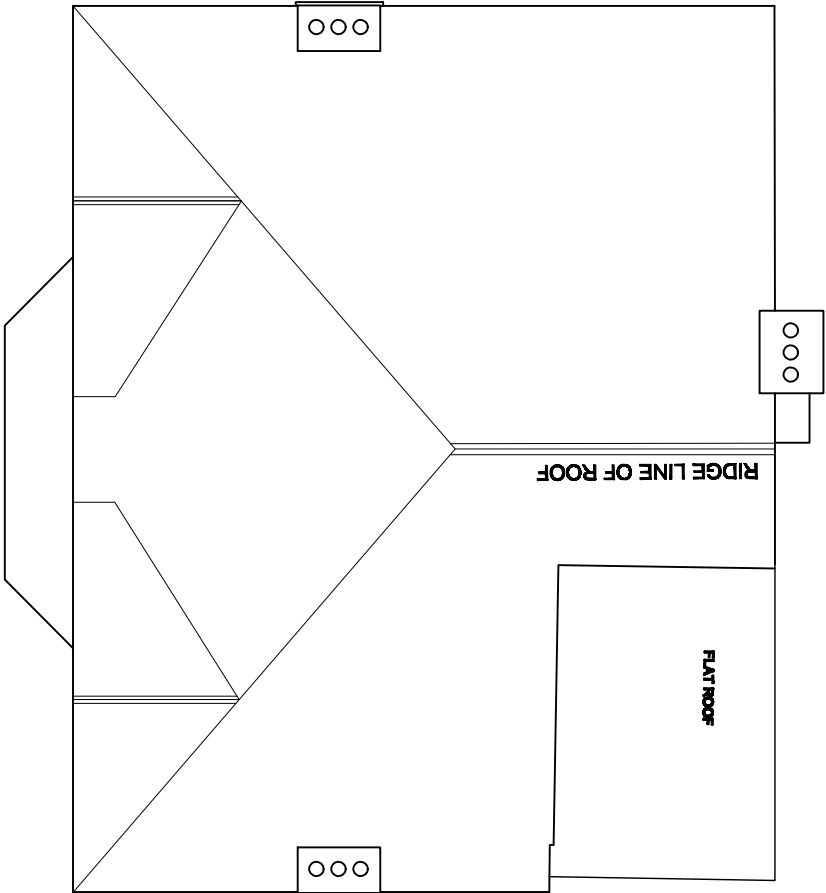


3 ELFIN GROVE - EXISTING ROOF PLAN

SCALE 1:50

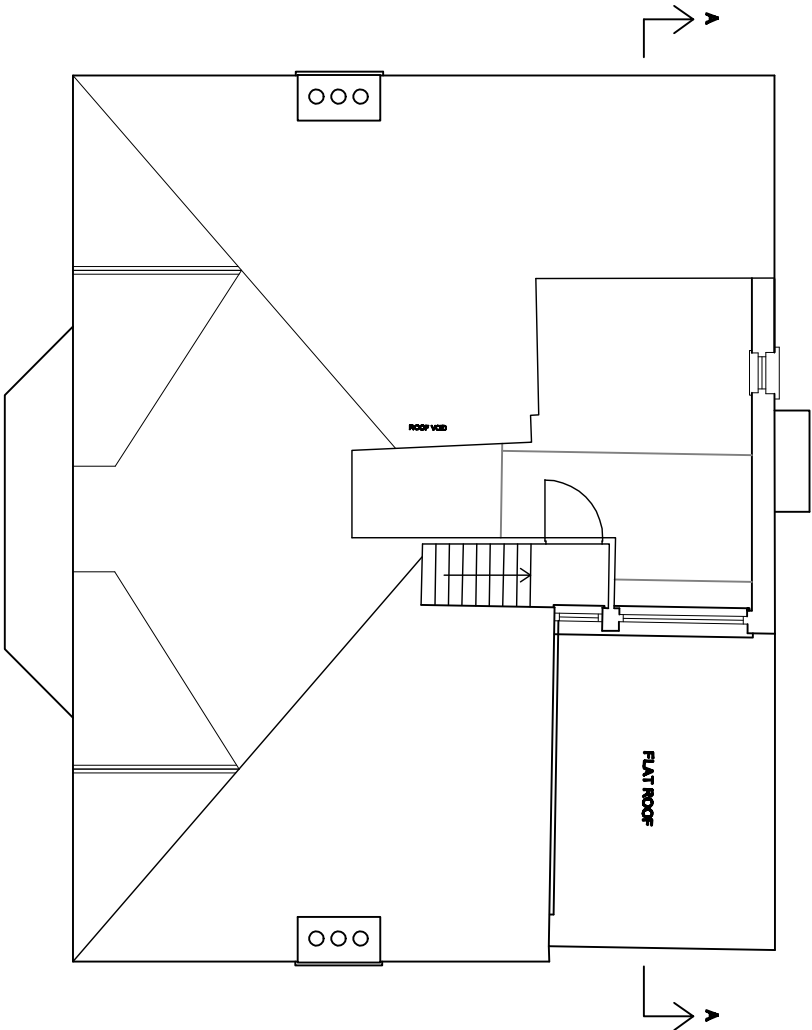


3 ELFIN GROVE - EXISTING SECOND FLOOR PLAN

SCALE 1:50

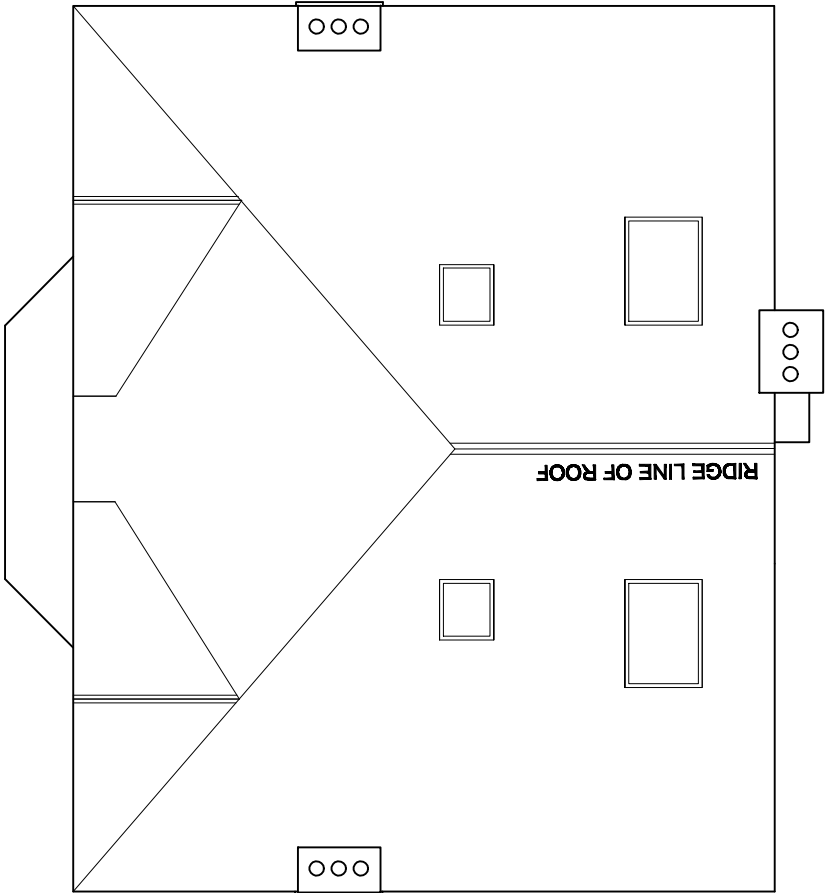

3 ELFIN GROVE - PROPOSED ROOF PLAN

SCALE 1:50

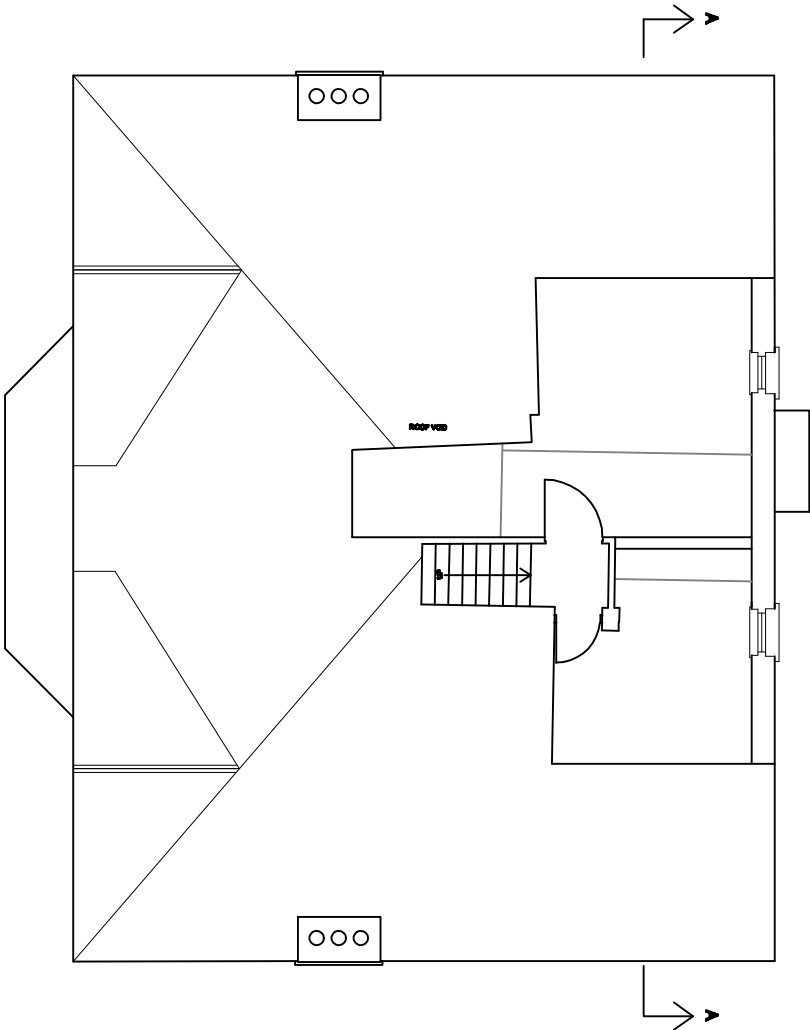

3 ELFIN GROVE - PROPOSED SECOND FLOOR PLAN

SCALE 1:50

The Sawmills Unit 1 The Sawmills Duntashill Road Earlsfield LONDON SW18 4QL 020 8874 7414 leon@thesawmills.co.uk www.thesawmills.co.uk The SAWMILLS			
Title: Existing & Proposed Roof and Second floor plans 3 Elfin Grove - BOGNOR REGIS			
CAD File name: Elfin Grove 2012-001		Drawn : AB	
Date Started: March 2012		Approved:	
Scale: 1:100@A3		Rev:	
Drawing Number: A-006			