
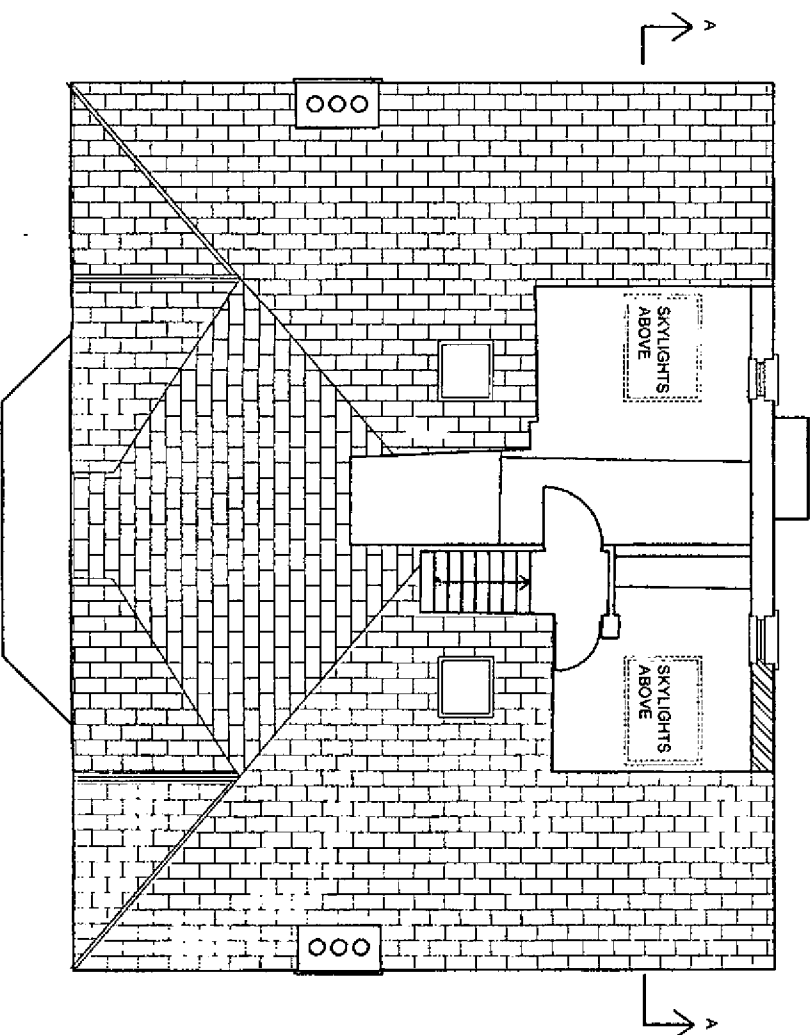
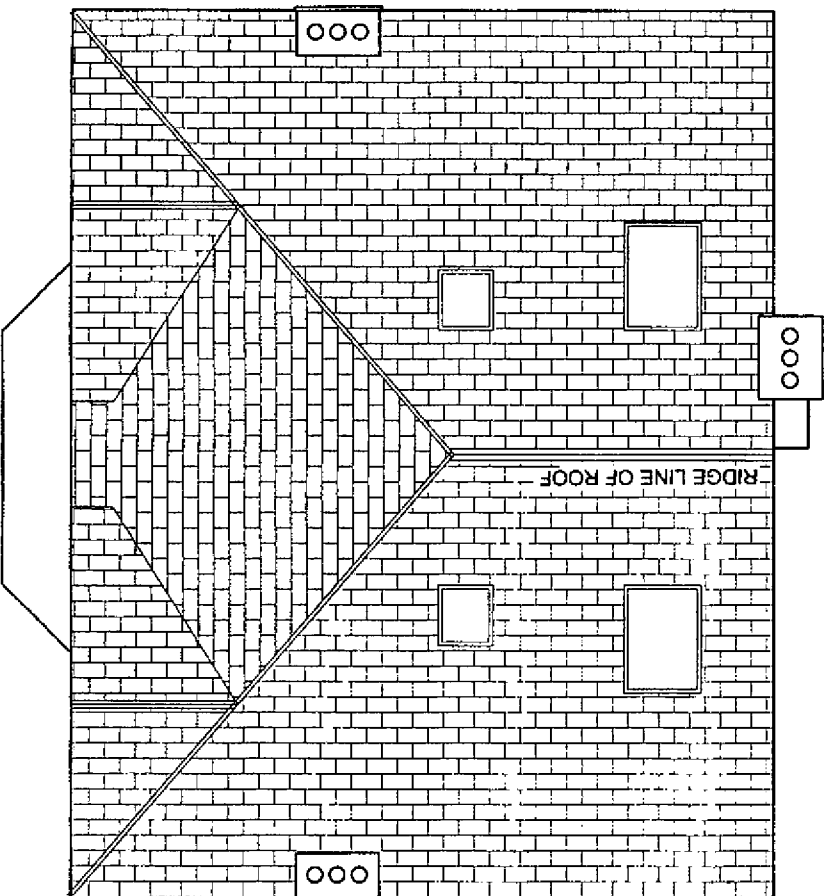
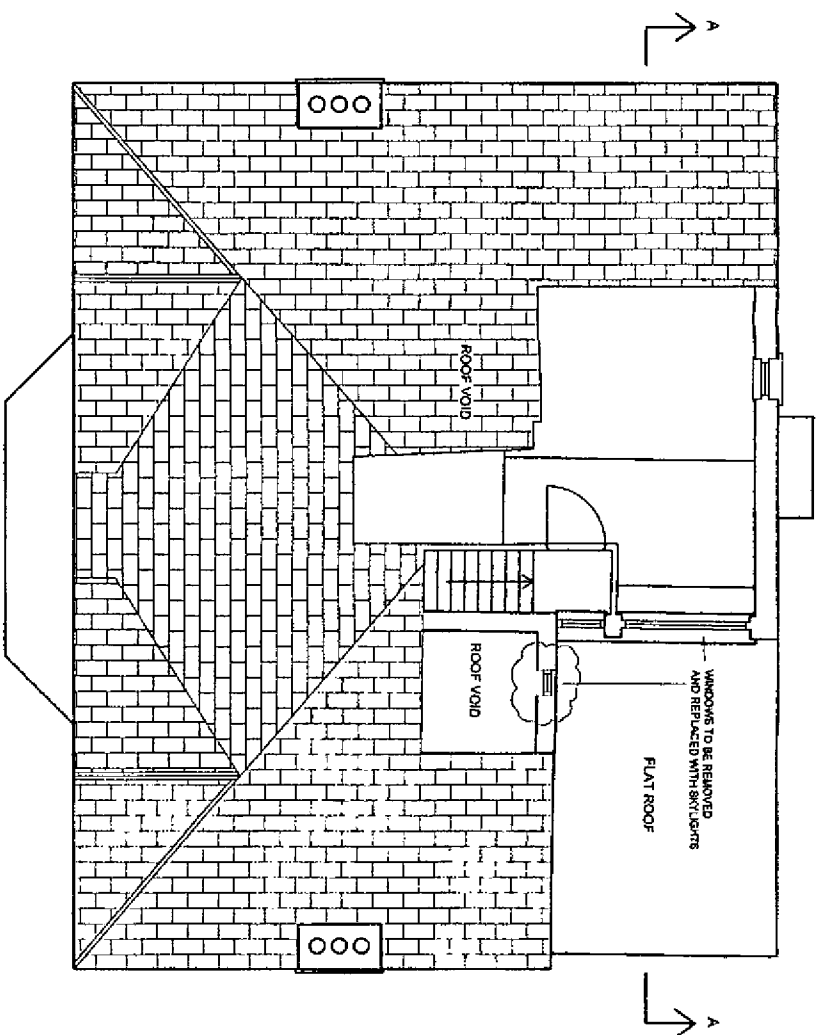


BR/63/12.

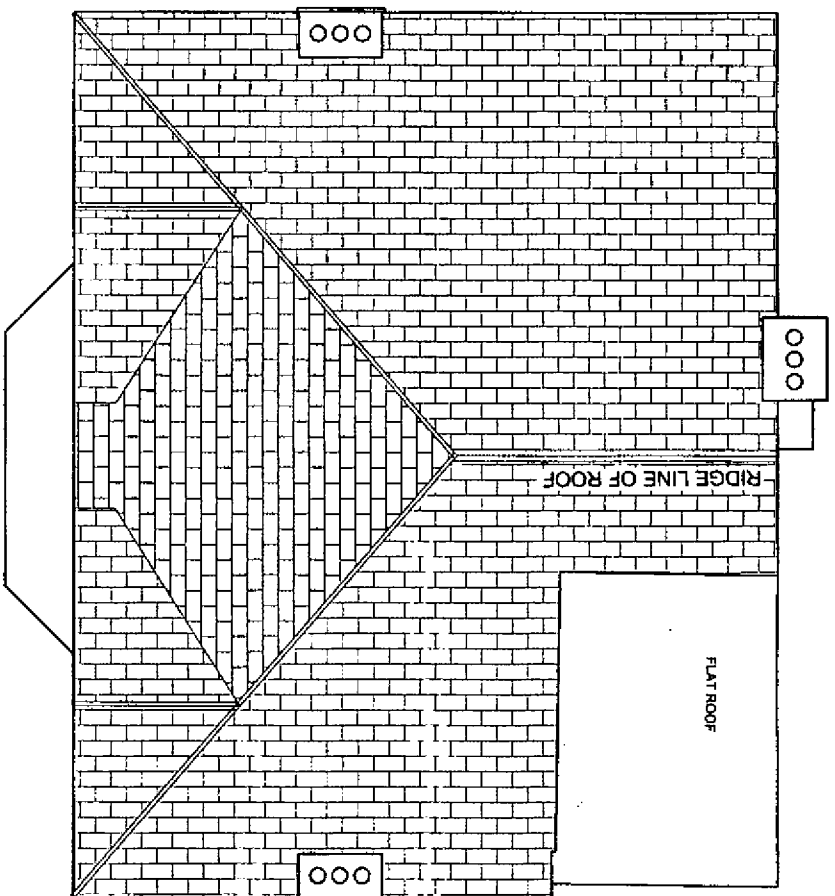

Revision:  
Rev: A - 20/3/12  
Small window to second floor indicated on existing plan.  
Skylights dotted to show position in proposed second floor plan.

## The Sawmills

Unit 1 The Sawmills  
Duntshill Road  
Earlsfield  
LONDON SW18 4QL



The SAWMILLS

Title:

Existing & Proposed Roof and Second floor plans  
3 Elfin Grove - BOGNOR REGIS

CAD File name: Elfin Grove 2012-001

Date Started: March 2012

Drawn : AB

Scale: 1:100@A3

Approved:

Drawing Number: A-006

Rev: A