


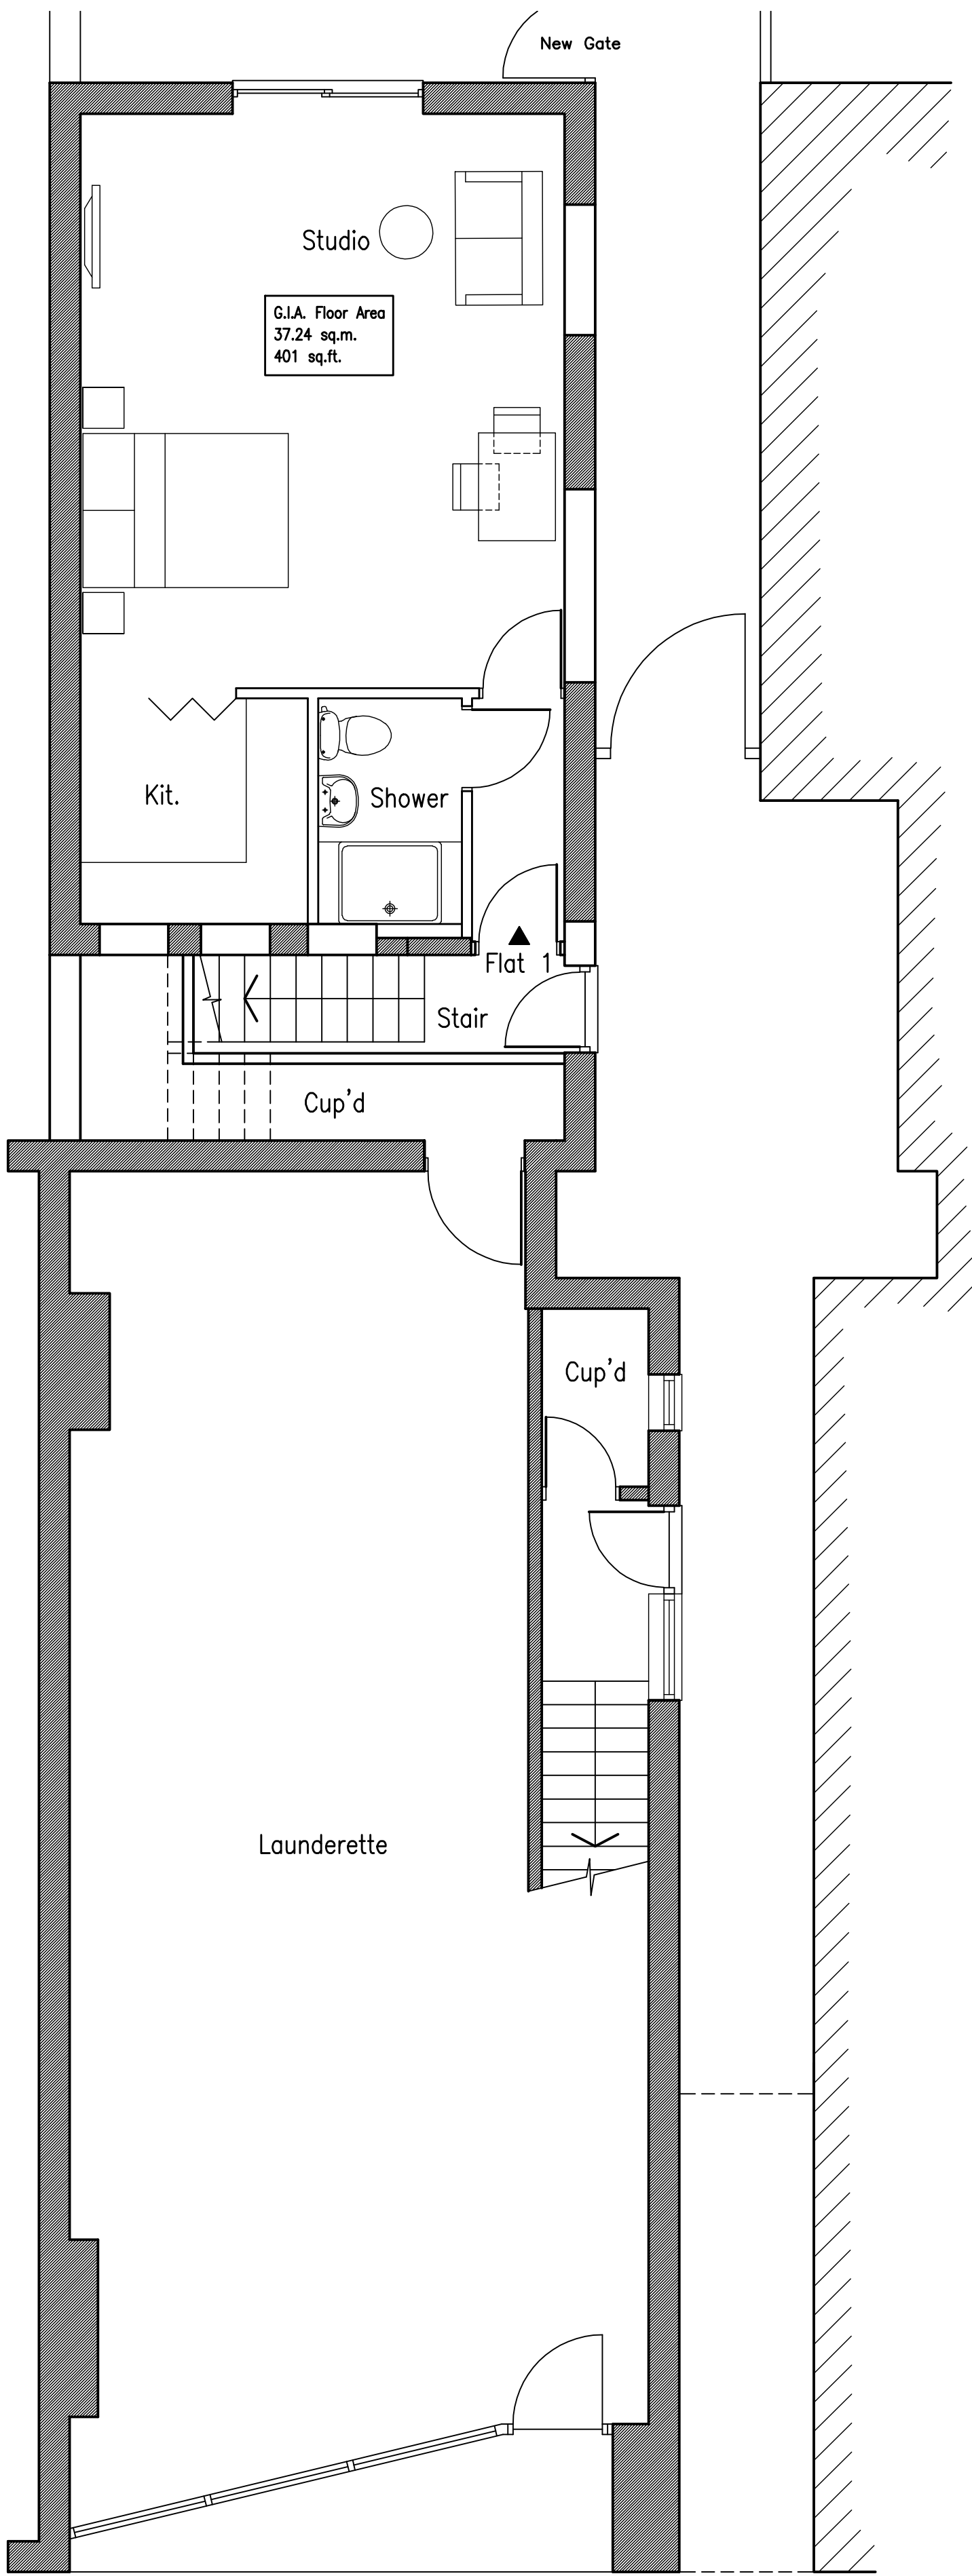


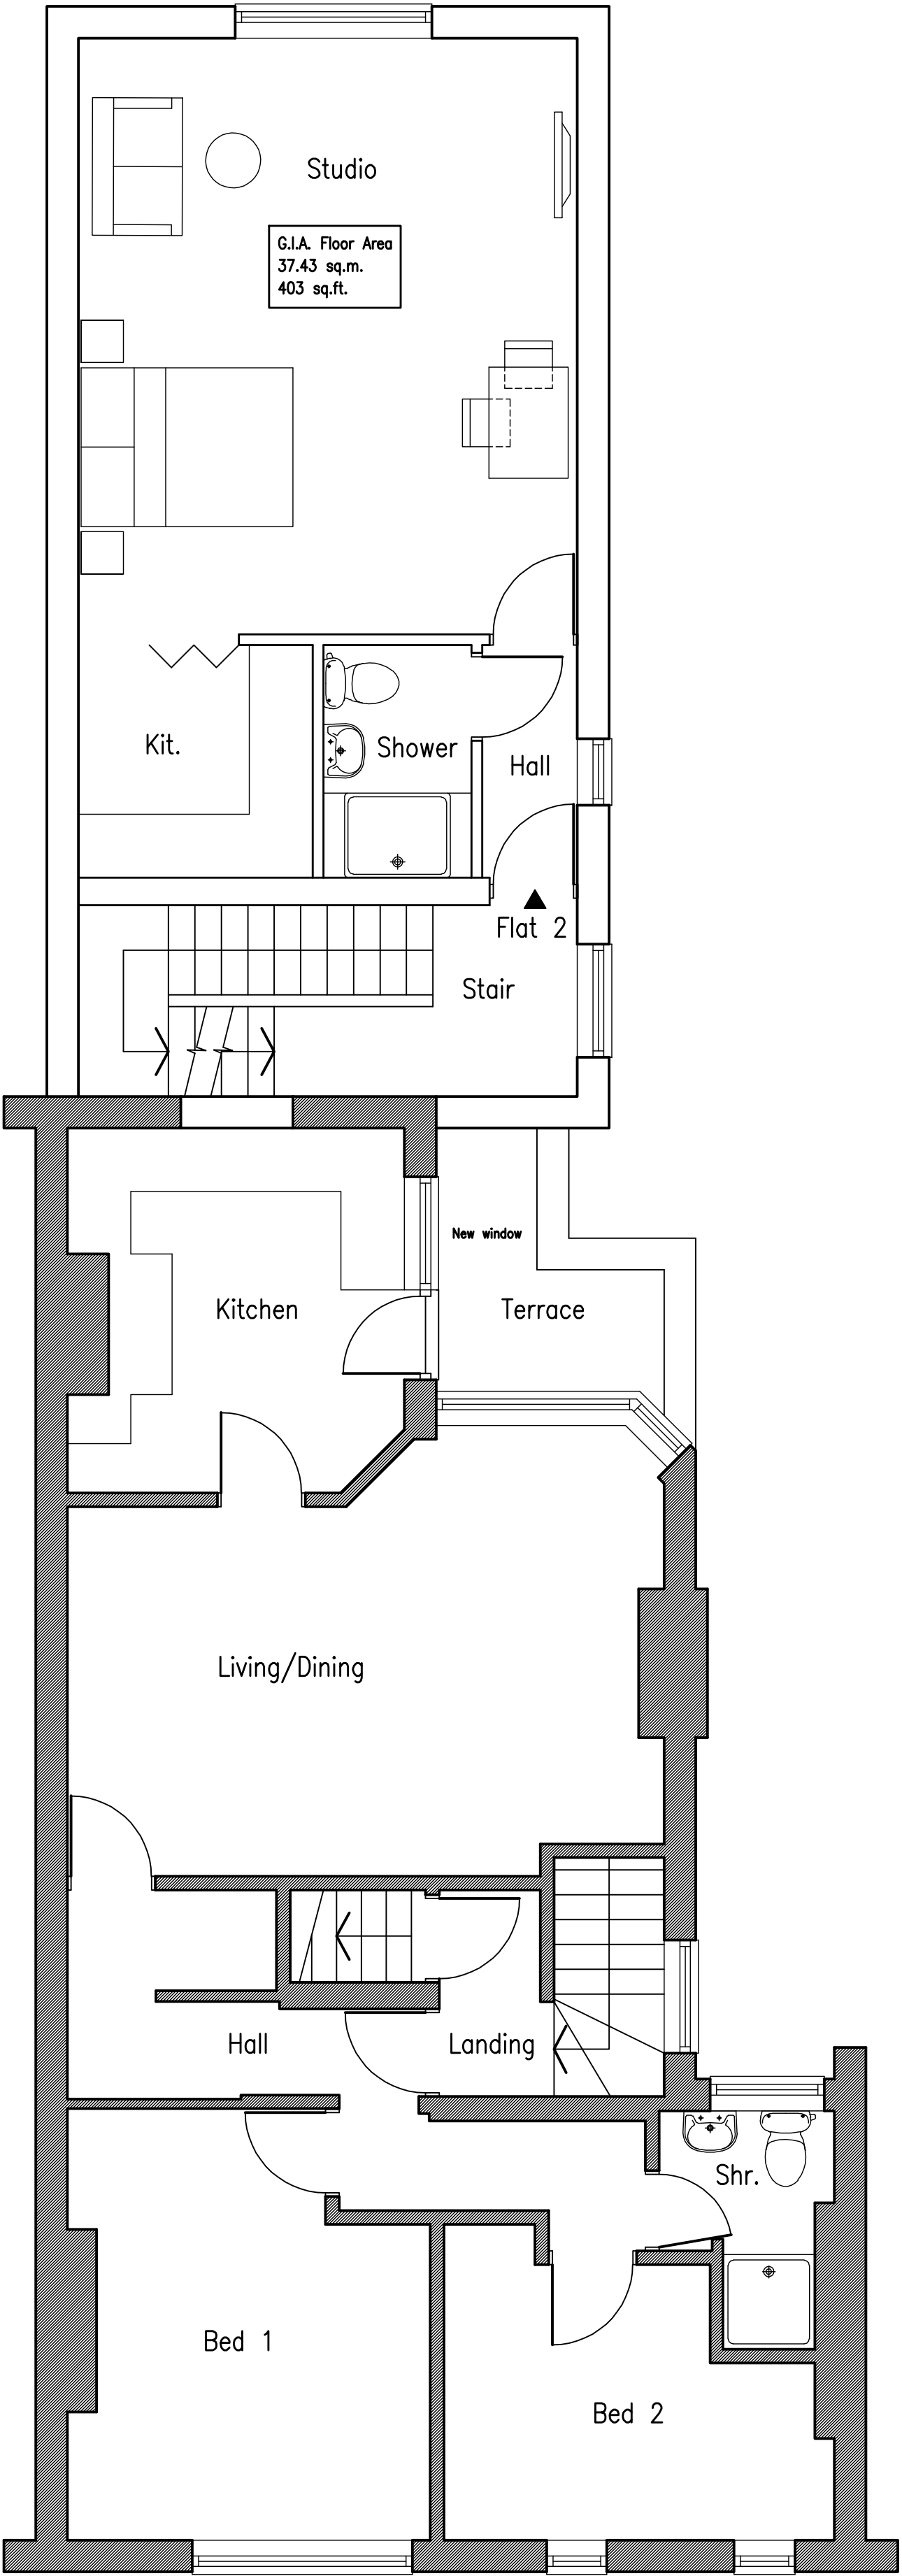

**GROUND FLOOR
PROPOSED FLOOR PLANS**
Scale 1:50

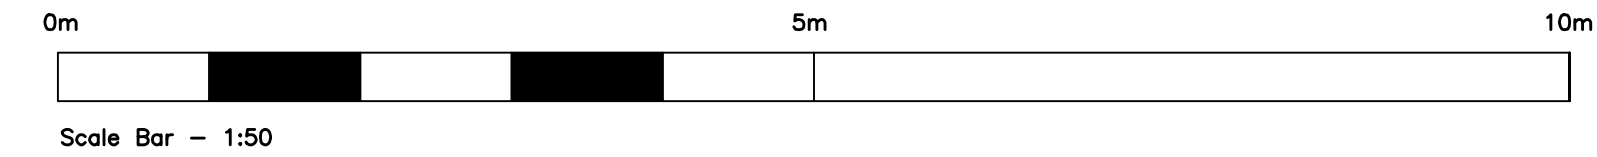


FIRST FLOOR

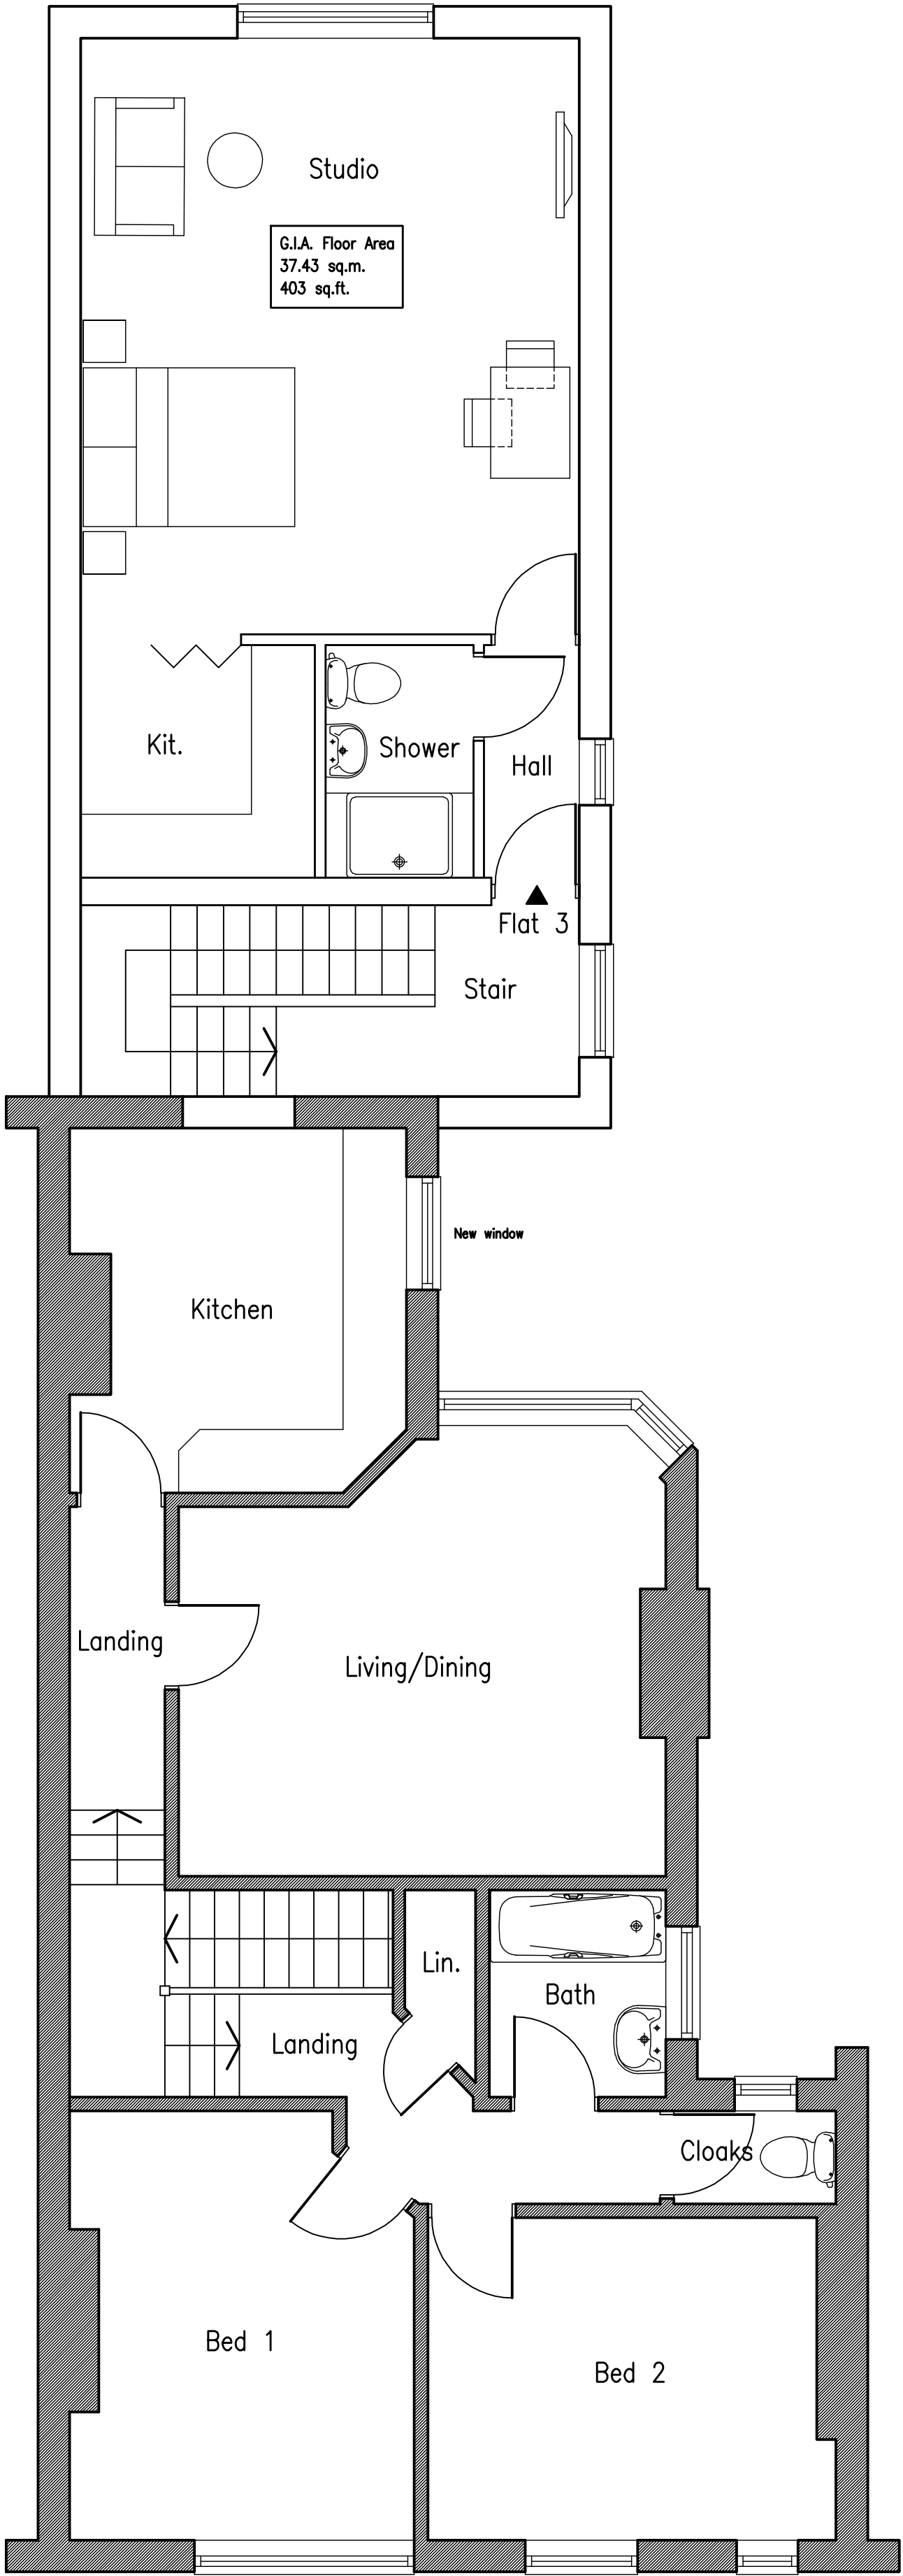



SECOND FLOOR

No dimensions to be scaled from drawing except for planning purposes.
The contractor should check all dimensions on site.
It is the contractors responsibility to ensure compliance with Building Regulations.
C.D.M. Regs. 2015. The Client is advised of his responsibilities to appoint a Planning Supervisor under these Regs.
All works to comply with the C.D.M. Regs. 2015.
The Party Wall Act. 1996 The property owner is advised of the requirements of the Act, & the requirement to serve a Party Wall Notice on any adjoining owners as required under the act.

REVISIONS:
A. 27.11.17 Staircase amended and cup'd added to ground floor.
B. 28.02.18 Bathrooms amended to shower room.

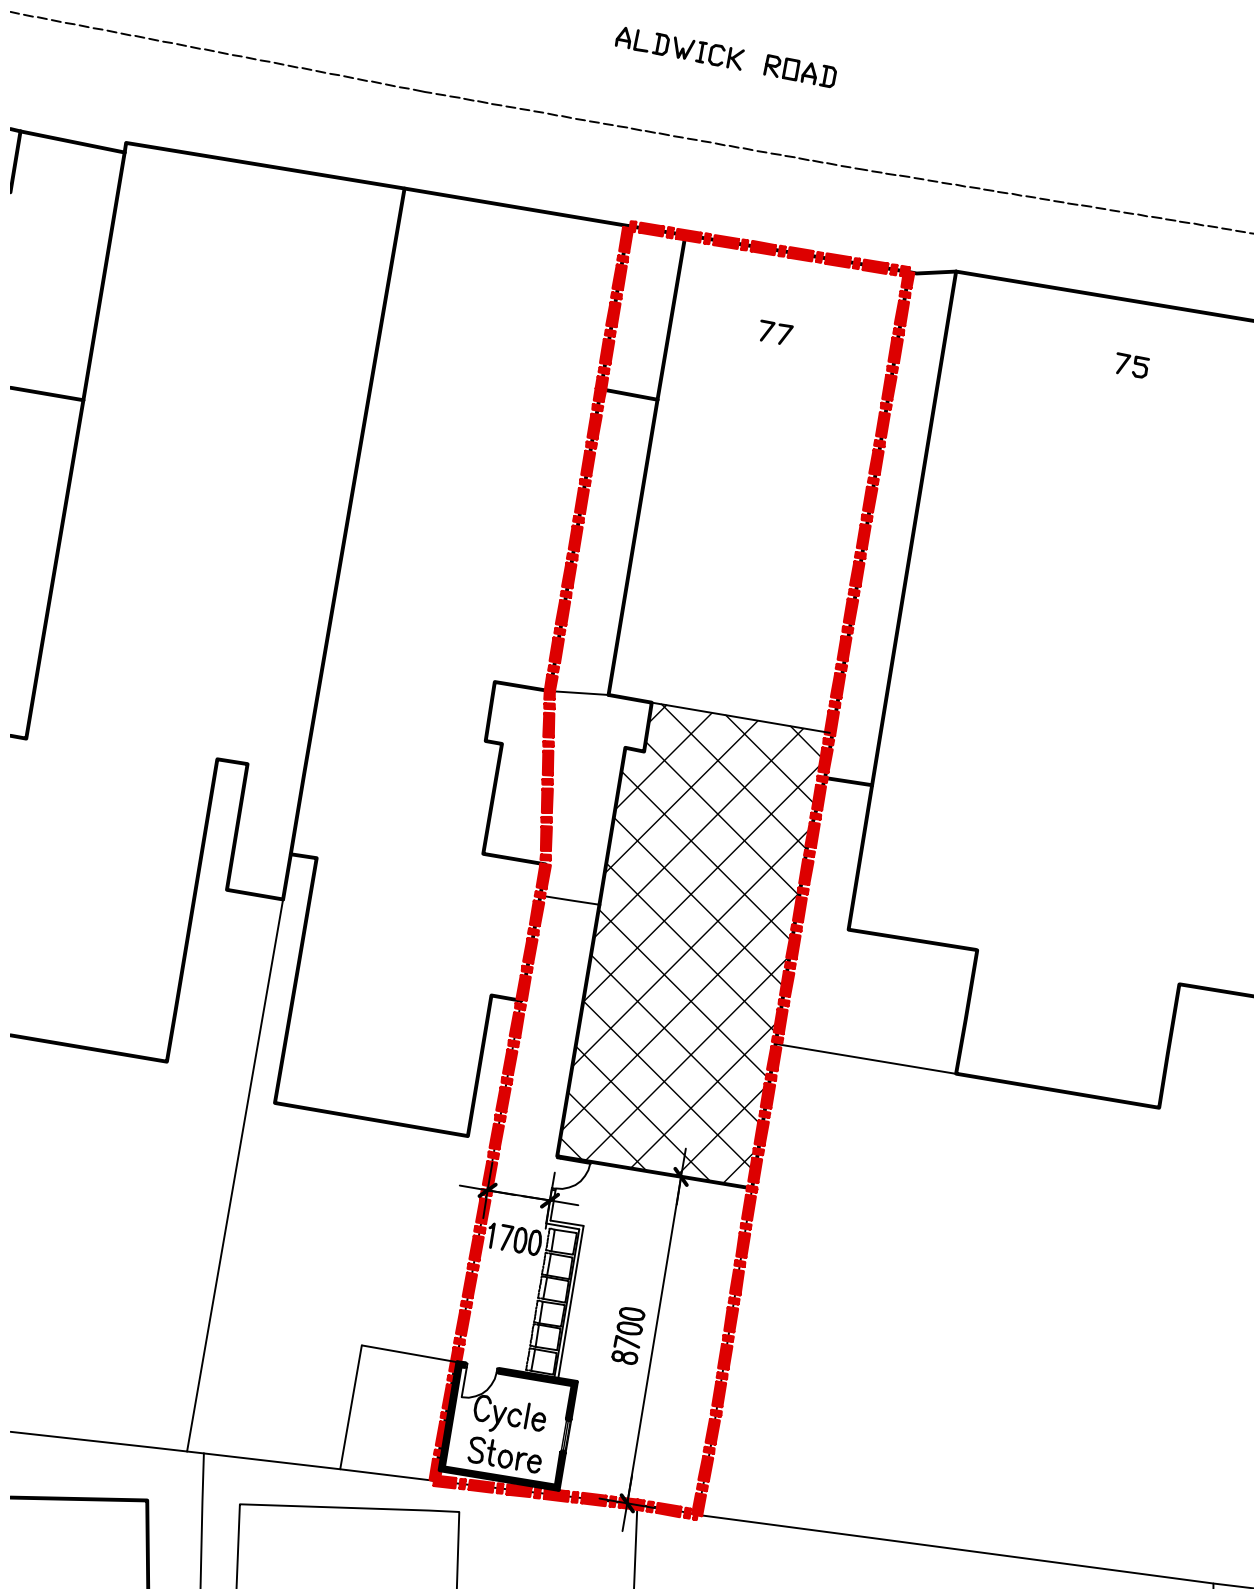

BLOCK PLAN
Scale 1:200

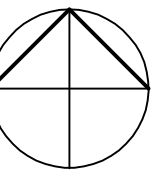 

ADCS
Architectural Design
Computer Services
30 Foxley Lane
Worthing
West Sussex
BN13 3AD
Tel: 01903 280701
E-mail: adcs@adcs.com

Client	MR SIMON ROYALL		
Project	PROPOSED REAR EXTENSION 77 ALDWICK ROAD BOGNOR REGIS WEST SUSSEX PO21 2NW		
Drawing	PROPOSED FLOOR PLANS		

Scale	Date	Drawn
1:50	08.11.17	TP

Drawing No.	Revision
-------------	----------

1357/P02 B