


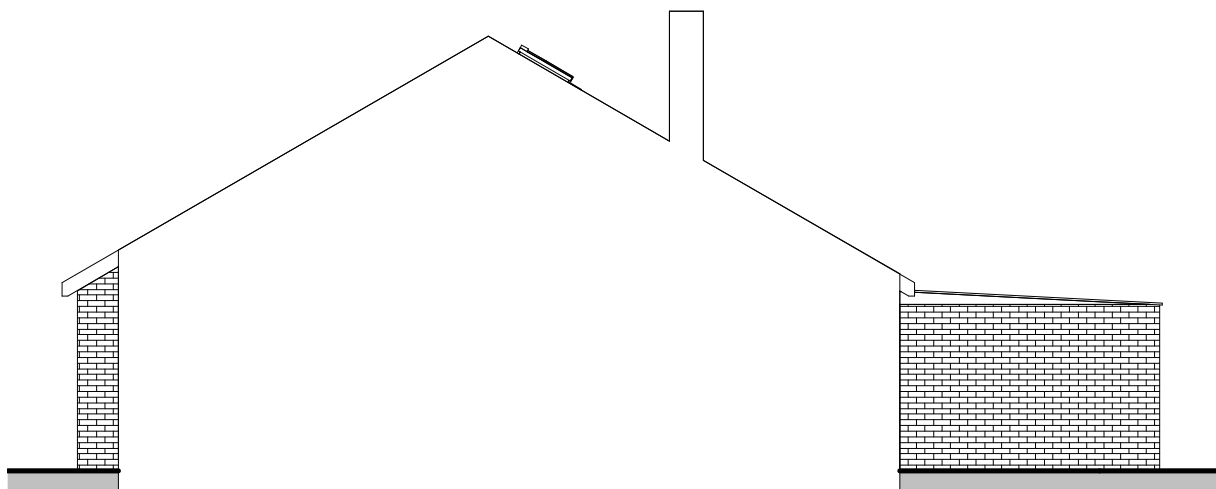


Existing West Elevation

1 : 100



Existing North Elevation

1 : 100

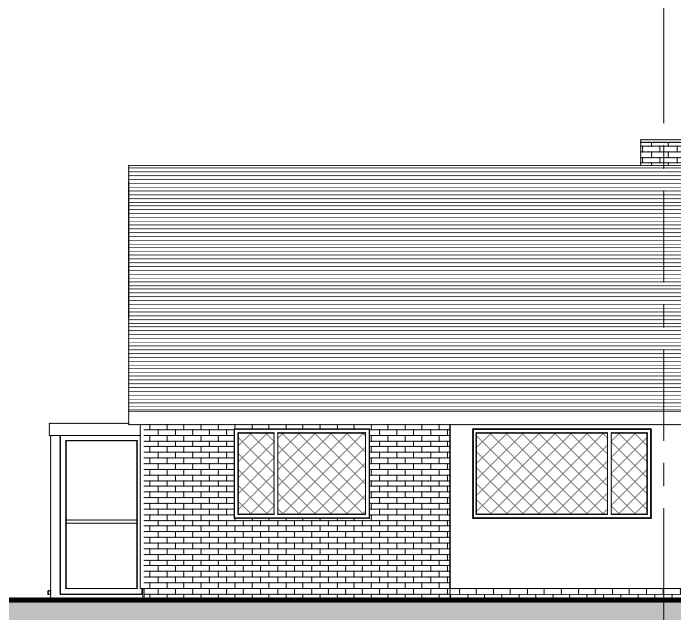


Existing East Elevation

1 : 100



Existing South Elevation

1 : 100

 

Tel: 0800 6127 664
www.yourhomeplans.co.uk

Your Home Plans



These drawings are for approval purposes. Materials and products should not be ordered based on scaling from drawings as errors may occur along existing building lines. All measurements and supporting elements are to be checked on site. Refer to Your Home Plans if any discrepancies are found.

Mr & Mrs Hanson
29 Madeira Avenue
Bognor Regis
West Sussex
PO22 8DF


Existing Elevations

Project number	29MAD-19	A101
Date	26th February 2019	
Drawn by	JG	
Checked by	Checker	Scale
		1 : 100




Materials to
match existing


Proposed West Elevation
1 : 100

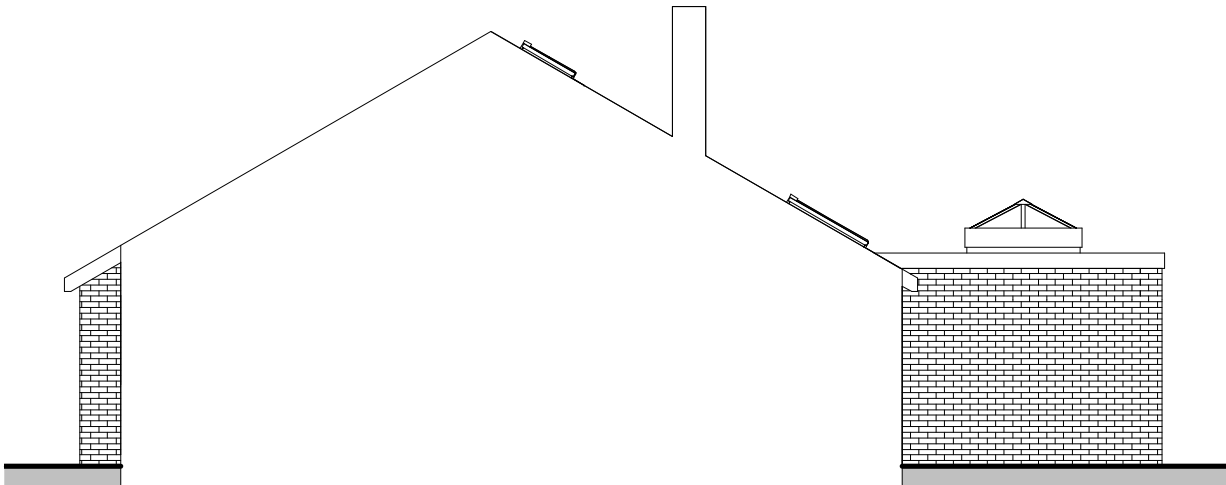


Proposed North Elevation
1 : 100

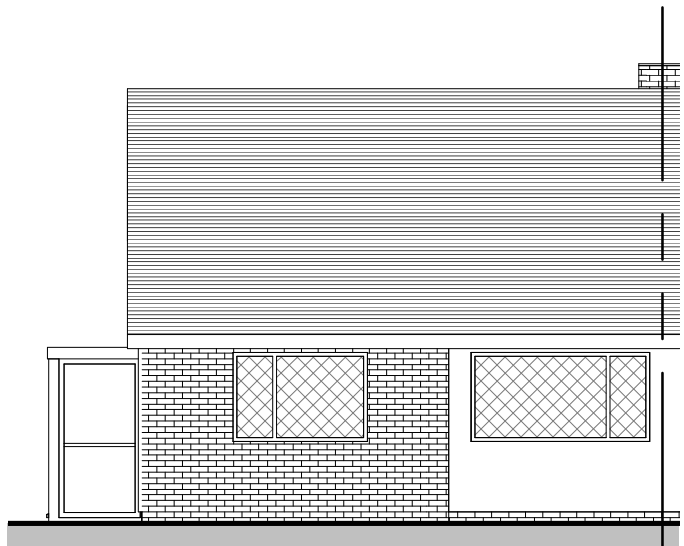

Proposed East Elevation
1 : 100

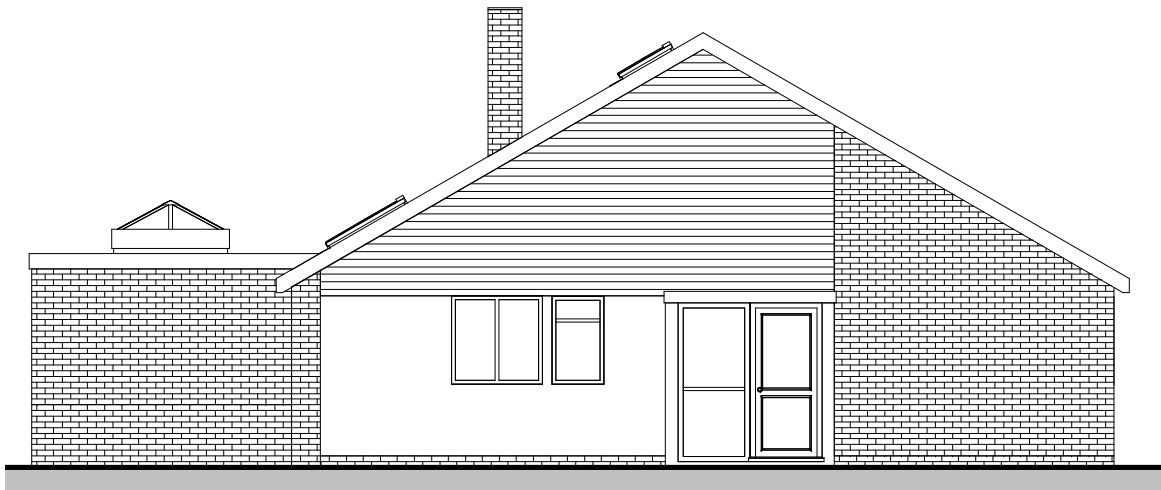

Proposed South Elevation
1 : 100

 

Tel: 0800 6127 664
www.yourhomeplans.co.uk

Your Home Plans




These drawings are for approval purposes. Materials and products should not be ordered based on scaling from drawings as errors may occur along existing building lines. All measurements and supporting elements are to be checked on site. Refer to Your Home Plans if any discrepancies are found.


Mr & Mrs Hanson
29 Madeira Avenue
Bognor Regis
West Sussex
PO22 8DF

Proposed Elevations


Project number	29MAD-19	A102
Date	26th February 2019	
Drawn by	JG	
Checked by	Checker	Scale
		1 : 100

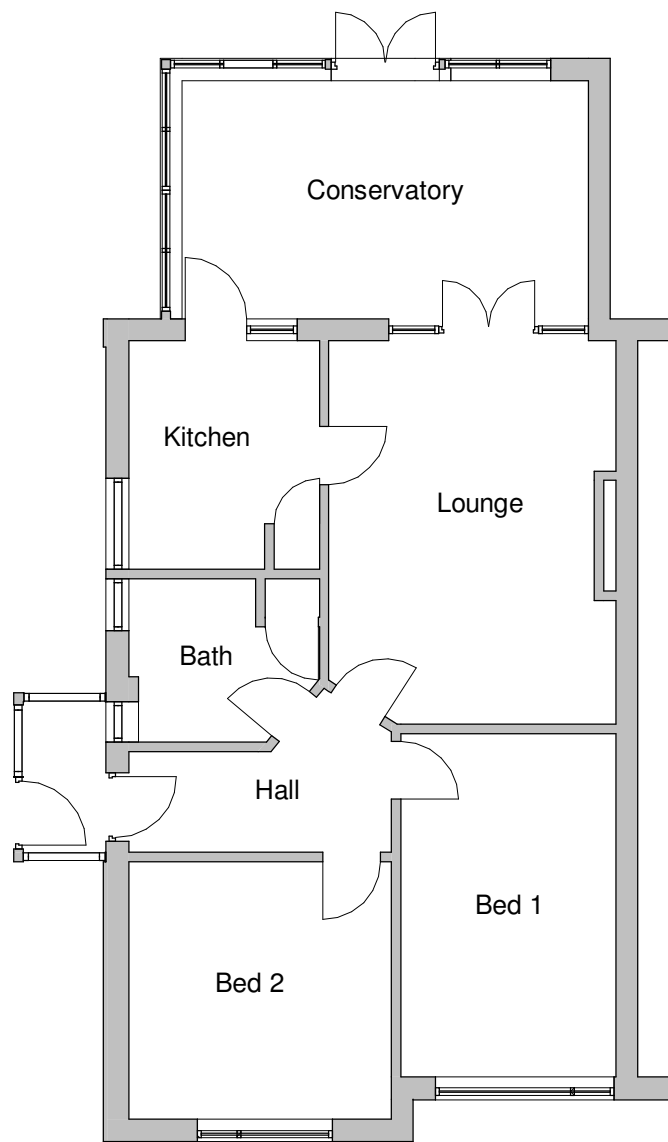


Existing Ground Floor
1 : 100

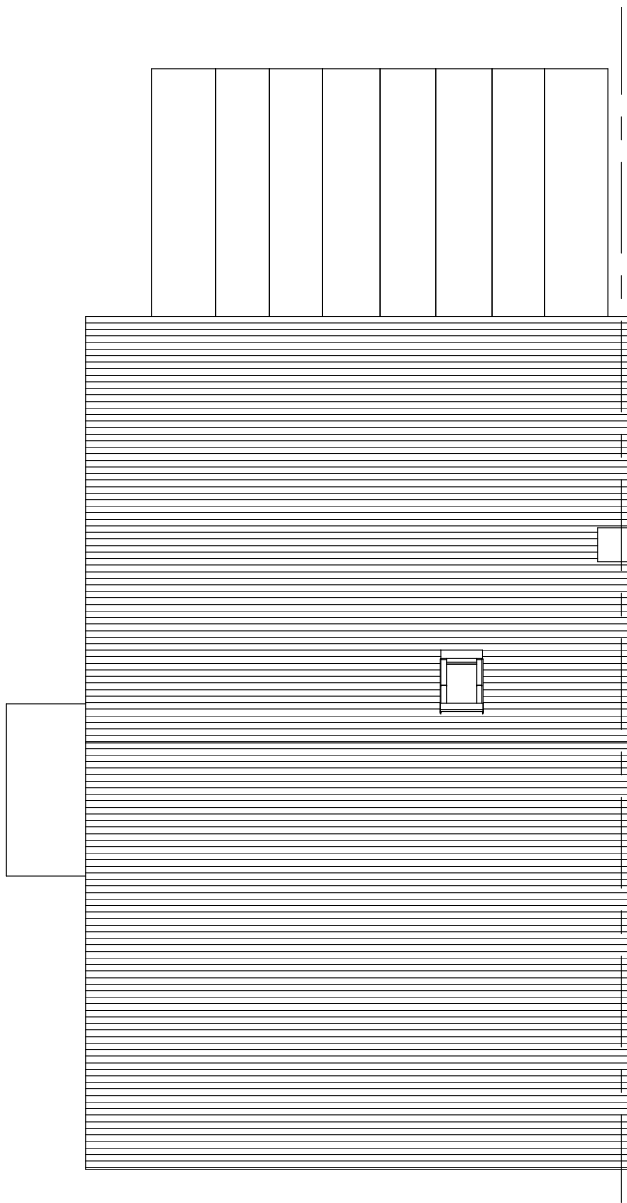

Existing Roof Plan
1 : 100

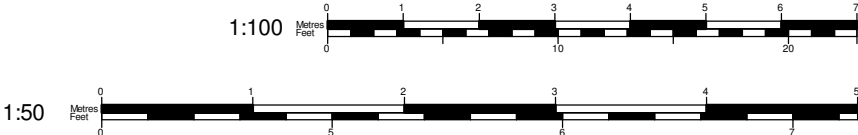

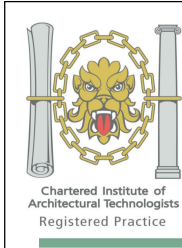


Tel: 0800 6127 664
www.yourhomeplans.co.uk


Your Home Plans

These drawings are for approval purposes. Materials and products should not be ordered based on scaling from drawings as errors may occur along existing building lines. All measurements and supporting elements are to be checked on site. Refer to Your Home Plans if any discrepancies are found.


Existing Floor Plans		
Project number	29MAD-19	A103
Date	26th February 2019	
Drawn by	JG	
Checked by	Checker	Scale 1 : 100

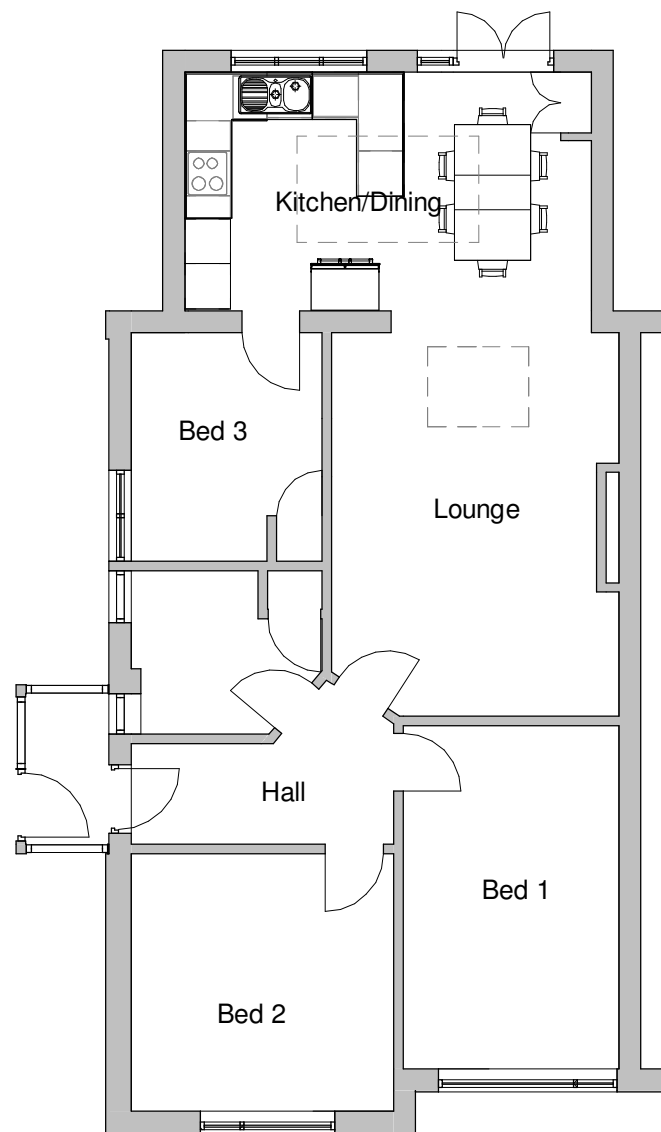

Proposed Ground Floor
1 : 100

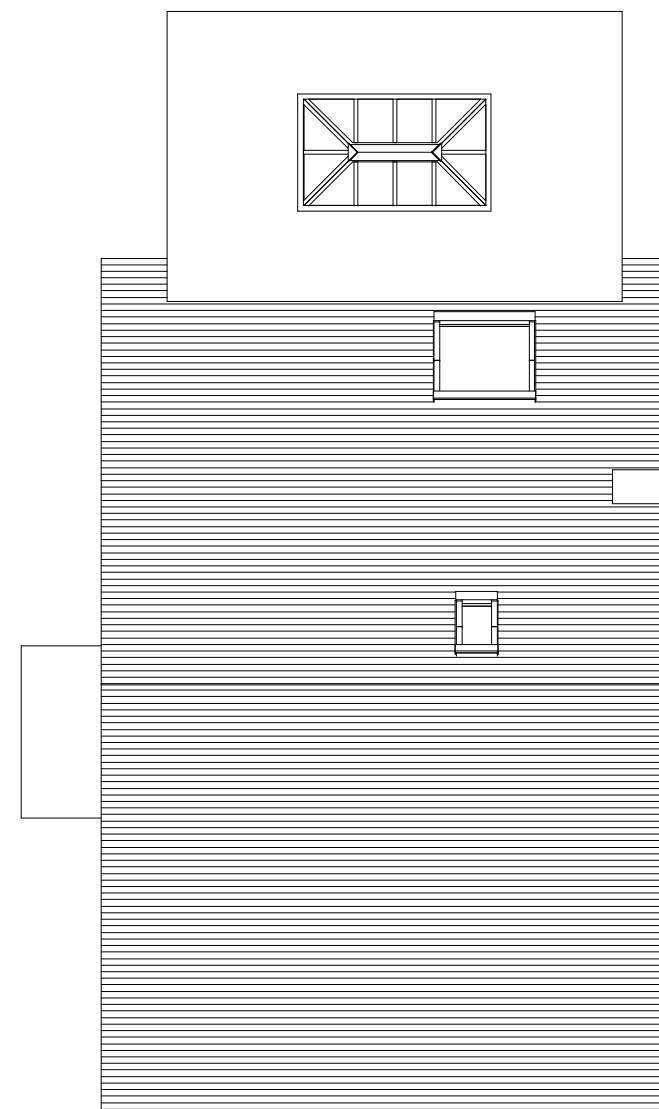

Proposed Roof Plan
1 : 100

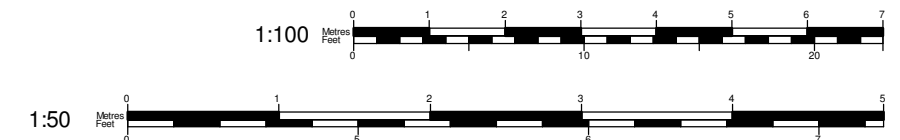

Tel: 0800 6127 664
www.yourhomeplans.co.uk

Your Home Plans



These drawings are for approval purposes. Materials and products should not be ordered based on scaling from drawings as errors may occur along existing building lines. All measurements and supporting elements are to be checked on site. Refer to Your Home Plans if any discrepancies are found.

Mr & Mrs Hanson
29 Madeira Avenue
Bognor Regis
West Sussex
PO22 8DF

Proposed Floor Plans

Project number	29MAD-19	A104
Date	26th February 2019	
Drawn by	JG	
Checked by	Checker	
Scale		1 : 100