



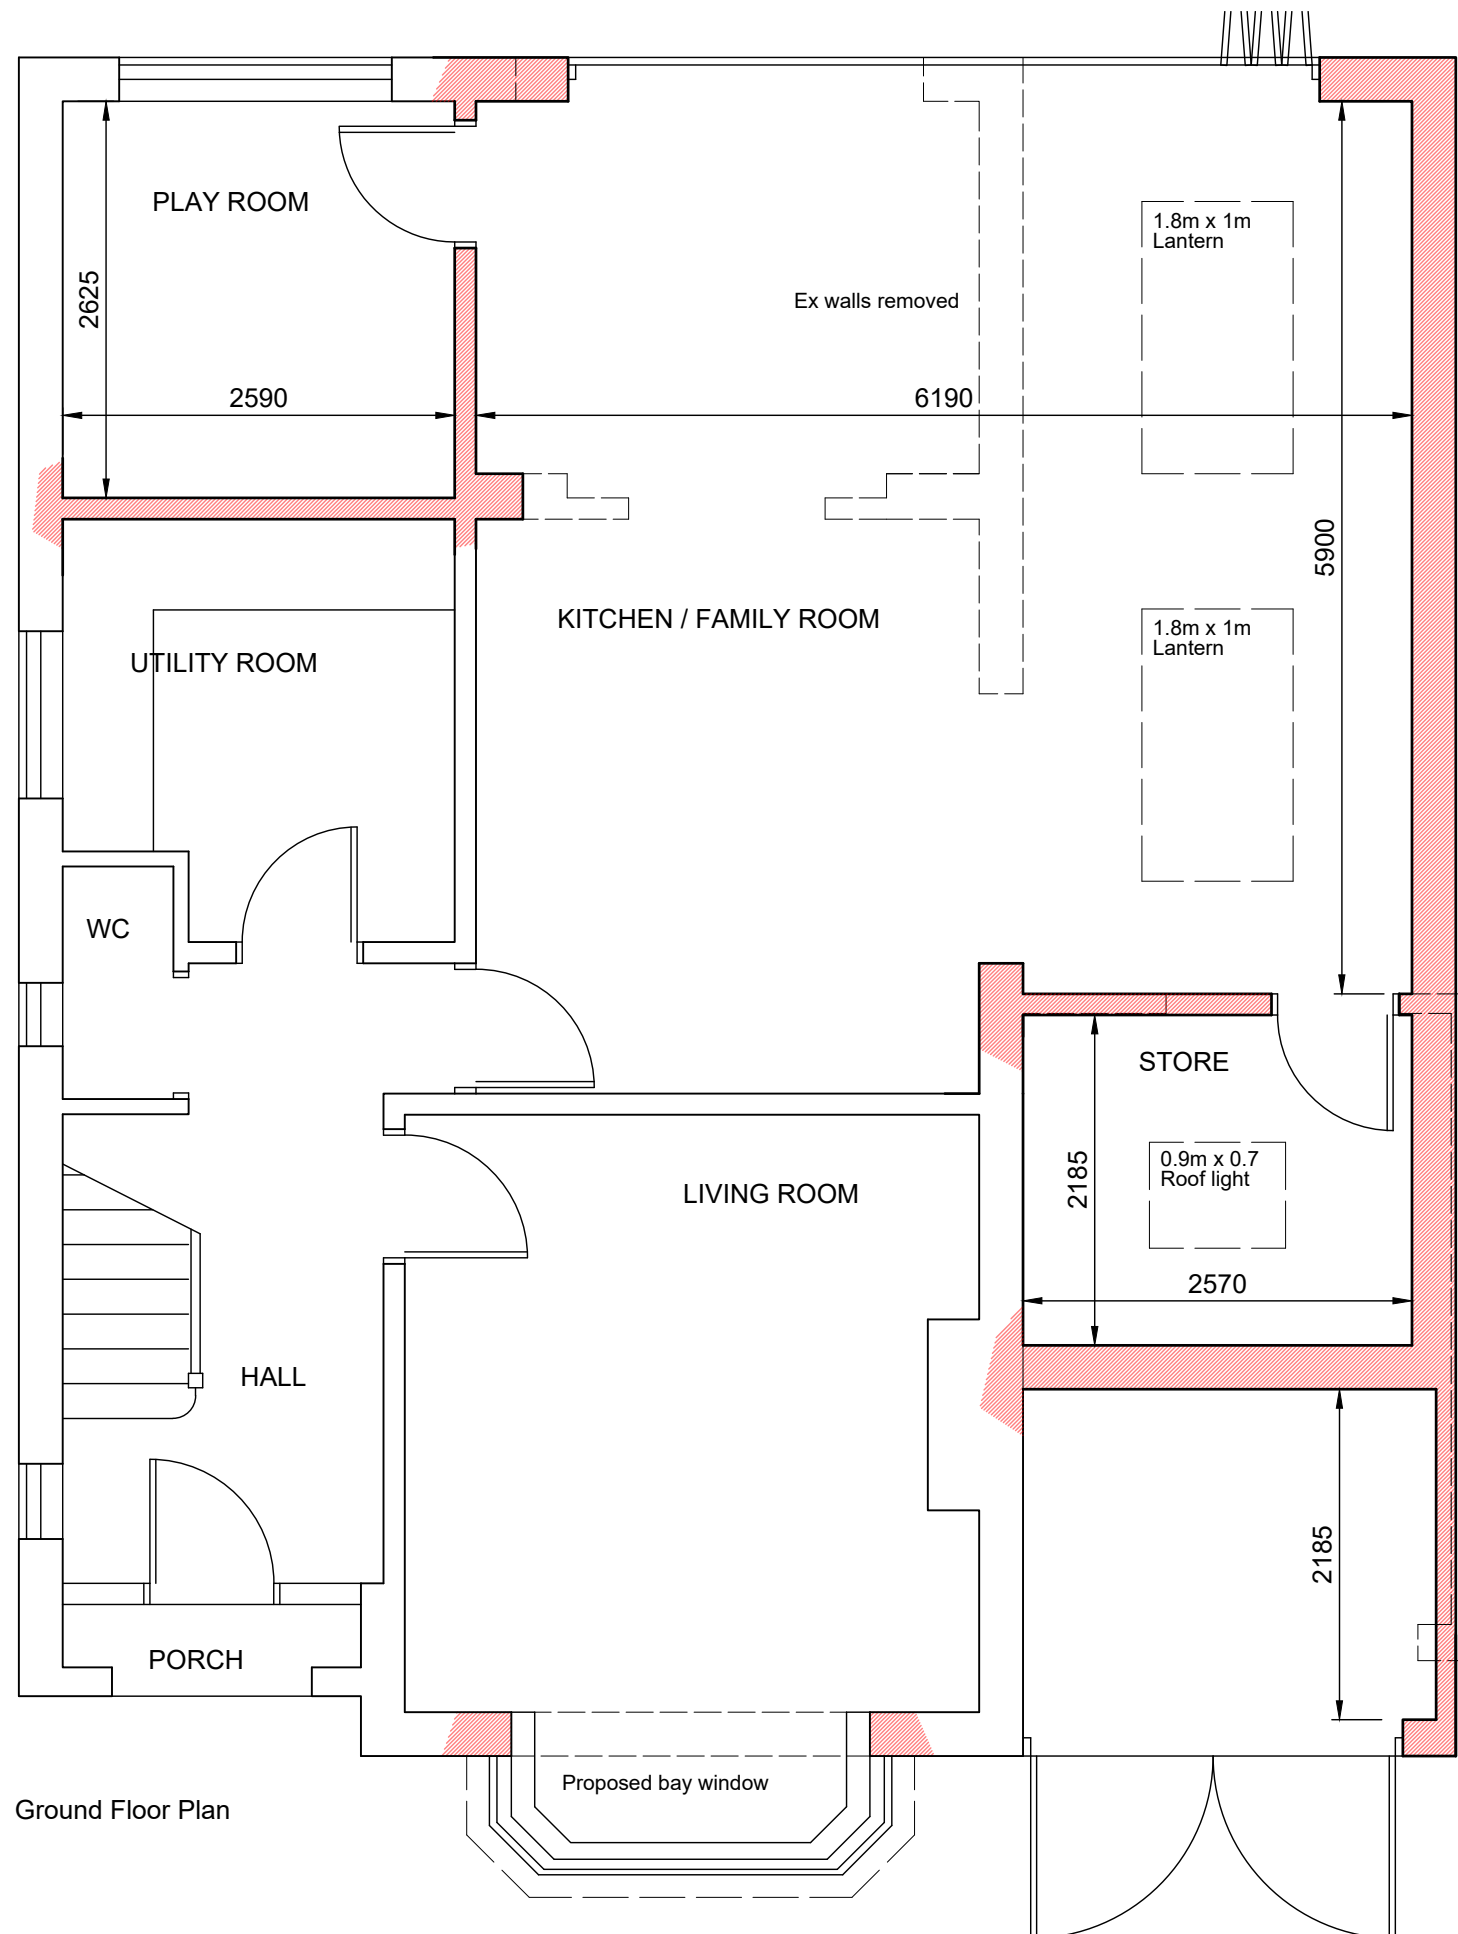

Ground Floor Plan

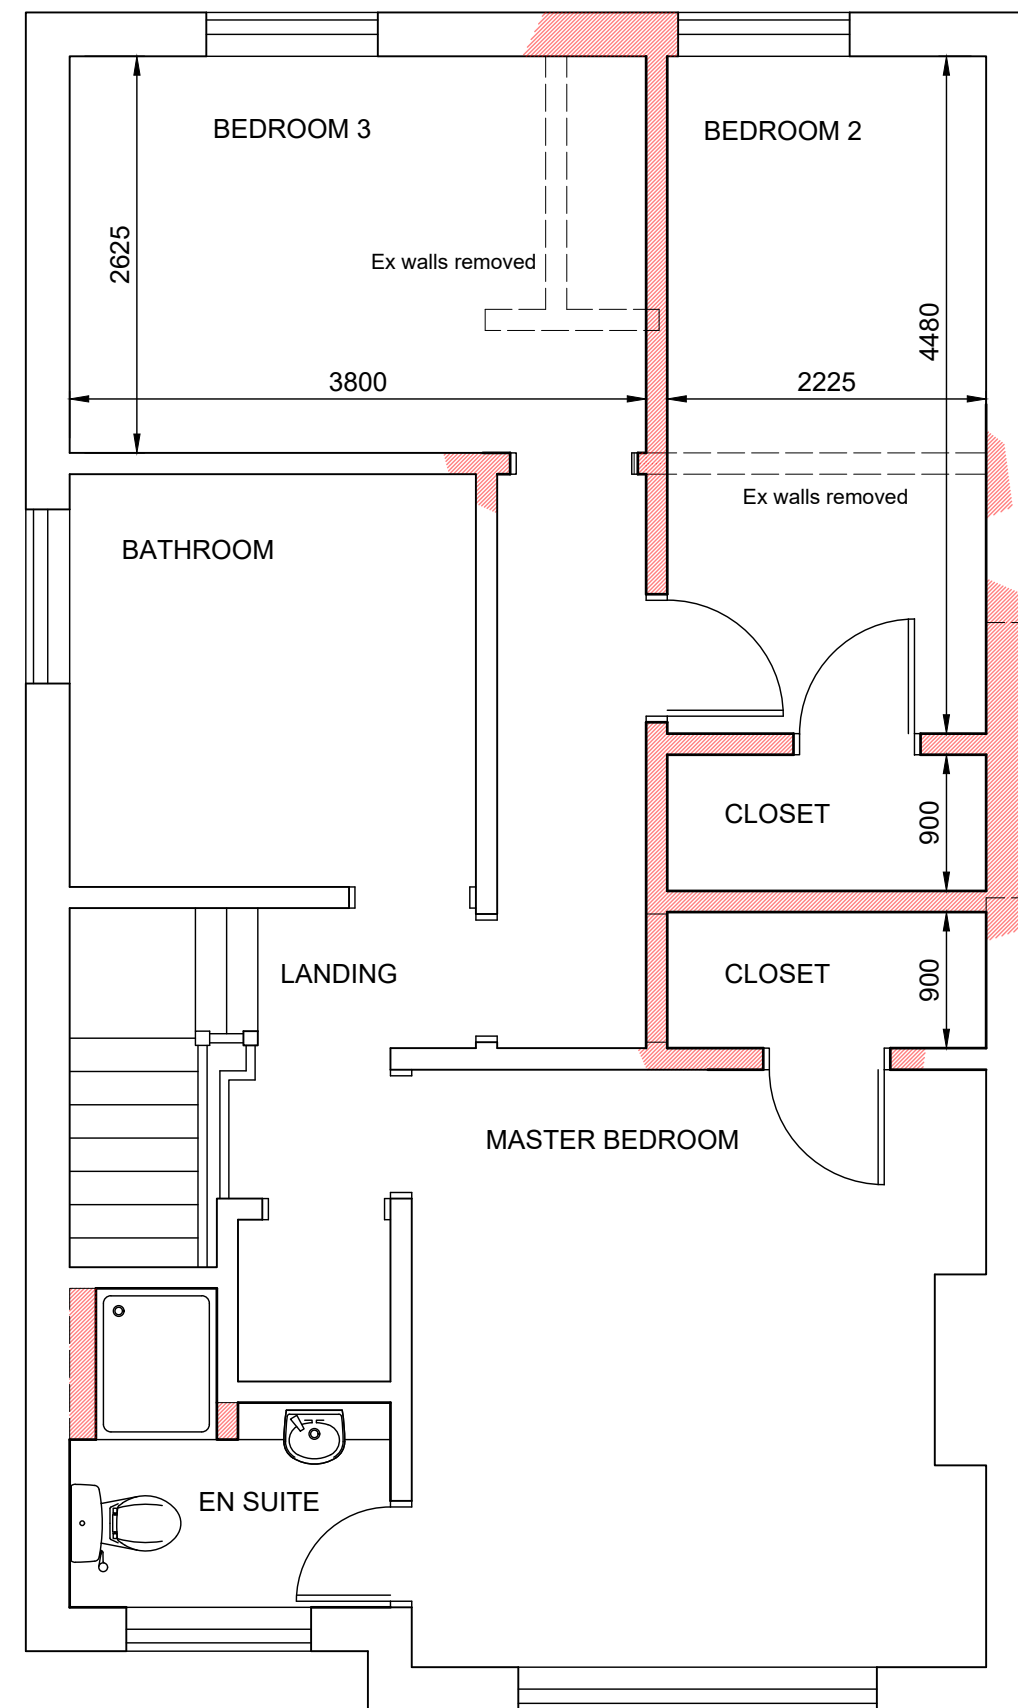

First Floor Plan

PROJECT TITLE: 16 GLENWAY BOGNOR REGIS	DRAWING TITLE: PLANS AS PROPOSED
--	-------------------------------------

1:50 Scale at A3 Paper Size
Drg GW PL001 Rev B
Client: Mr & Mrs Puttock