
 


NOTES:

Decisions to be checked on site before commencing work.
Any discrepancies shall be reported to the architect immediately.
Do not scale from these drawings except for planning purposes.
Use figured dimensions only.
Where applicable this drawing is to be read in conjunction with other consultants' drawings.
This drawing is the copyright of hda projects Ltd.

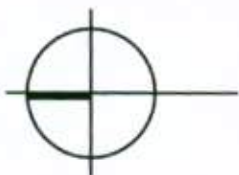

Ordnance Survey Licence 100047515

Rev Date Amendment

hda projects

is The Old Four Mill - Queen Street - Emsworth - Hampshire PO10 7BT
Tel: +44 (0) 1243 373855 Mob: 07627975618
e mail: hda.projects@btinternet.com

For

Interlet


Project

2 Queens Square
Bognor Regis
PO21 1SA

Title

Site Plan

Date	Drawn	Scale	Checked
February 2011	gcm	1:200 @ A3	
Job Number	Proj	Drawing Number	Revision
1109	T	02	

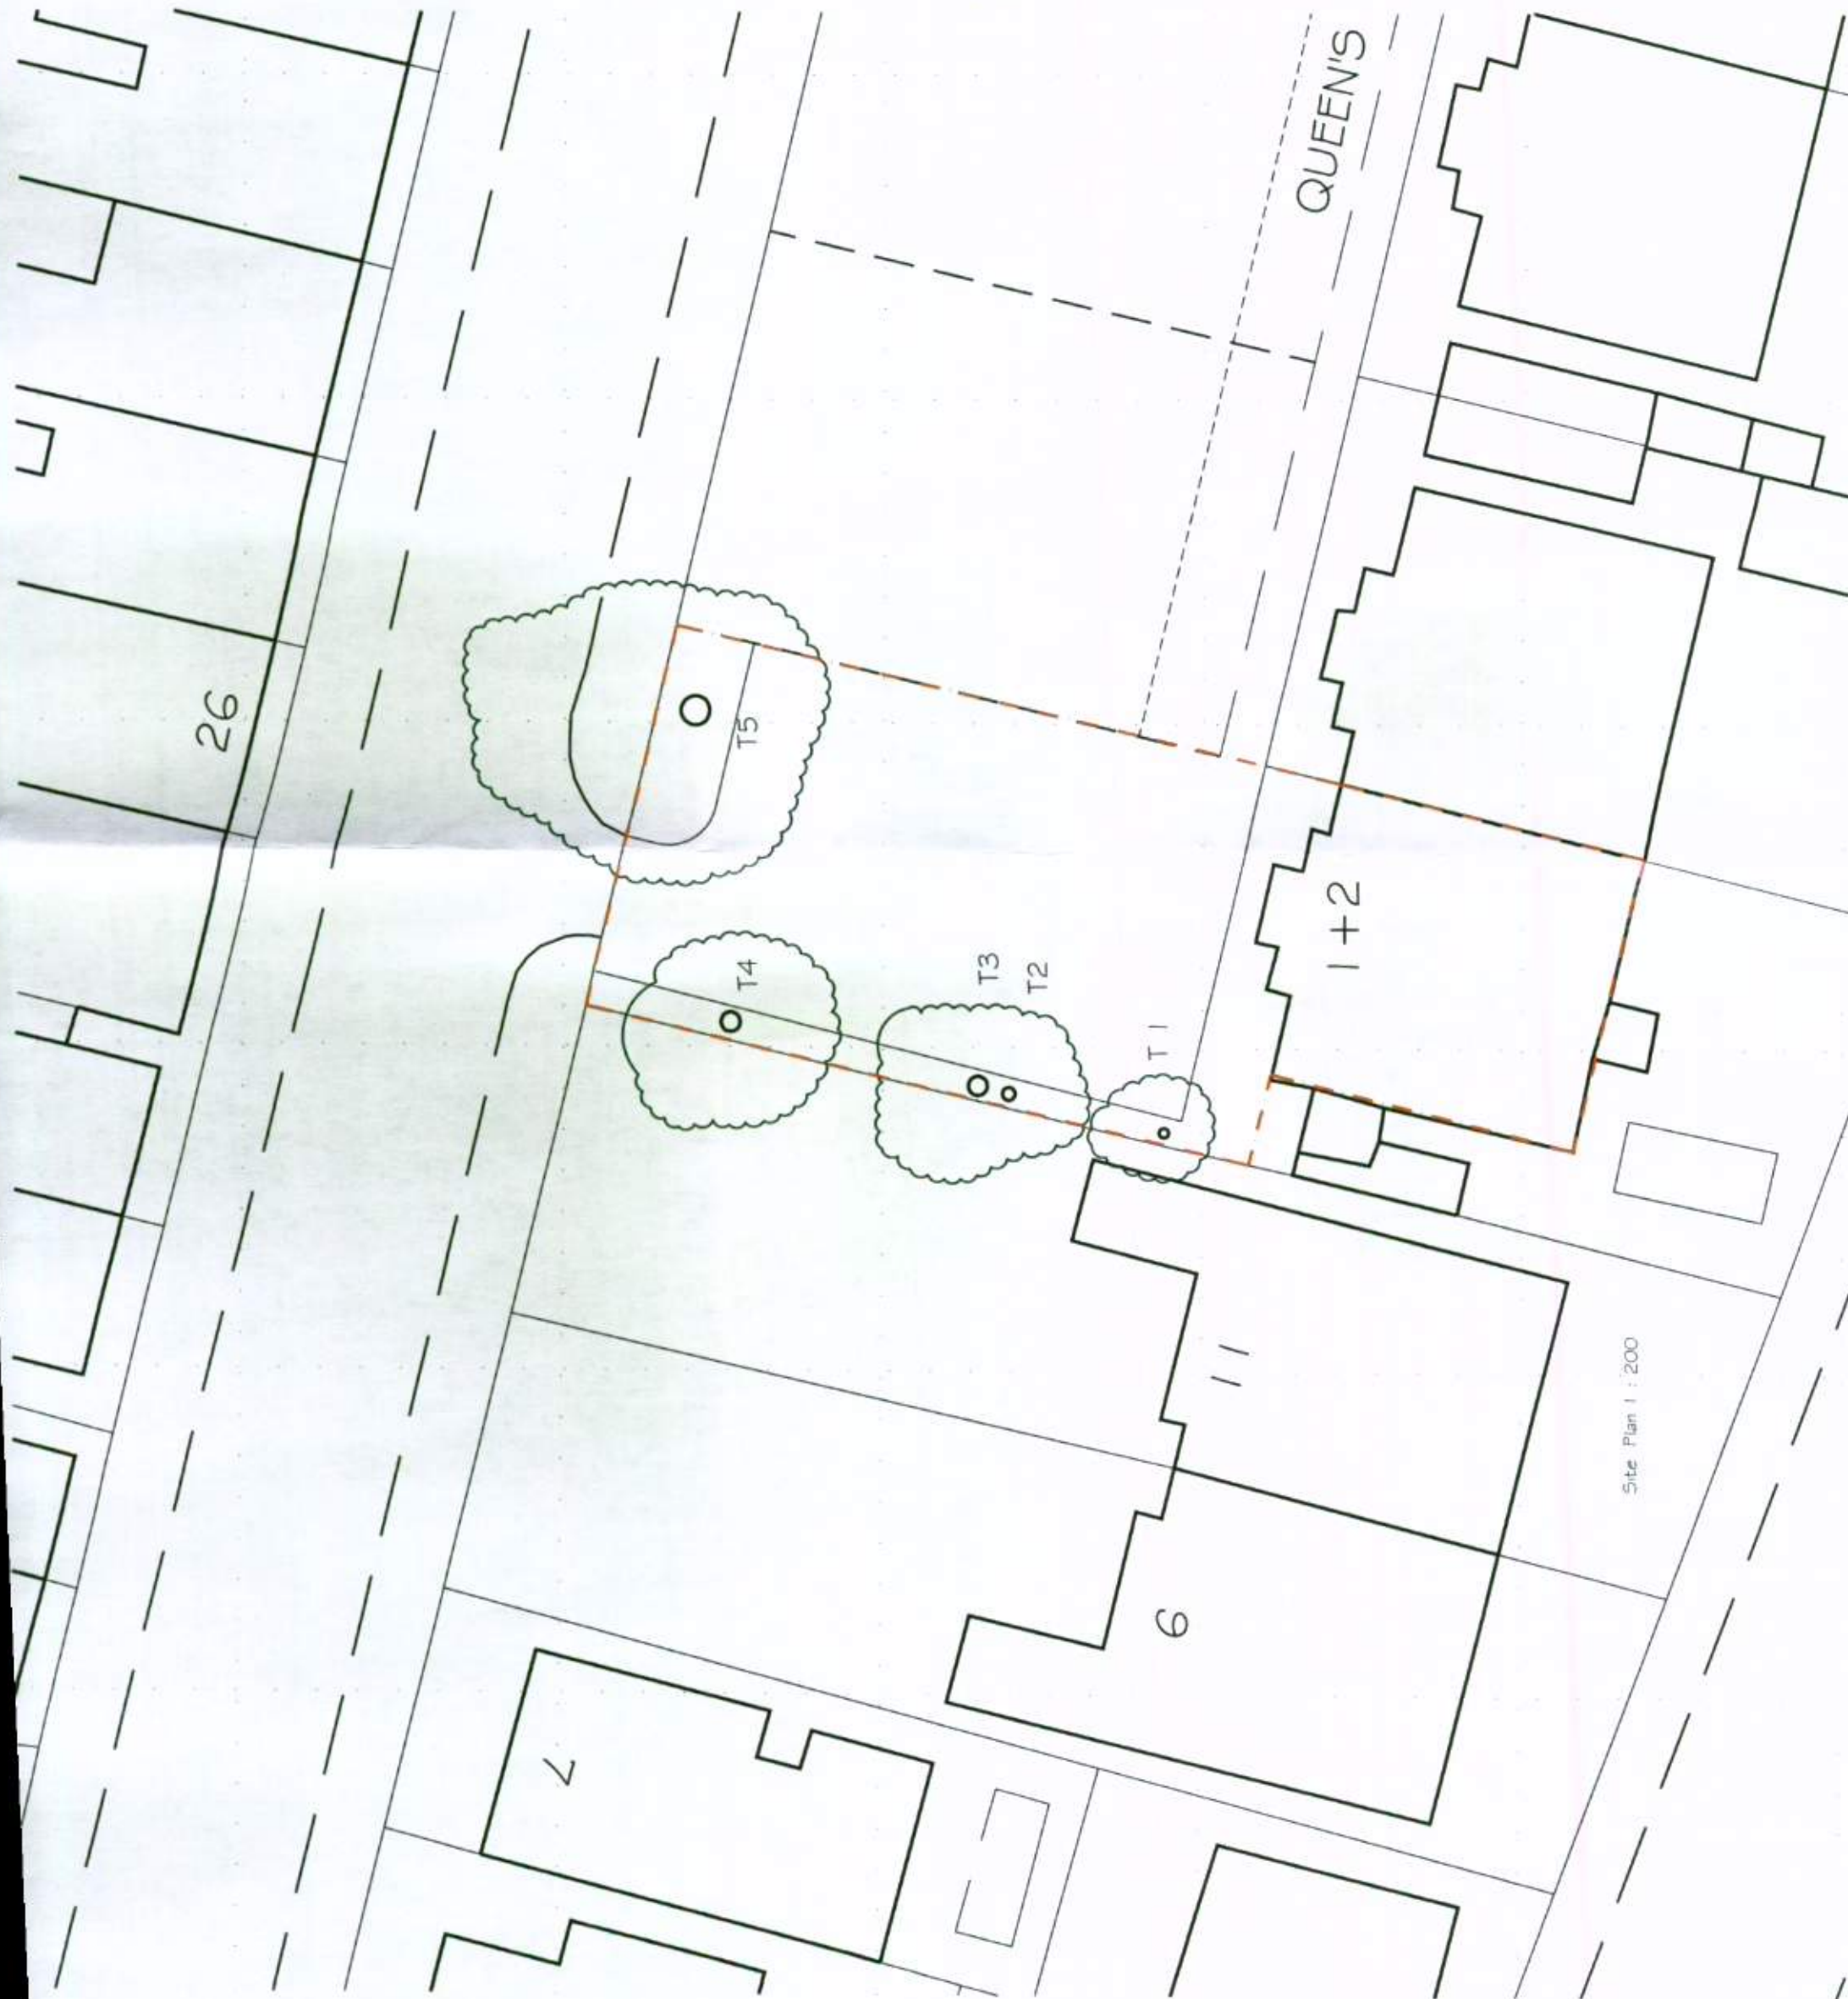

Site Plan 1 : 200