




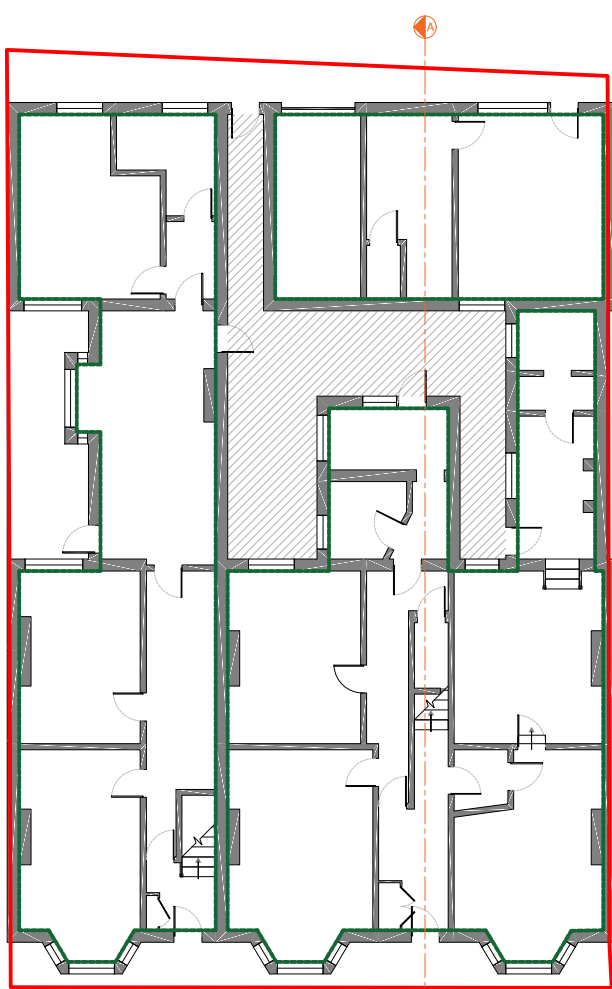


GROUND FLOOR PLAN

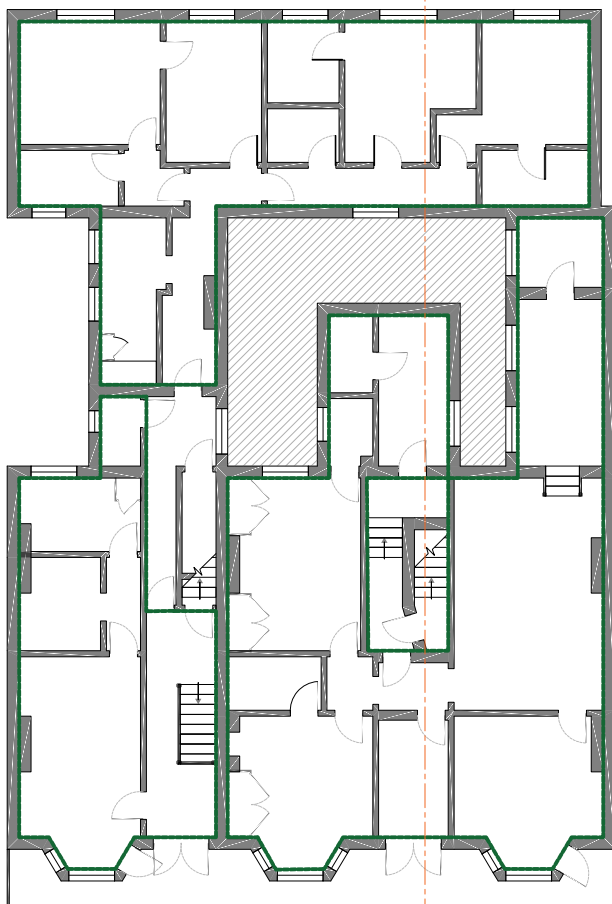


FIRST FLOOR PLAN

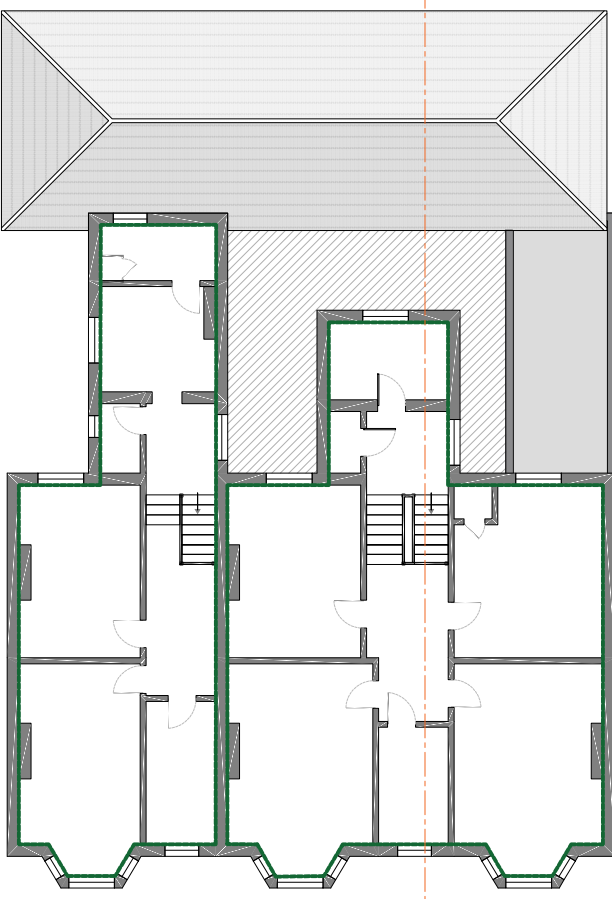


SECOND FLOOR PLAN

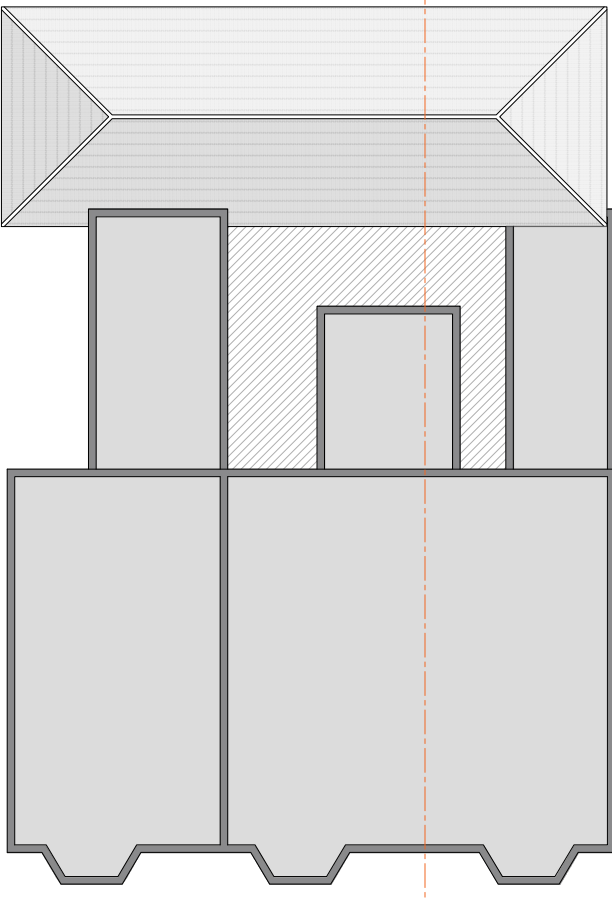

ROOF PLAN

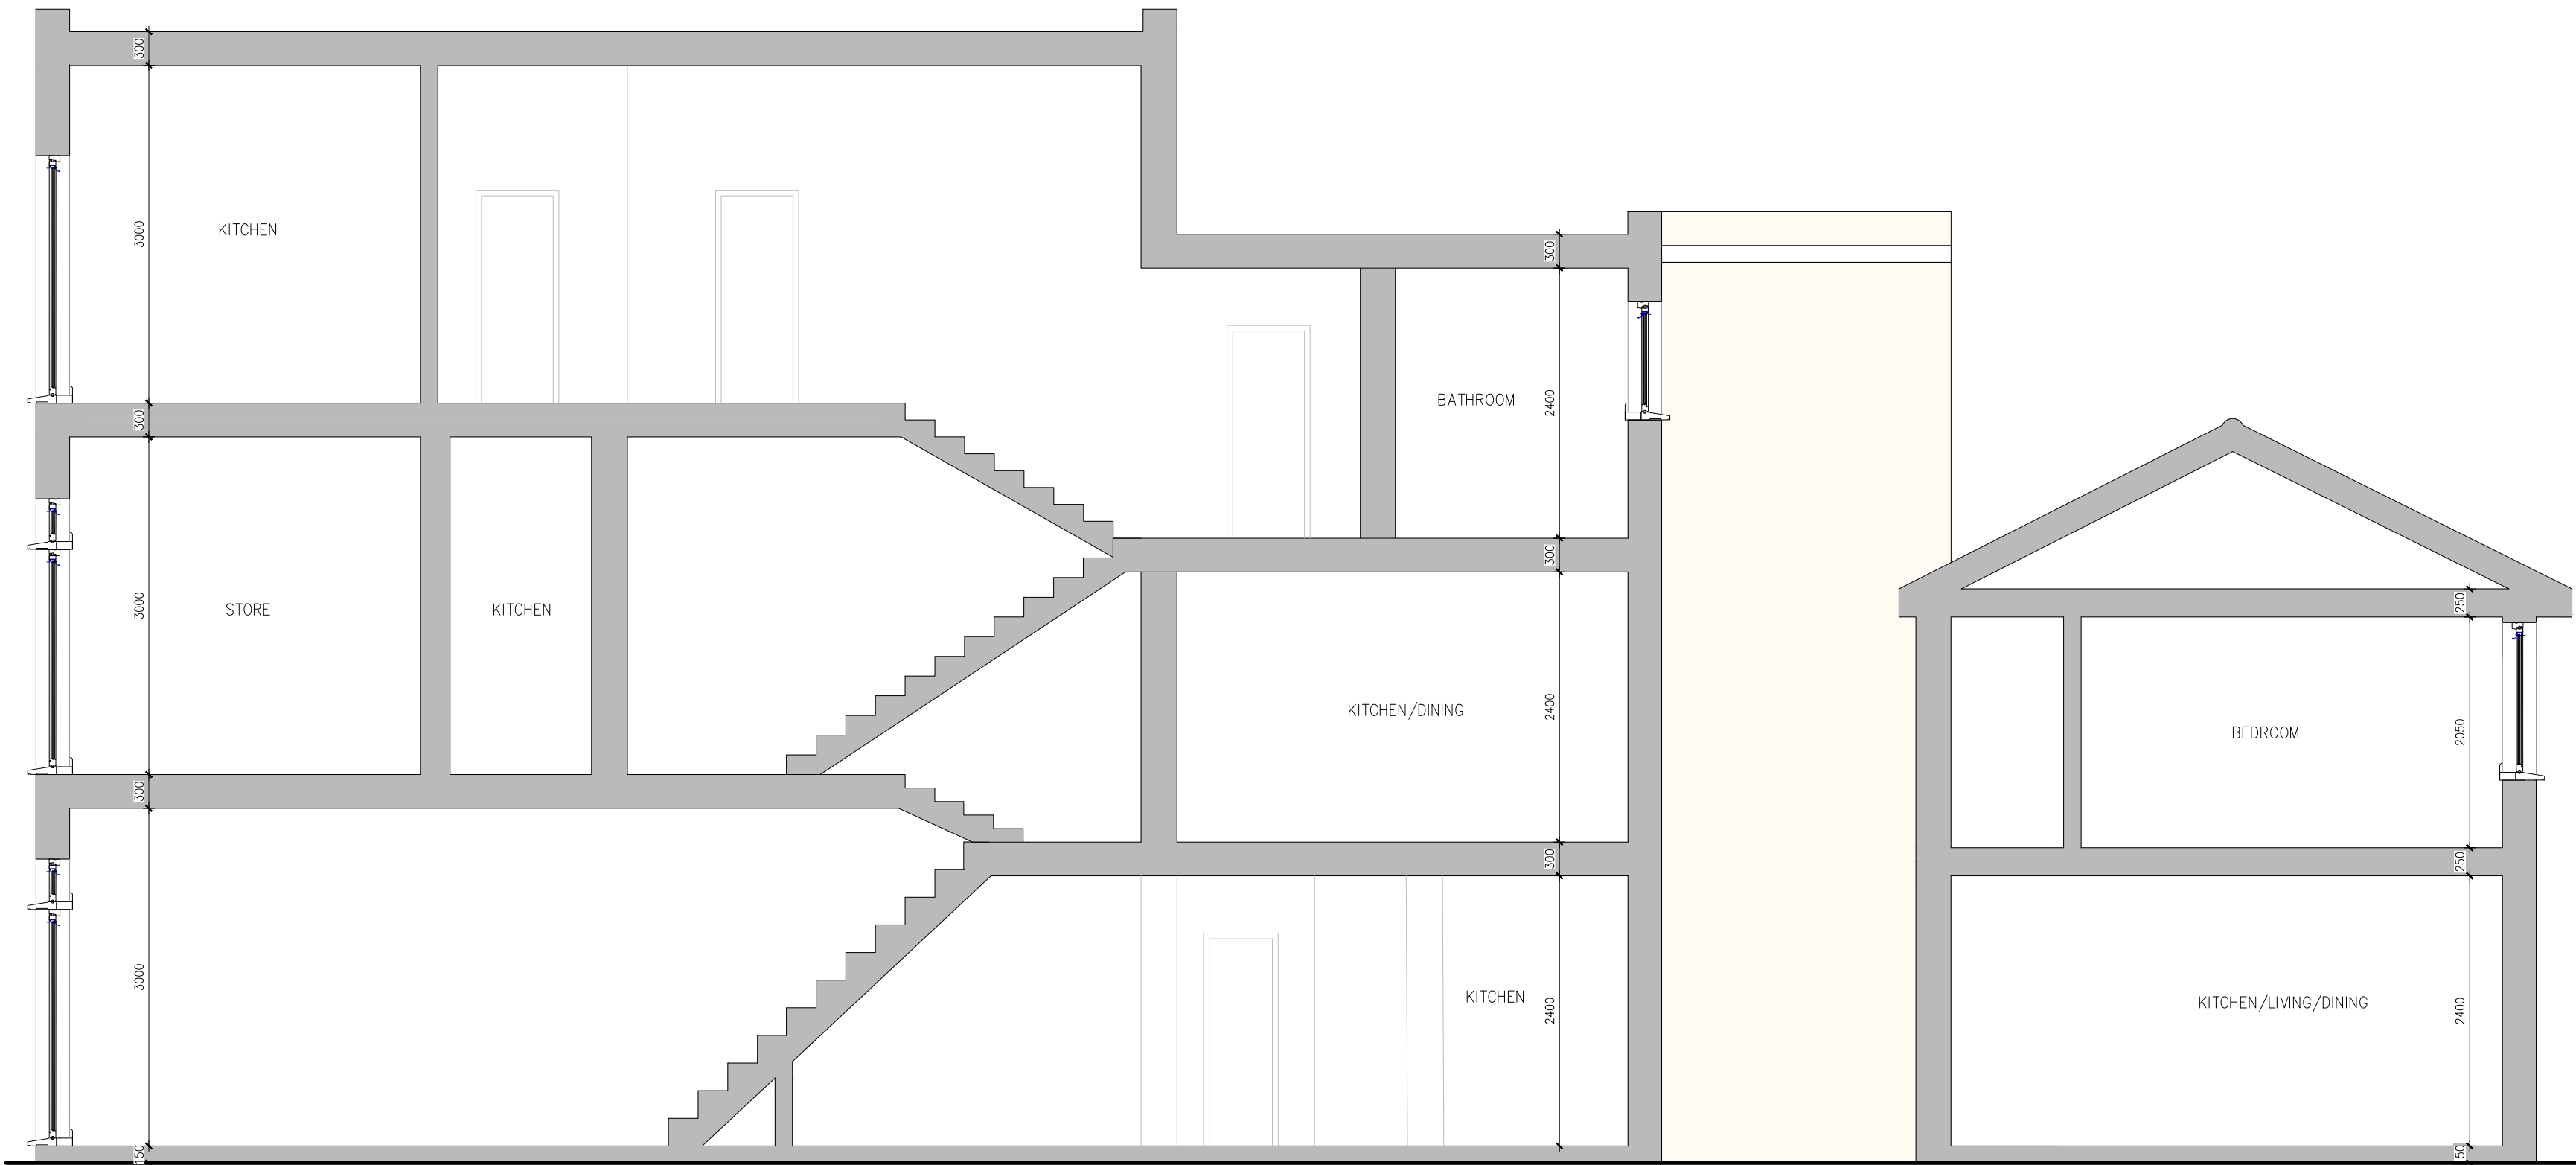

EXISTING SECTION A-A

 

General Notes

Dimensions shall not be scaled from these drawings in preference to figured dimensions.

Any error or omission shall be reported to the Surveyors before proceeding with the work.

Figured dimensions and levels should be verified by the Contractor on site before construction or manufacture and any discrepancies brought to the attention of the Surveyors.

Copyright for all designs and drawing in whole or in part shall remain with the Surveyors in accordance with The Copyright Act.

Revisions



Client

WINSTON DEVELOPMENTS LTD

Project

SALISBURY HOUSE
THE STEYNE, BOGNOR REGIS
PO21 1TX

Issue Status

PLANNING APPROVAL

Title

EXISTING SECTION A-A

Date

MAR 2022

Scale

1:50

Drawn By

MG

Checked By

JM

Drawing No.

NAD.21.244-05

Revision

—