




REAR
PROPOSED ELEVATIONS
Scale 1:100

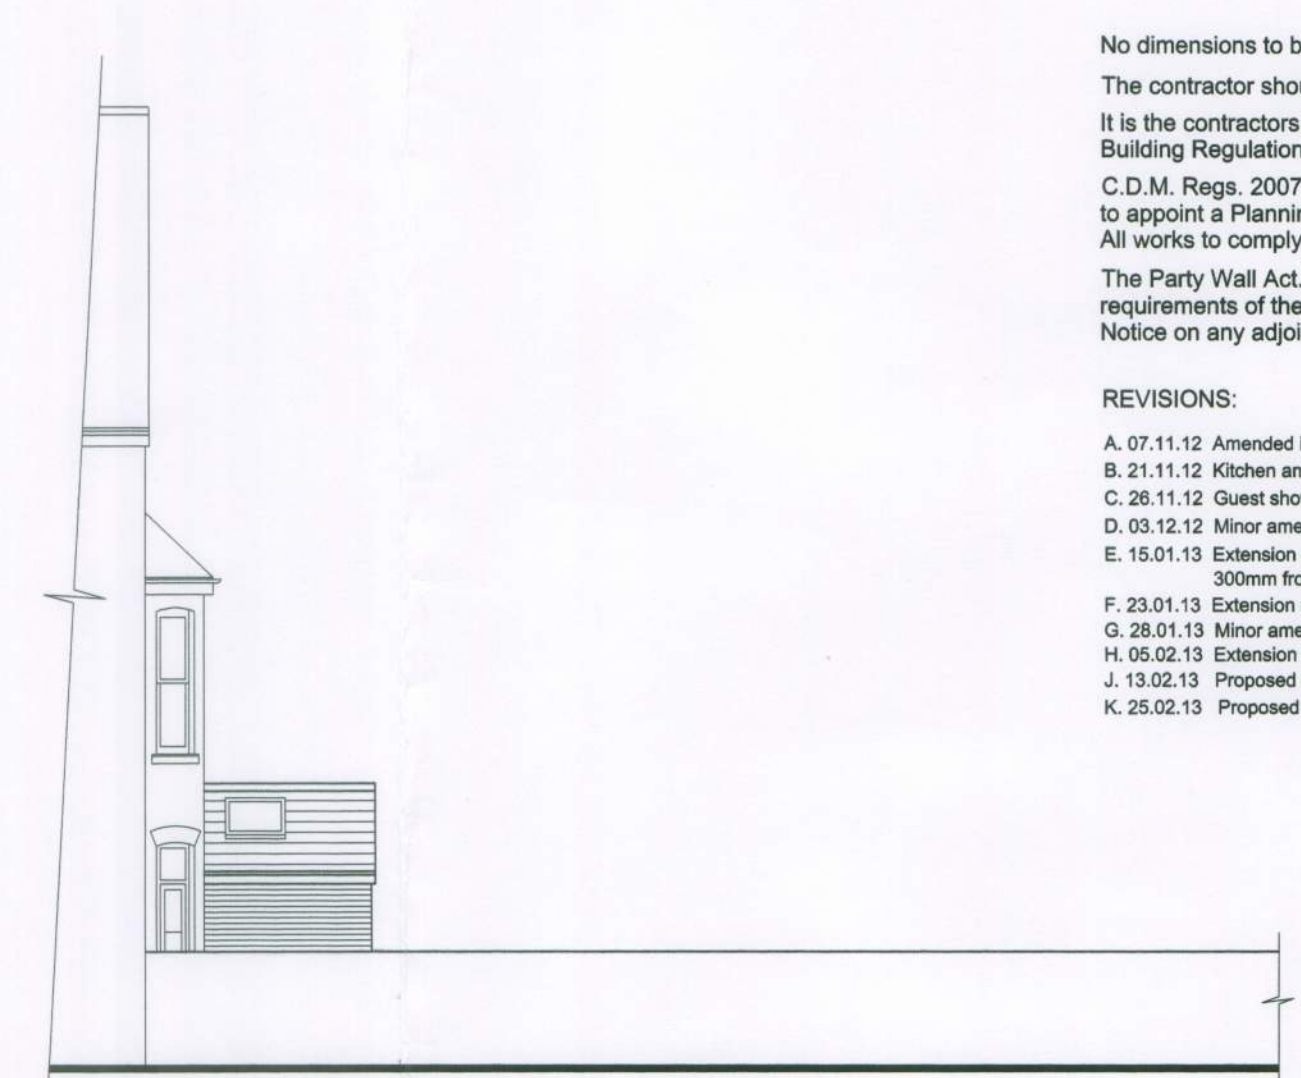

SIDE



SIDE


No dimensions to be scaled from drawing except for planning purposes.
The contractor should check all dimensions on site.
It is the contractors responsibility to ensure compliance with Building Regulations.
C.D.M. Regs. 2007. The Client is advised of his responsibilities to appoint a Planning Supervisor under these Regs.
All works to comply with the C.D.M. Regs. 2007
The Party Wall Act. 1996 The property owner is advised of the requirements of the Act, & the requirement to serve a Party Wall Notice on any adjoining owners as required under the act.

REVISIONS:

A. 07.11.12 Amended in accordance with client's comments.
B. 21.11.12 Kitchen amended in accordance with client's comments.
C. 26.11.12 Guest shower room layout amended. Cup'd added for WM & drier.
D. 03.12.12 Minor amendments
E. 15.01.13 Extension reduced in length by 25%. Extension reduced in width by 300mm from side boundary wall.
F. 23.01.13 Extension repositioned.
G. 28.01.13 Minor amendments.
H. 05.02.13 Extension reduced to 3 metres from the rear.
J. 13.02.13 Proposed rear extension reduced in width & repositioned from side boundary.
K. 25.02.13 Proposed side extension removed



REAR
EXISTING ELEVATIONS
Scale 1:100

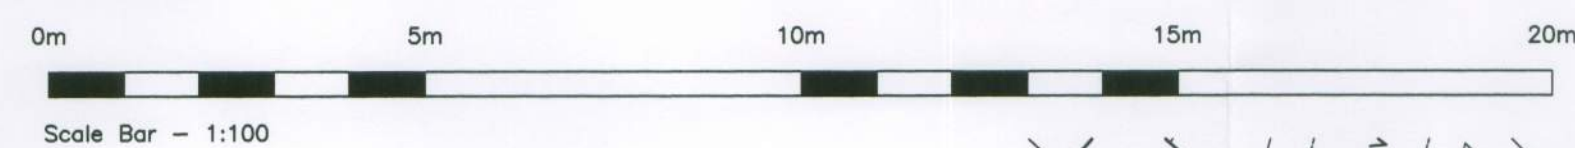


Scale Bar - 1:100



SIDE



LOCATION PLAN
Scale 1:1250

 

Scale Bar - 1:1250


Information supplied based on Promap.
All dimensions and distances subject to an accurate site survey being undertaken.




BLOCK PLAN
Scale 1:500



Scale Bar - 1:500

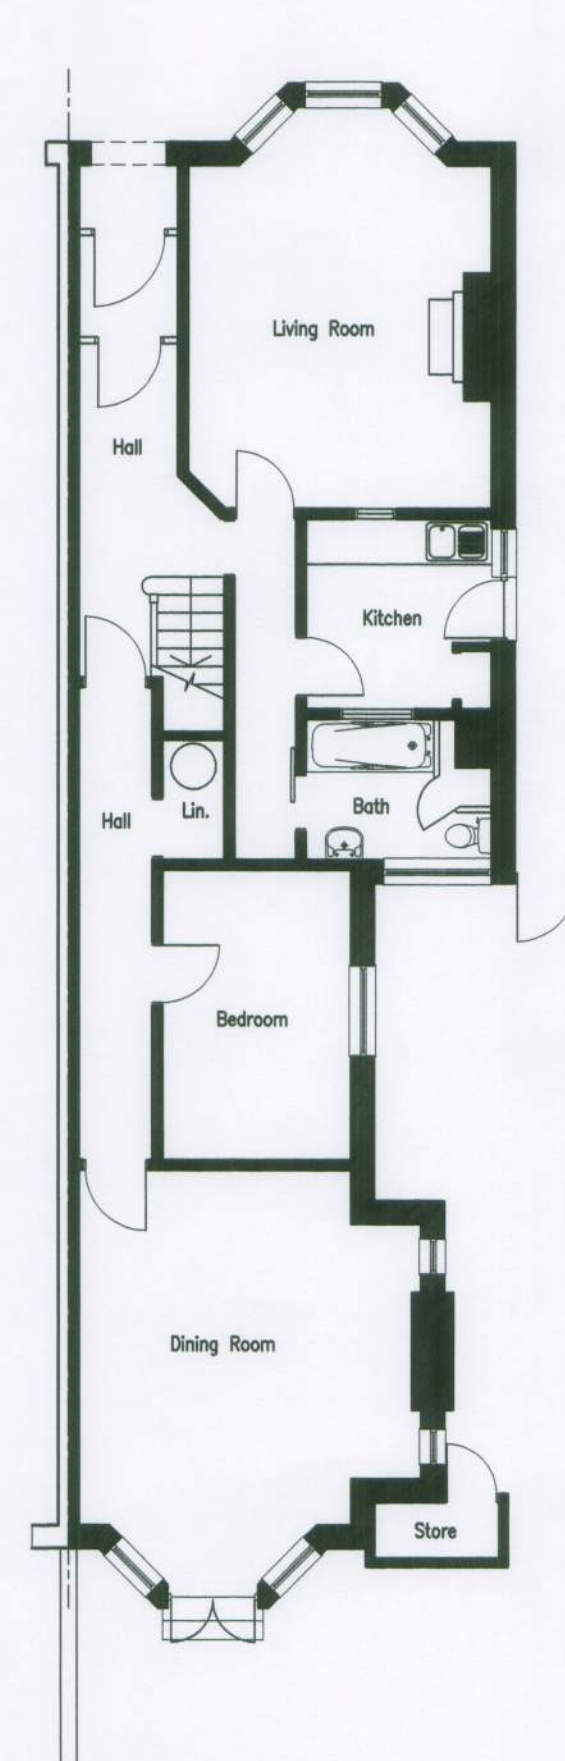

GROUND
EXISTING FLOOR PLANS
Scale 1:100

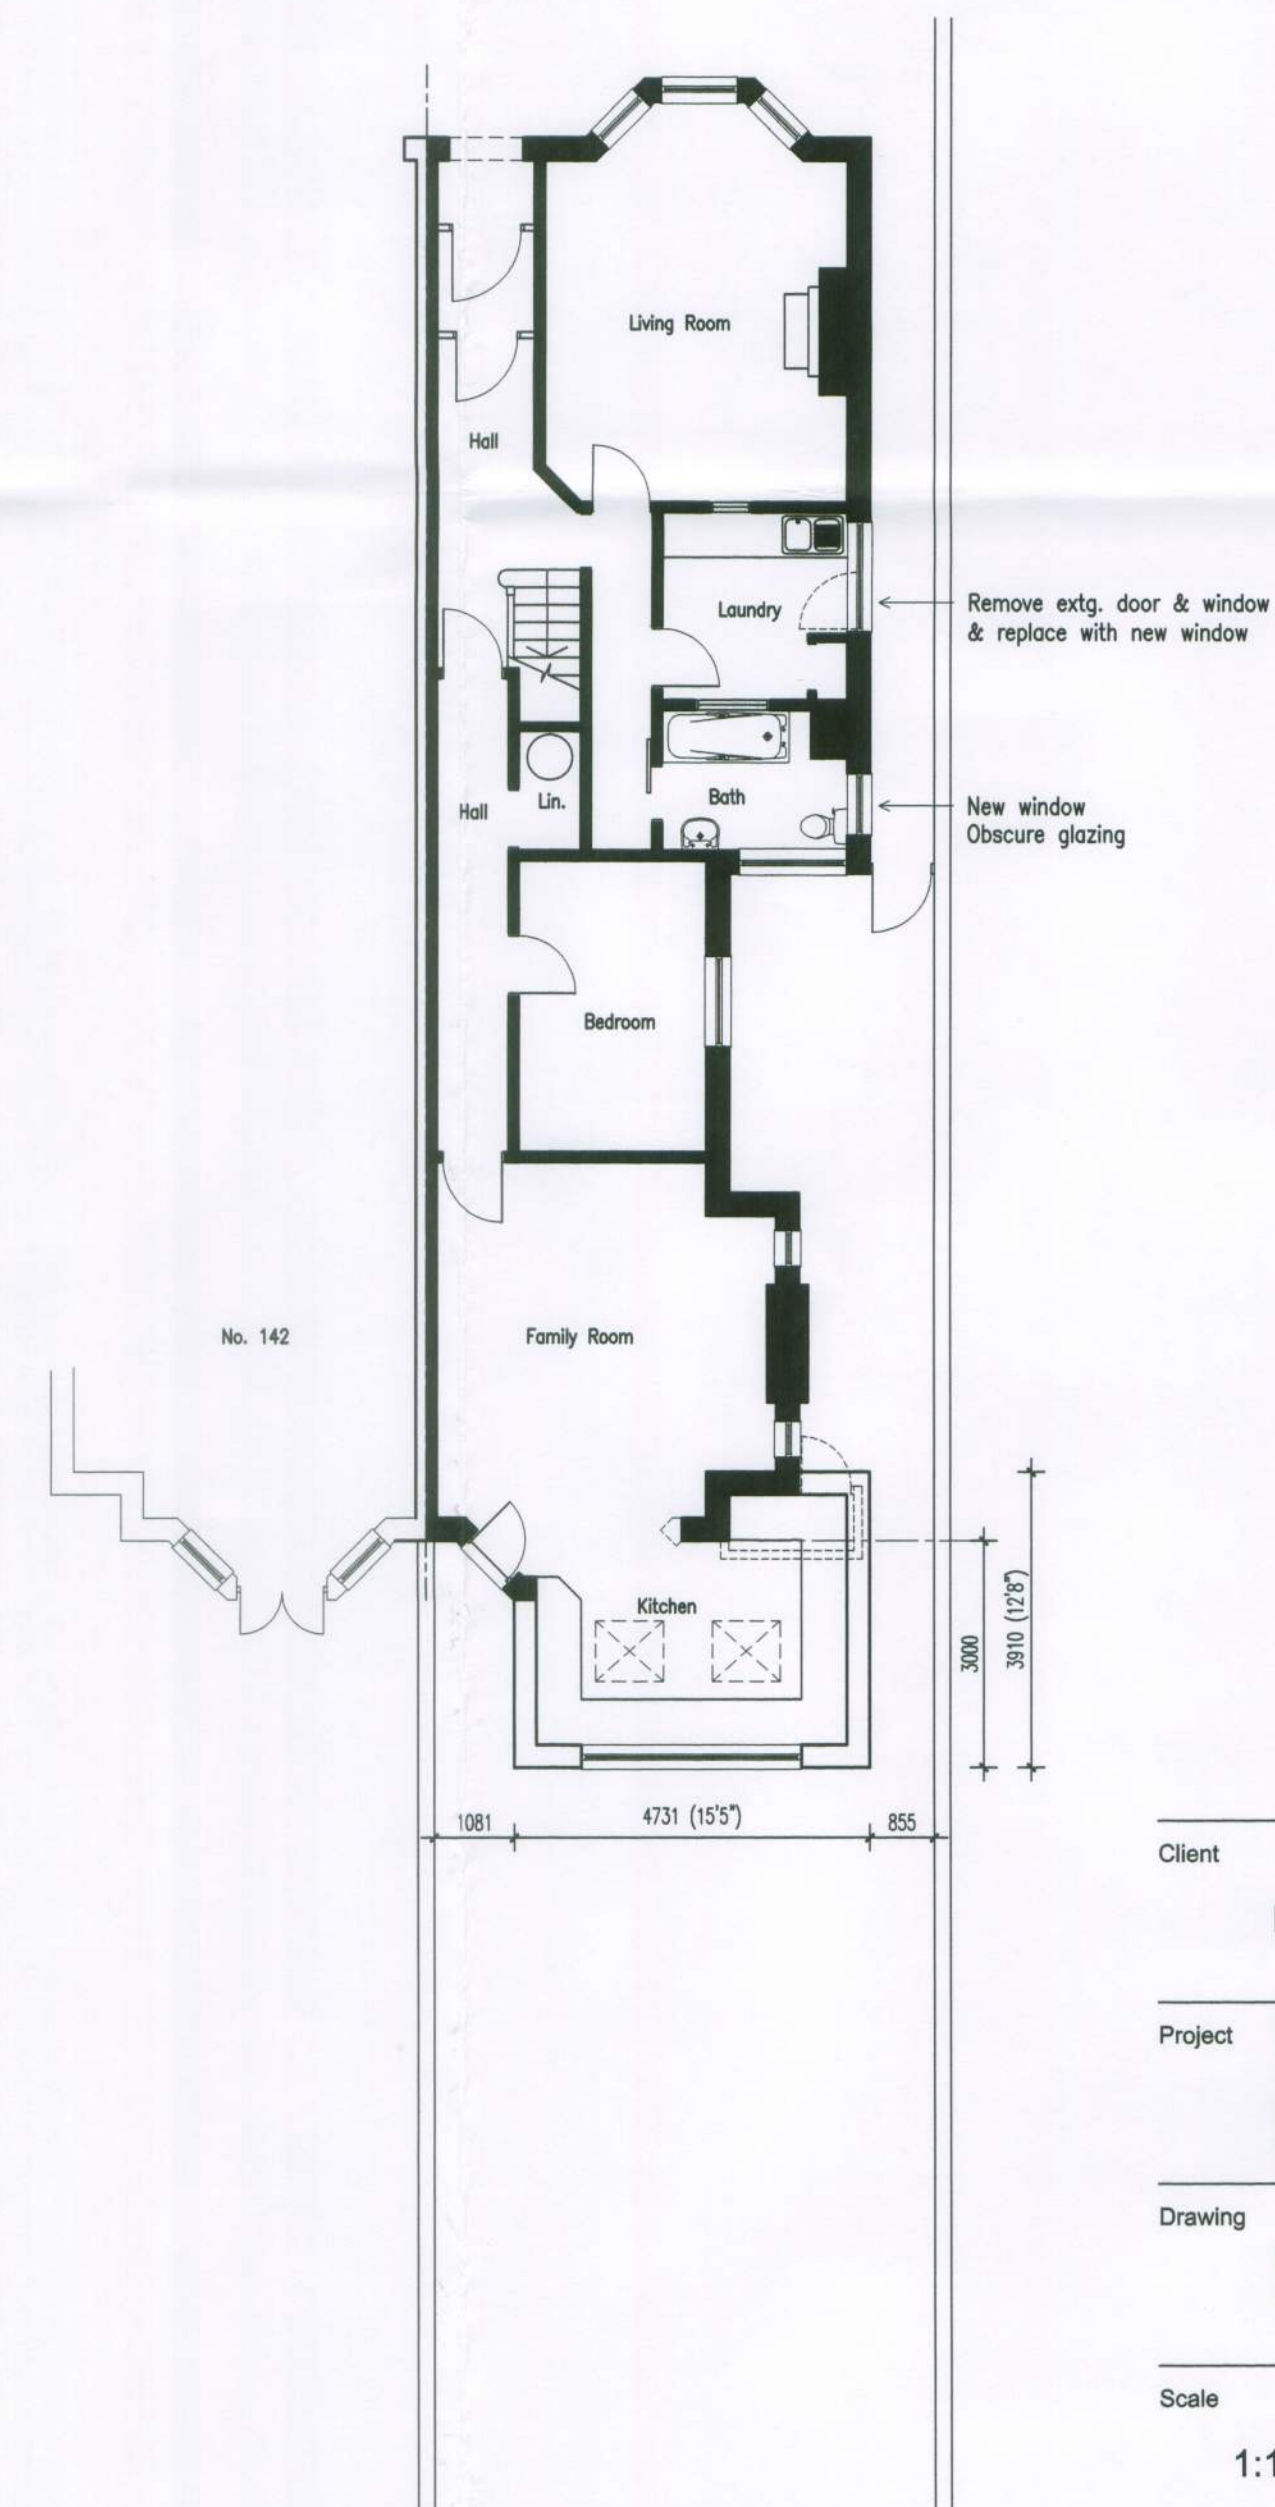

GROUND FLOOR
PROPOSED FLOOR PLANS
Scale 1:100

ADCS

Architectural Design
Computer Services

30 Foxley Lane
Worthing
West Sussex
BN13 3AD
Tel: 01903 260701
E-mail:
adcs@sky.com

Client
MS SANDY FOTHERGILL-ROBINSON

Project
PROPOSED REAR EXTENSION
144 ALDWICK ROAD
BOGNOR REGIS
WEST SUSSEX PO21 2PA

Drawing
EXISTING & PROPOSED FLOOR
PLANS & ELEVATIONS

Scale
1:100@A1

Date
23.10.12

Drawn
TP

Drawing No.
1262/P01

Revision
K