


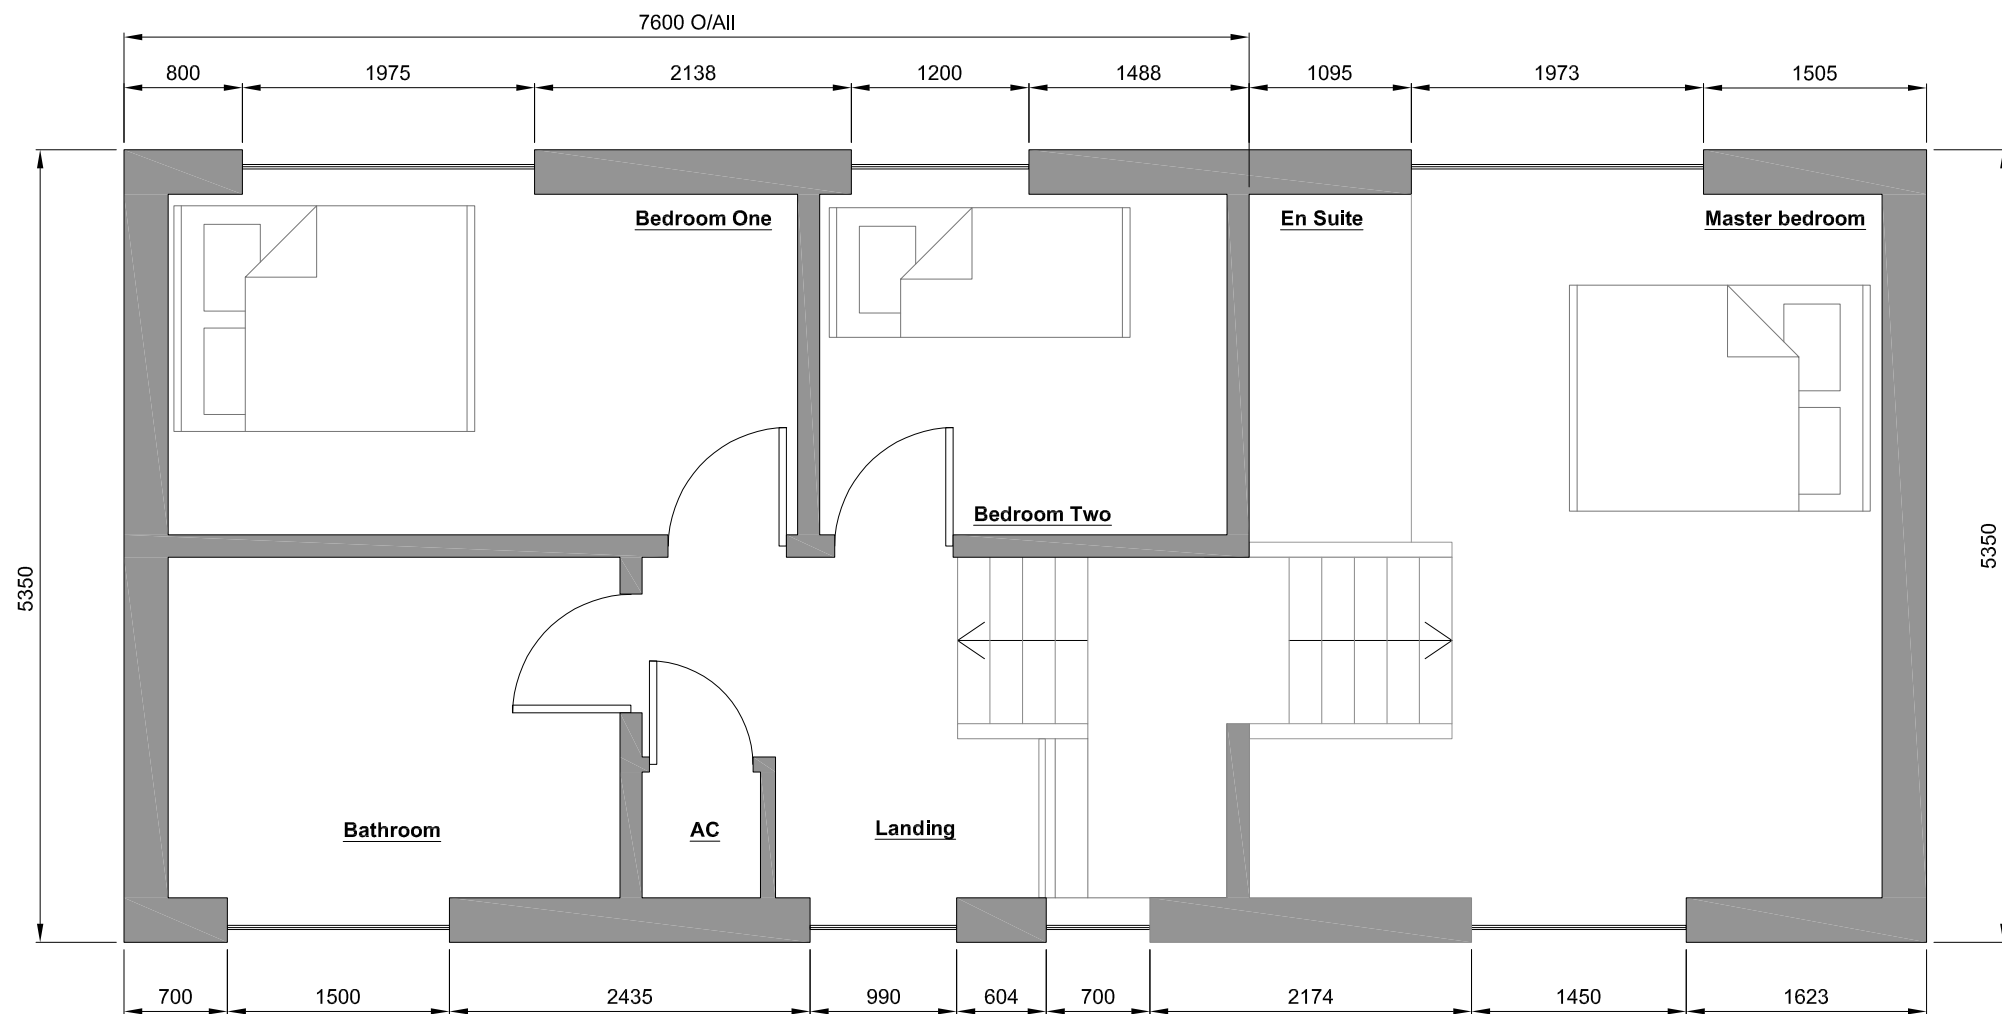

Proposed First Floor Plan

001	HPC	For Comment	Jan'19	
REV	BY	DESCRIPTION	DATE	CHKD
Doc Ref: DES.F.002		Version No: V1.0		
DO NOT SCALE				
KEY				
Third Angle Projection		CE Mark required?  Yes ☐ No ☒ See Specification (2018)		
PROJECT NAME				
25 Mons Avenue, Bognor Regis				
ITEM DESCRIPTION				
Proposed First Floor Plan				
REFERENCE DRAWING(S)				
Proposed First Floor Plan				
ORIGINATOR		SCALE & SHEET SIZE		
LCD/HPC		1:50@ A3		
DESIGN REVIEW BY		DATE		
LCD		12.03.2019		
QS CHECK BY		DATE		
—				
TRACKER No.	VO No.	DELIVERY DATE		
01	N/A	N/A		
DRAWING No.				REVISION
0000-000-010				A01