


# Notes

THIS DRAWING READ IN CONJUNCTION WITH :

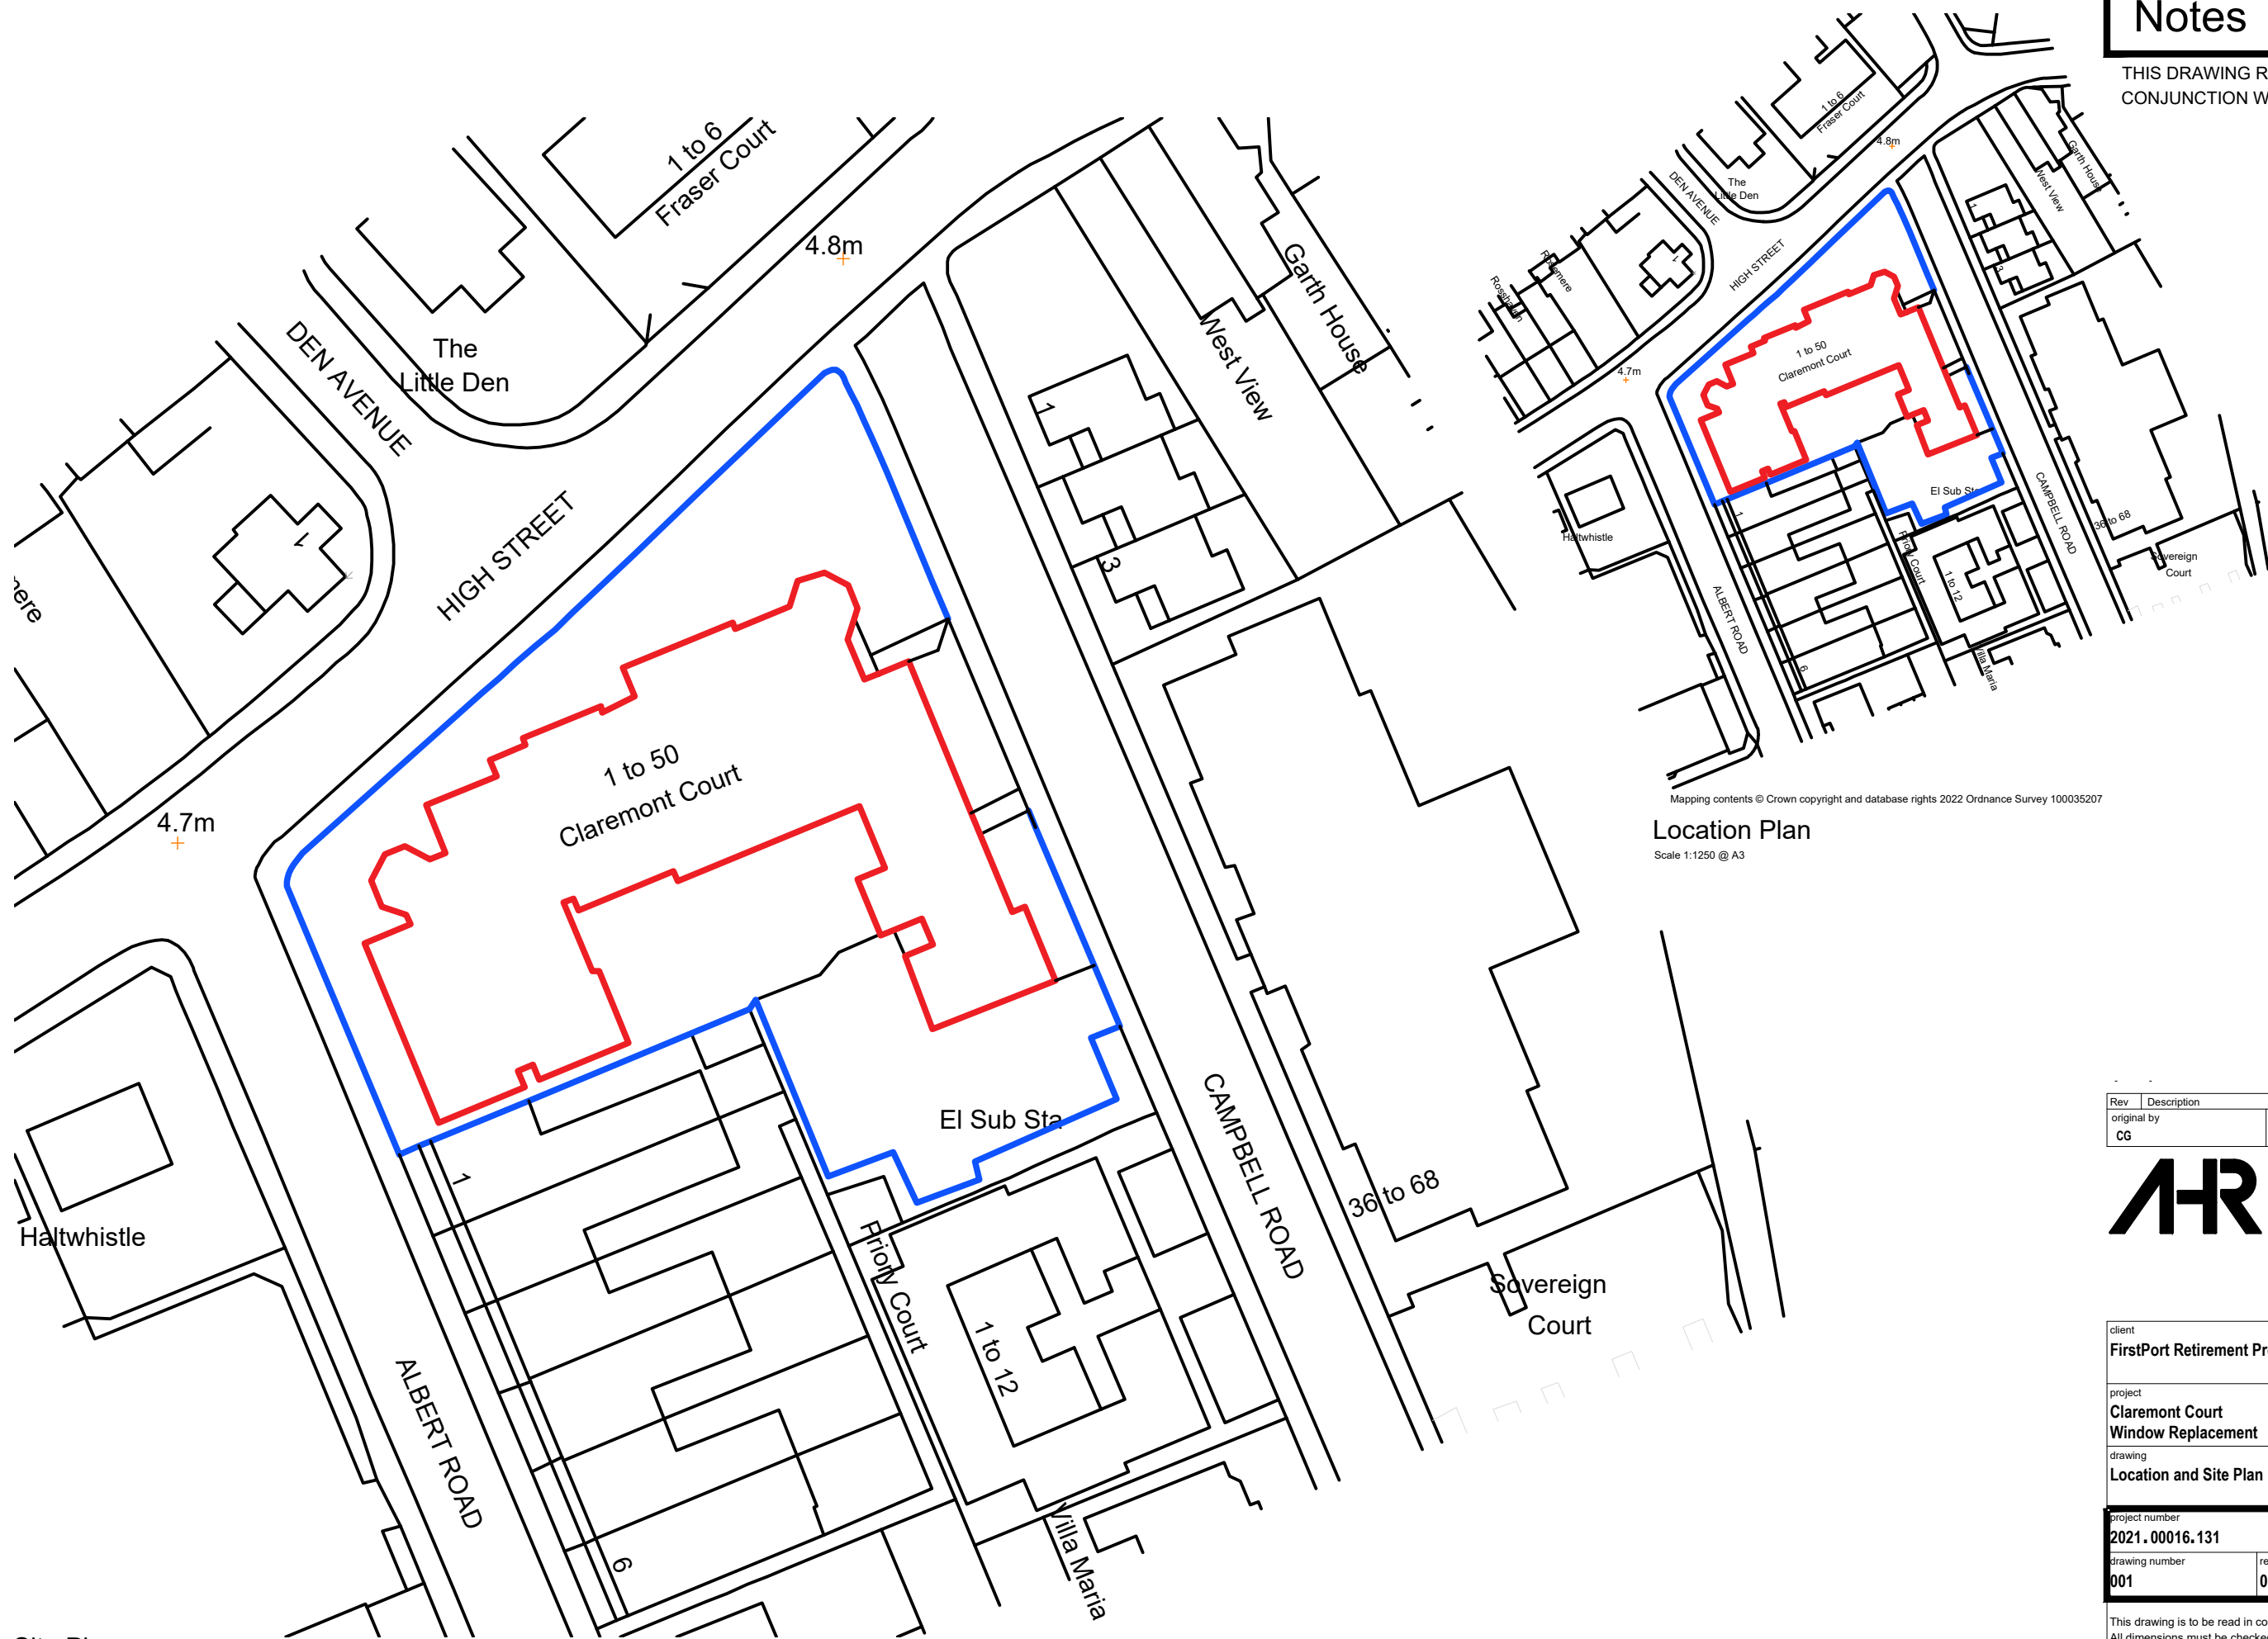

Site Plan  
Scale 1:500 @ A3

Location Plan  
Scale 1:1250 @ A3

| Rev         | Description | Date     | Dr by       | App by |
|-------------|-------------|----------|-------------|--------|
| original by | CG          | 21.03.22 | approved by |        |



**AHR** Building Consultancy Ltd  
Norwich Union House  
High Street  
Huddersfield  
HD1 2LF  
United Kingdom

T +44(0)1484 537411  
F +44(0)1484 530332  
E [huddersfield@ahr-global.com](mailto:huddersfield@ahr-global.com)  
[www.ahr-global.com](http://www.ahr-global.com)

client  
**FirstPort Retirement Property Services Ltd**

project  
**Claremont Court  
Window Replacement**

drawing  
**Location and Site Plan**

|                |                |              |              |
|----------------|----------------|--------------|--------------|
| project number | 2021.00016.131 | scale        | As Shown @A3 |
| drawing number | 001            | rev          | 0            |
|                |                | issue status | Planning     |

This drawing is to be read in conjunction with all related drawings. All dimensions must be checked and verified on site before commencing any work or producing shop drawings. The originator should be notified immediately of any discrepancy. This drawing is copyright and remains the property of AHR.