


Revisions:

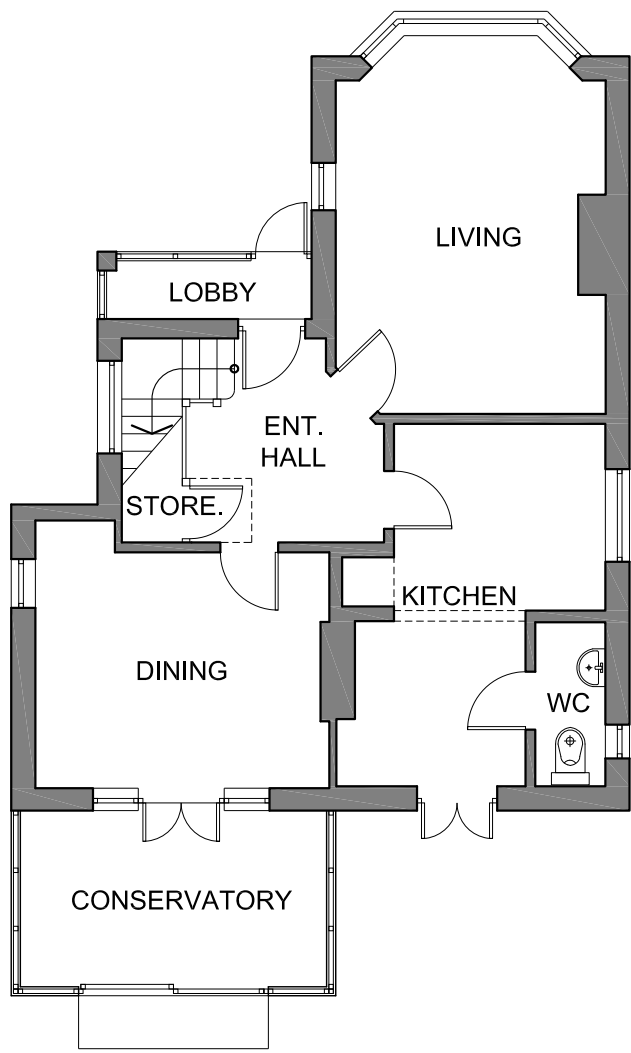


EXISTING GROUND FLOOR PLAN



EXISTING SOUTH-EAST ELEVATION




EXISTING NORTH-EAST ELEVATION

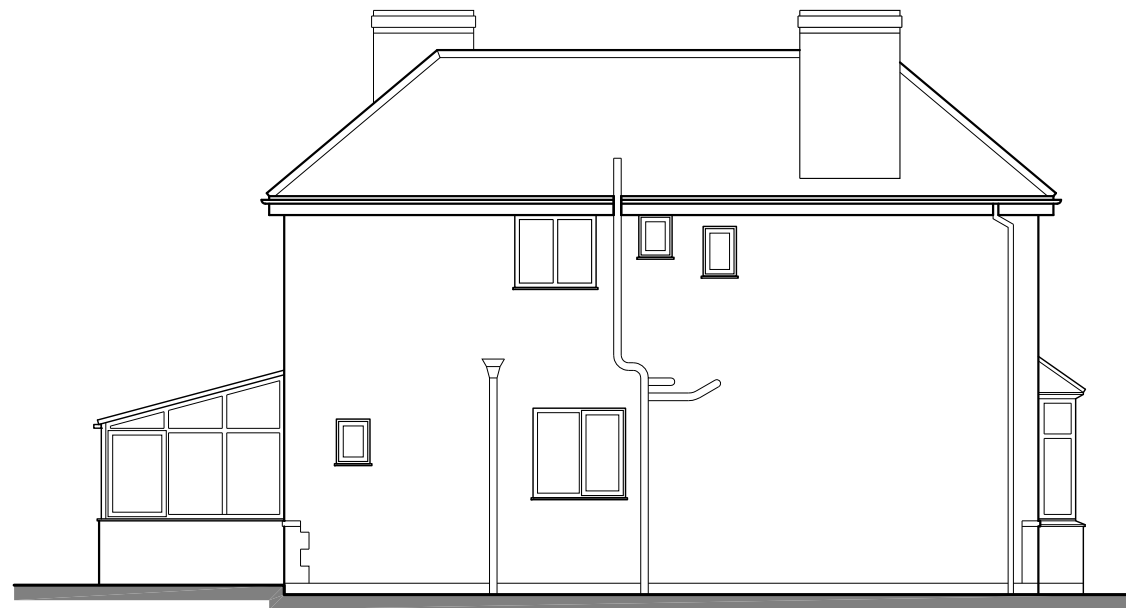


EXISTING NORTH-WEST ELEVATION



EXISTING SOUTH-WEST ELEVATION

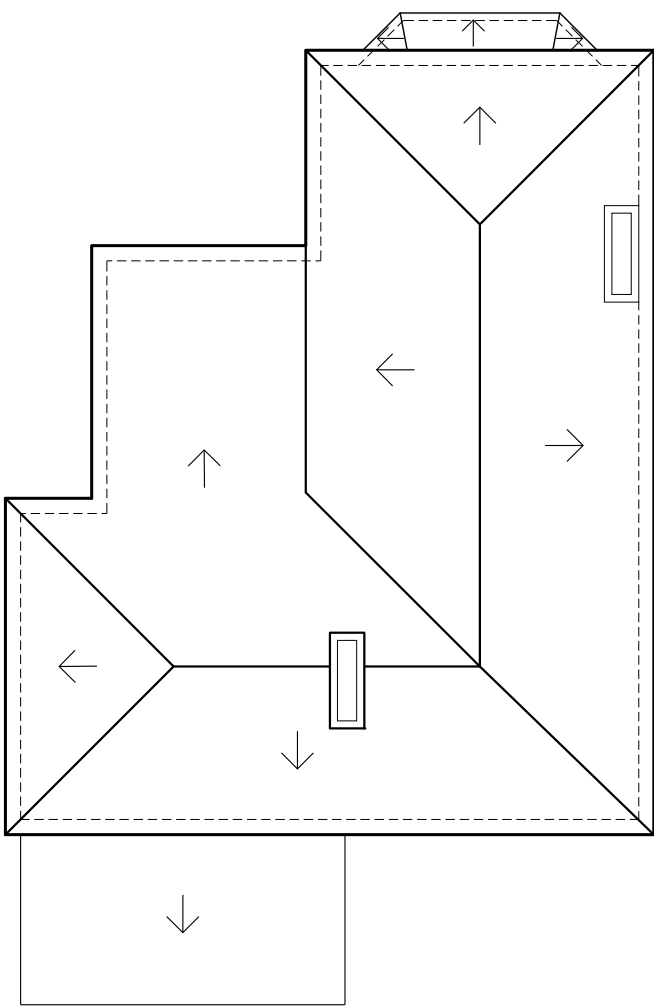


EXISTING ROOF PLAN

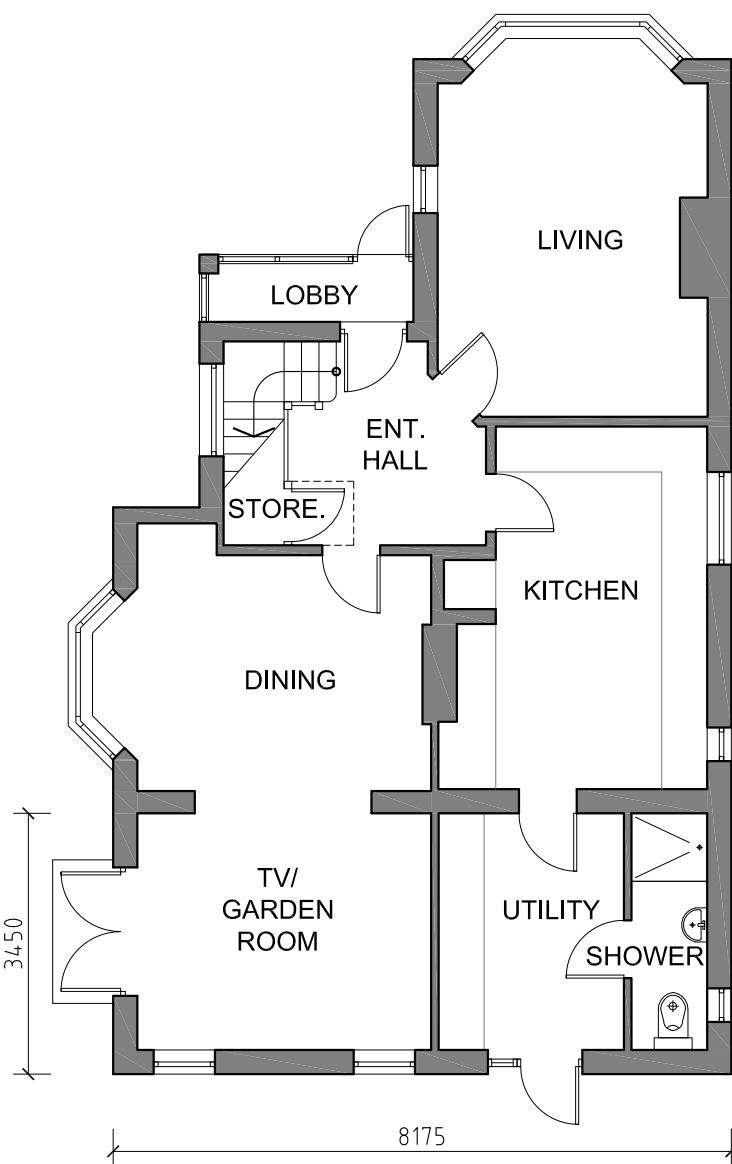


PROPOSED GROUND FLOOR PLAN



PROPOSED SOUTH-EAST ELEVATION

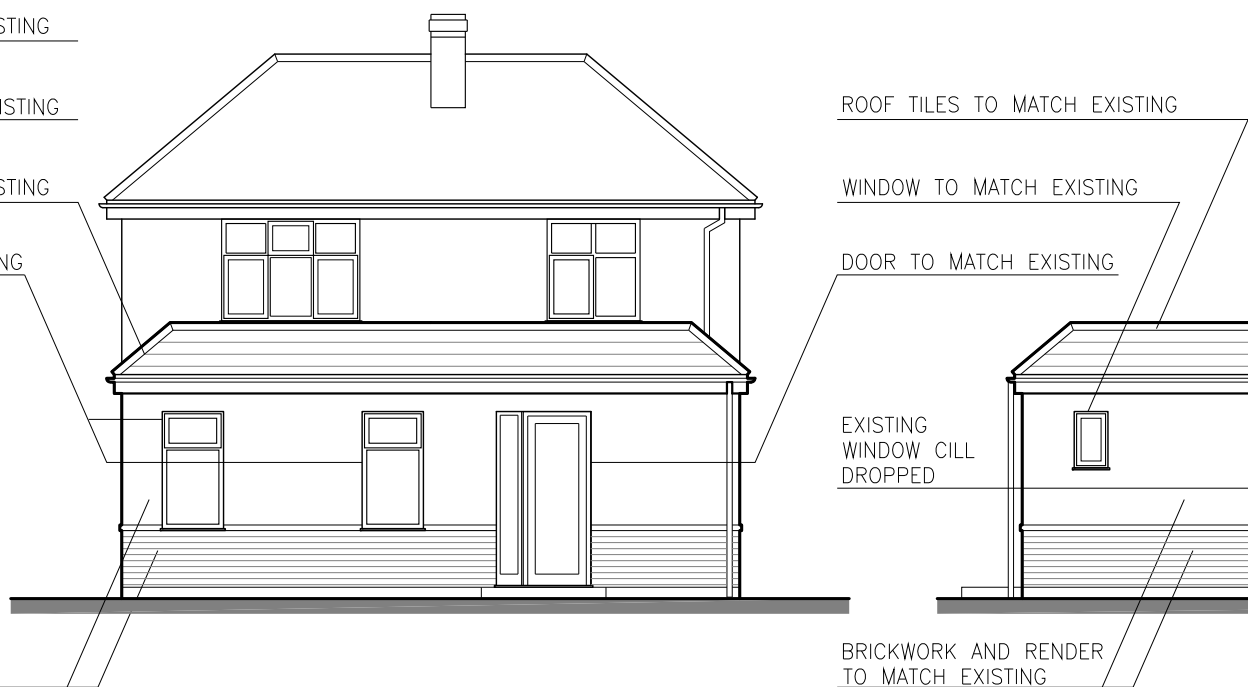


PROPOSED NORTH-EAST ELEVATION

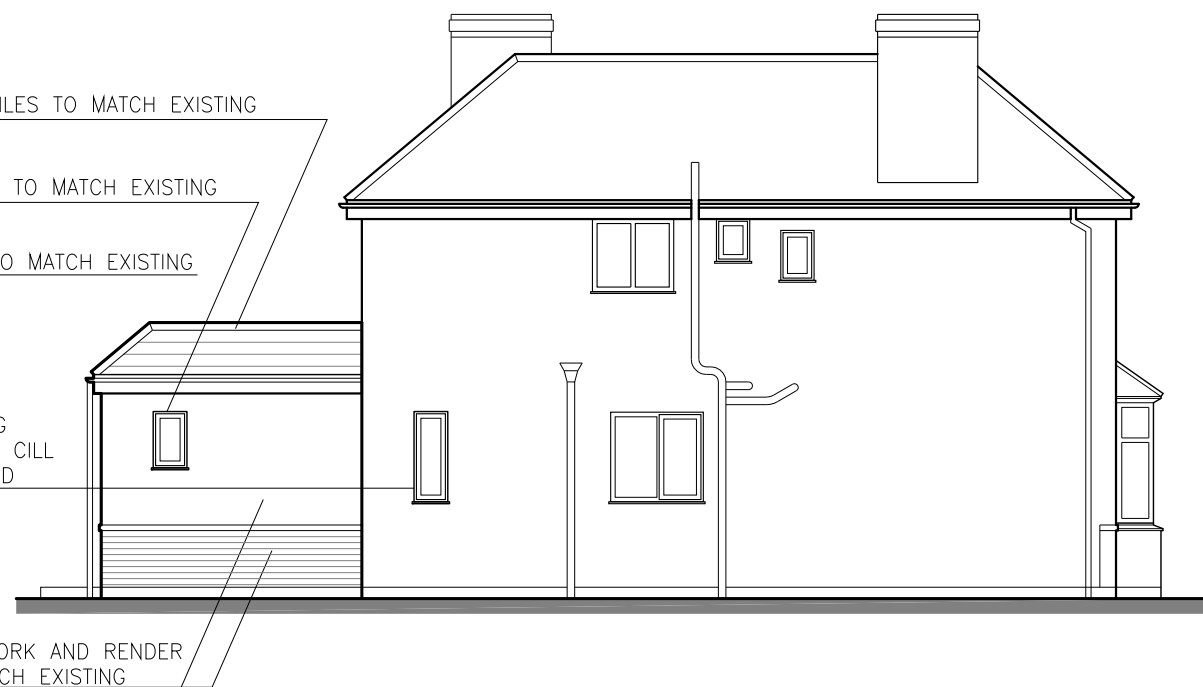

PROPOSED NORTH-WEST ELEVATION



PROPOSED SOUTH-WEST ELEVATION

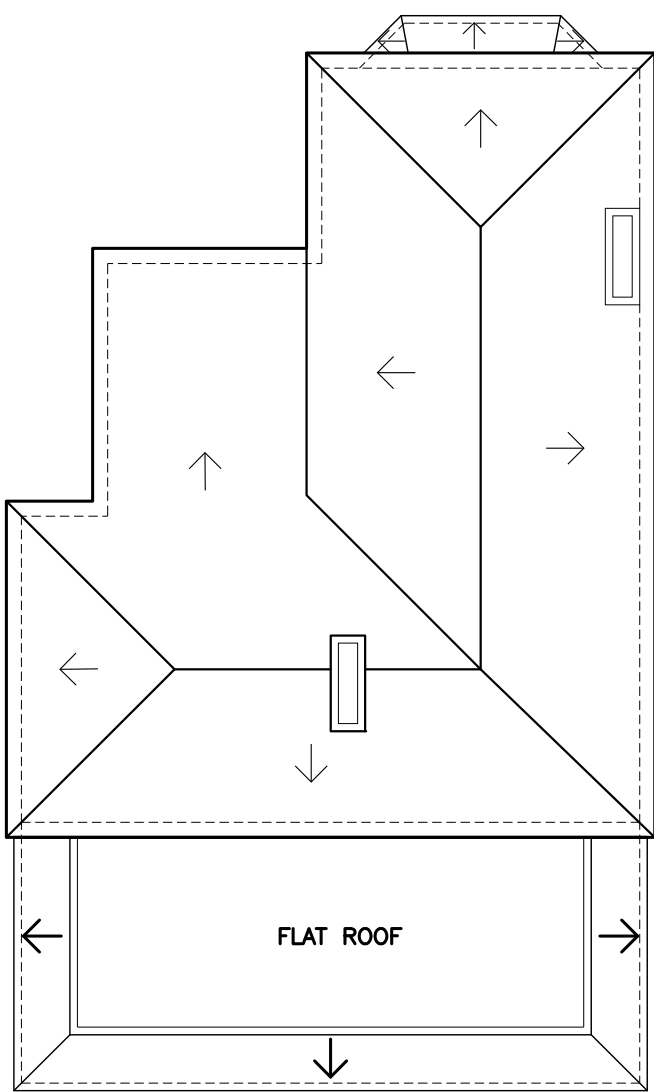

PROPOSED ROOF PLAN



Suite 6a
Church House,
94 Felpham Road
Felpham
West Sussex,
PO22 7PG
TEL: 01243 822081

Architectural
Services
Planning
Building Regs
On Site Supervision
Landscape Design

e-mail: info@jjrdesigns.com

Client:

MR & MRS M. TYMON

Project:

77 MARSHALL AVENUE
BOGNOR REGIS, PO21 2TR

Drawing Title:

EXISTING PLANS AND ELEVATIONS
PROPOSED PLANS AND ELEVATIONS

Issue status:

Outline proposals ☐ Production information ☐ Scheme design ☐
Tender drawing ☐ Detail design ☐ Contract drawing ☐

Scale: 1:100 @A1	Drawn: I. Bruma	Checked: R. Stefanski	Date: 07.01.2019
Job No: 1413	Drawing No: 104	Revision:	

