



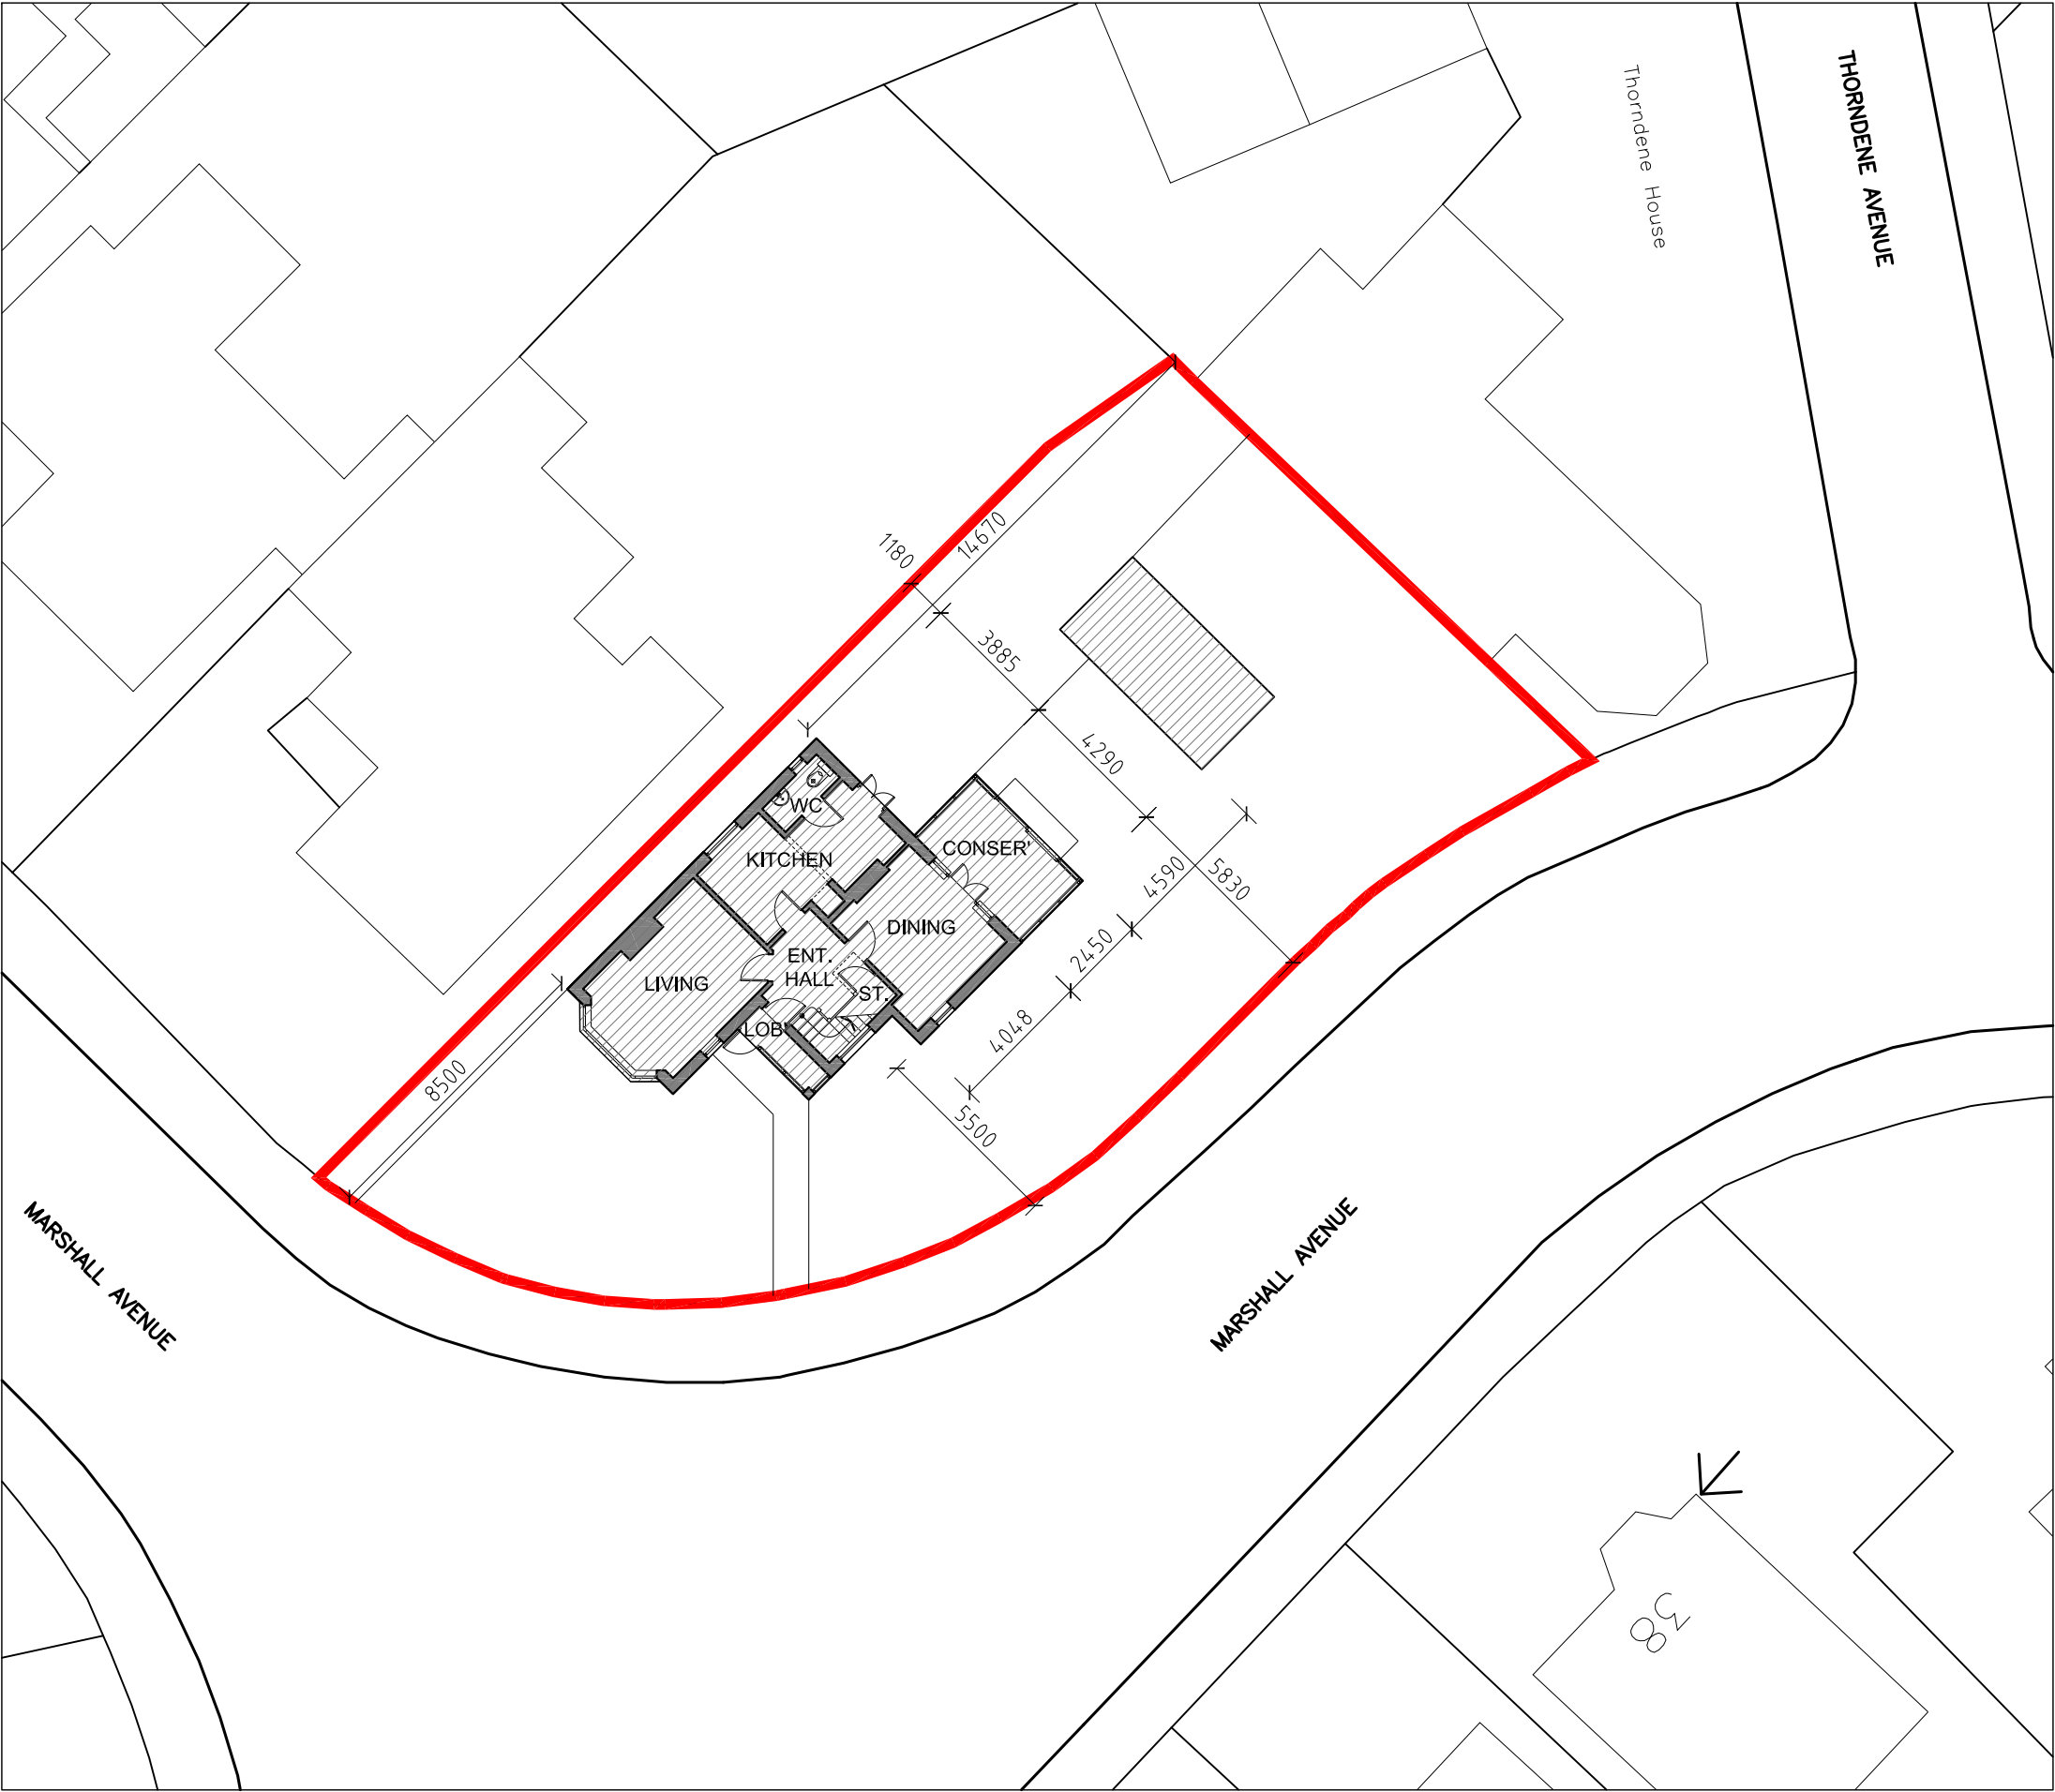


EXISTING SITE PLAN (SC. 1:200)

 

Figured dimensions only are to be used. All dimensions to be checked on site. Differences between drawings and between drawings and specification or bills of quantities to be reported to JJR Designs Ltd
© This drawing is prepared for the application for:
1. Planning permission
2. Building Regulation Permission
on behalf of the applicant named below and for no other purpose.
The copyright of the drawing and designs remains JJR Designs Ltd.
All copies are only for information about the application, they may not be used for any other purpose without the express written permission of JJR Designs Ltd.

Revisions:

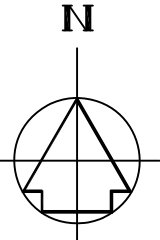

LEGEND:

- AREA OF THE SITE
- AREA OF THE EXISTING BUILDINGS

REV. A. 15.01.2020 DIMENSIONS ADDED



Suite 6a,
Church House,
94 Felpham Road
Felpham
West Sussex,
PO22 7PG
TEL: 01243 822081

Architectural
Services
Planning
Building Regs
On Site Supervision
Landscape Design

e-mail: info@jjrdesigns.com

Client:

MR & MRS M. TYMON

Project:

77 MARSHALL AVENUE
BOGNOR REGIS, PO21 2TR

Drawing Title:

EXISTING SITE PLAN

Issue status:			
Outline proposals	☐	Production information	☐
Tender drawing	☐	Detail design	☐
		Scheme design	☐
		Contract drawing	☐

Scale:	Drawn:	Checked:	Date:
1:200@A3	I. Bruma	R.Stefanski	07.01.2019
Job No:	Drawing No:	Revision:	
1413	102	A	