
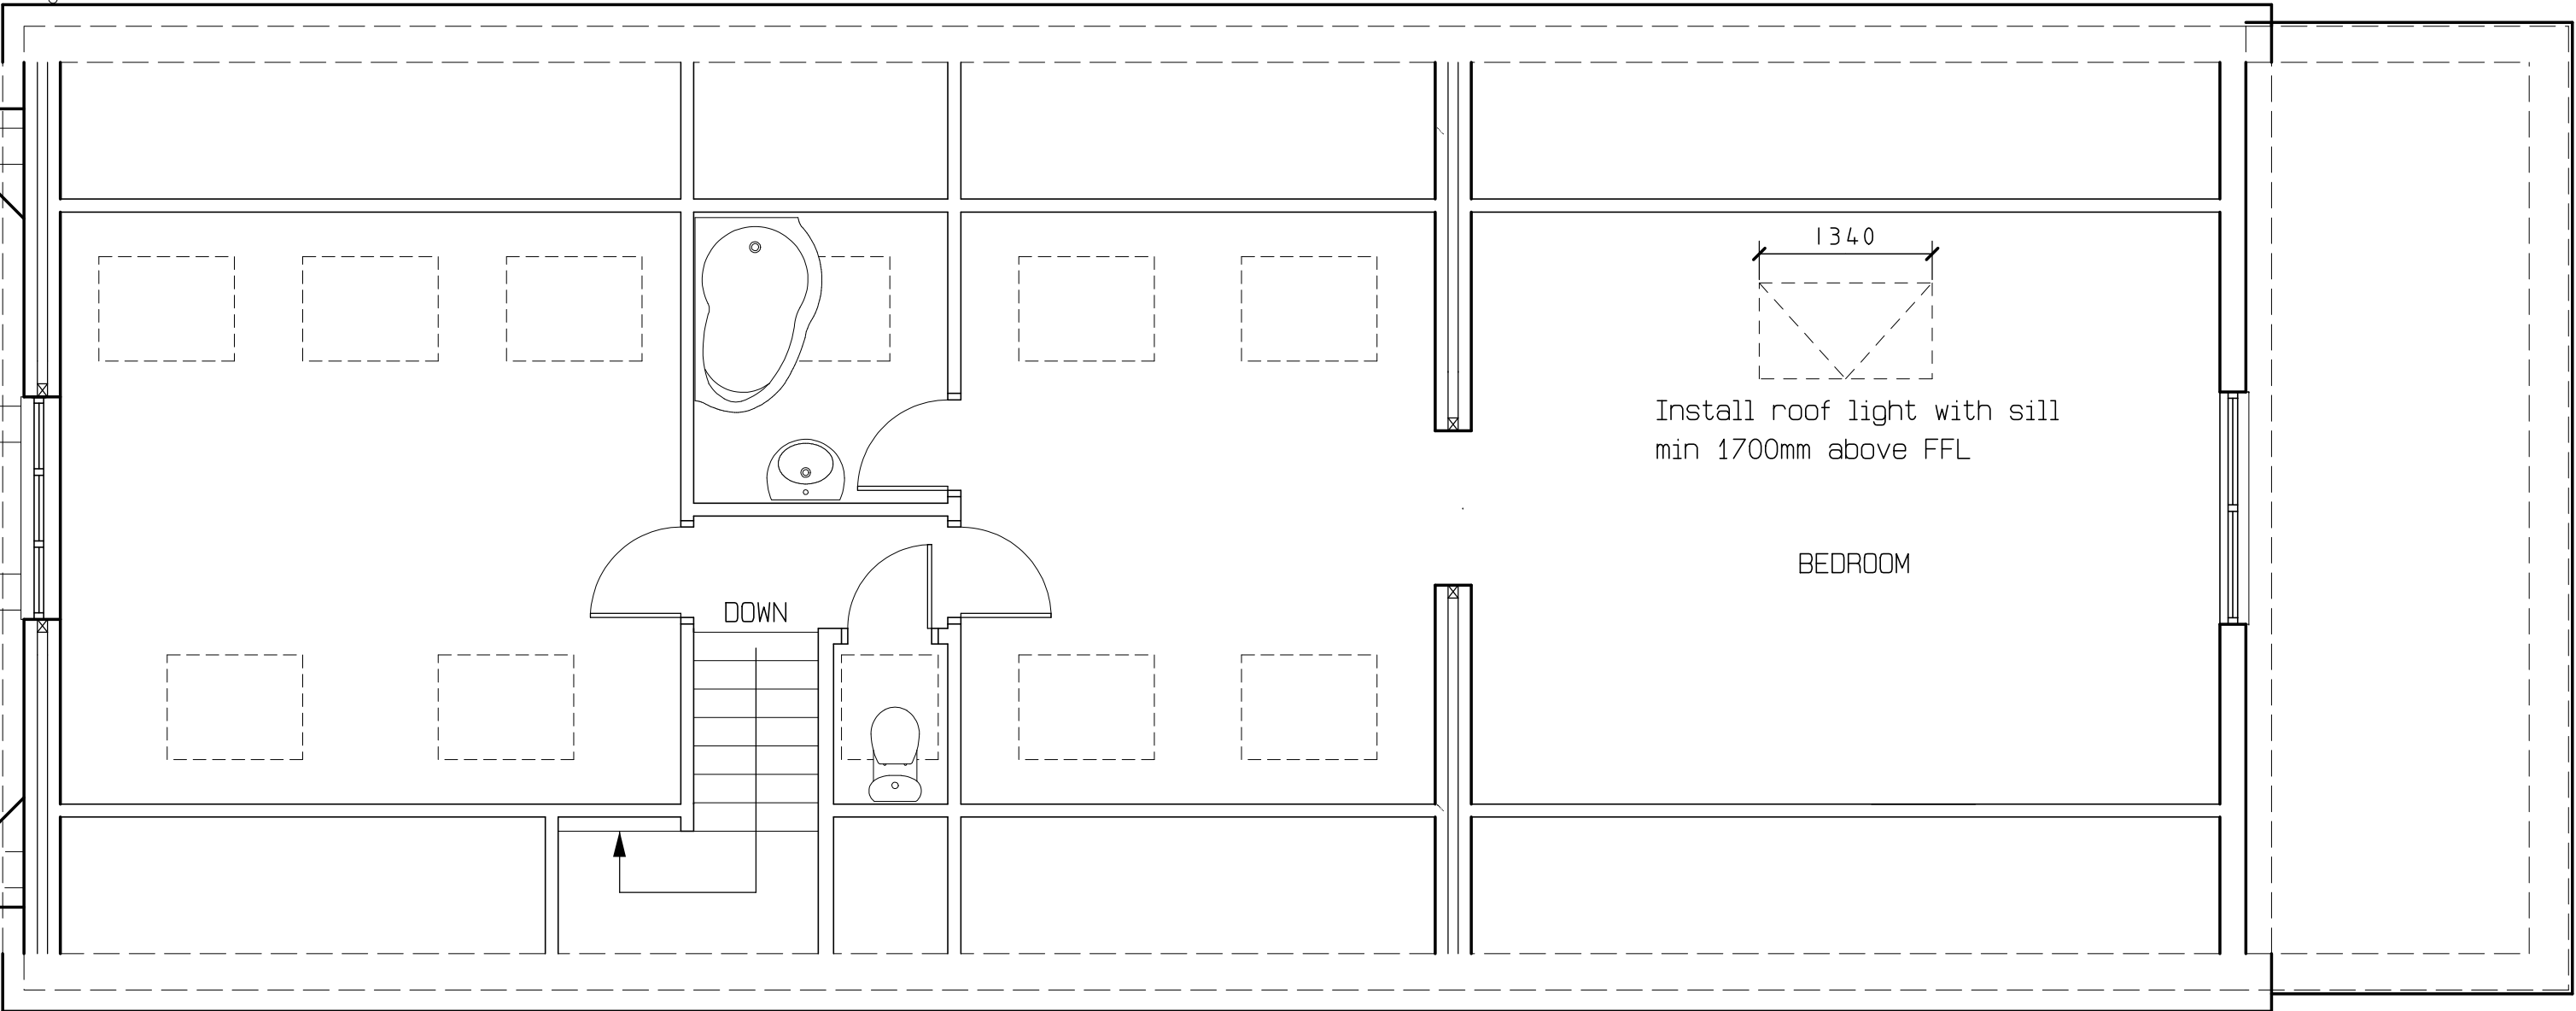


Boundary fence

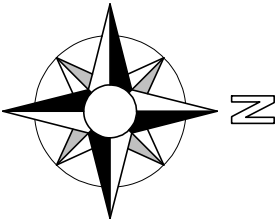

Install roof light with sill
min 1700mm above FFL

BEDROOM

DOWN

6000

ORIGINAL DRAWING 2a of 3

All dimensions must be checked on site
and not taken or scaled from this drawing

Boundary fence

Project
PROPOSED TWO STOREY CHALET EXTENSION
@ 12 CAVENDISH ROAD
BOGNOR REGIS
PO21 2JW



Title
APPROVED FIRST FLOOR PLAN

Client
MR PAUL SMITH

Drawn by R Hollands
(GROVE DESIGN UK)
Date March 2021
Scale 1:50 @ A3
Drawing No 21-03-GD-256-13
Amendments