



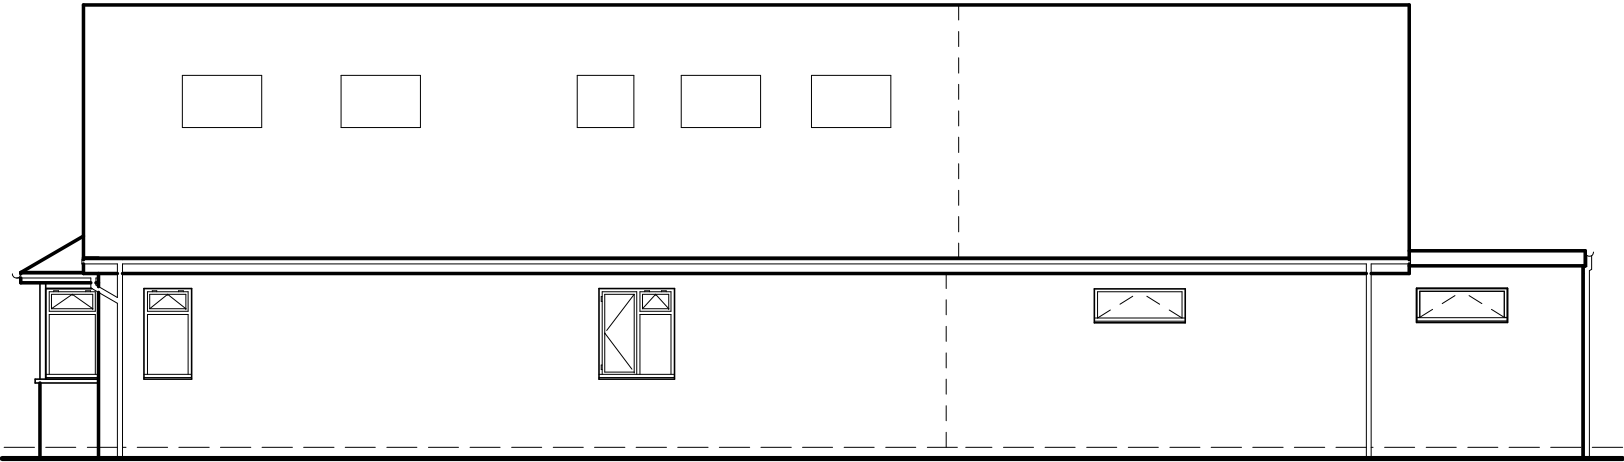


APPROVED SIDE EAST FACING ELEVATION

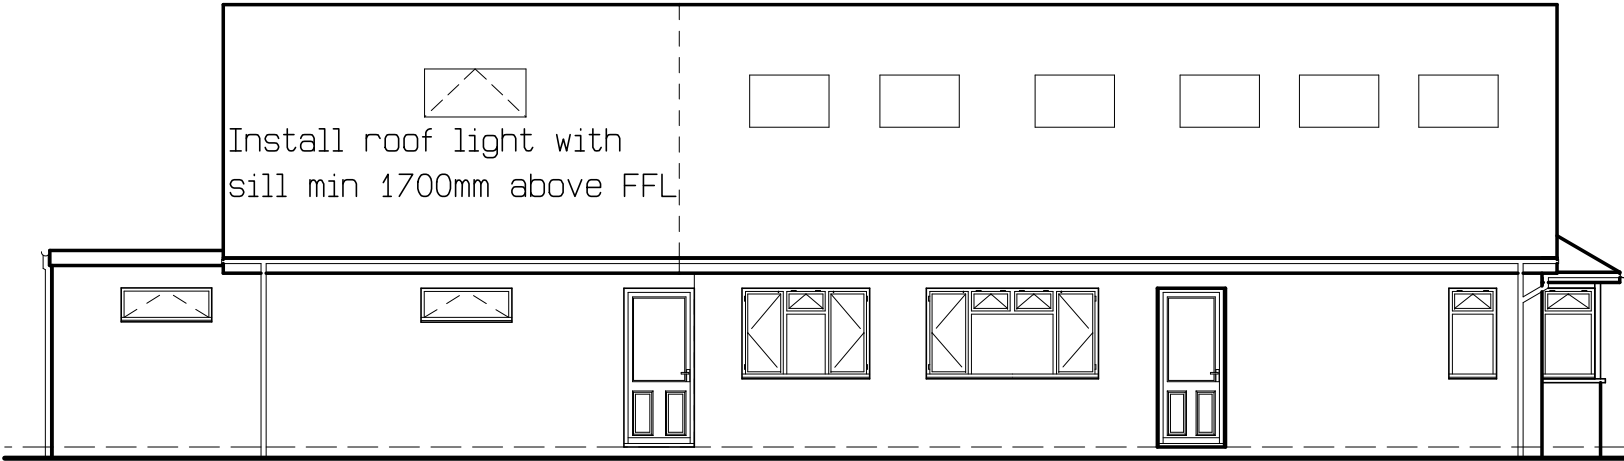


APPROVED REAR NORTH FACING ELEVATION



APPROVED SIDE WEST FACING ELEVATION

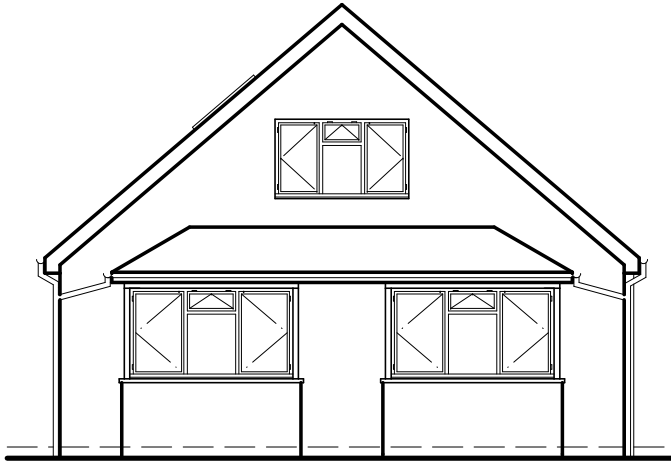

APPROVED FRONT SOUTH FACING ELEVATION

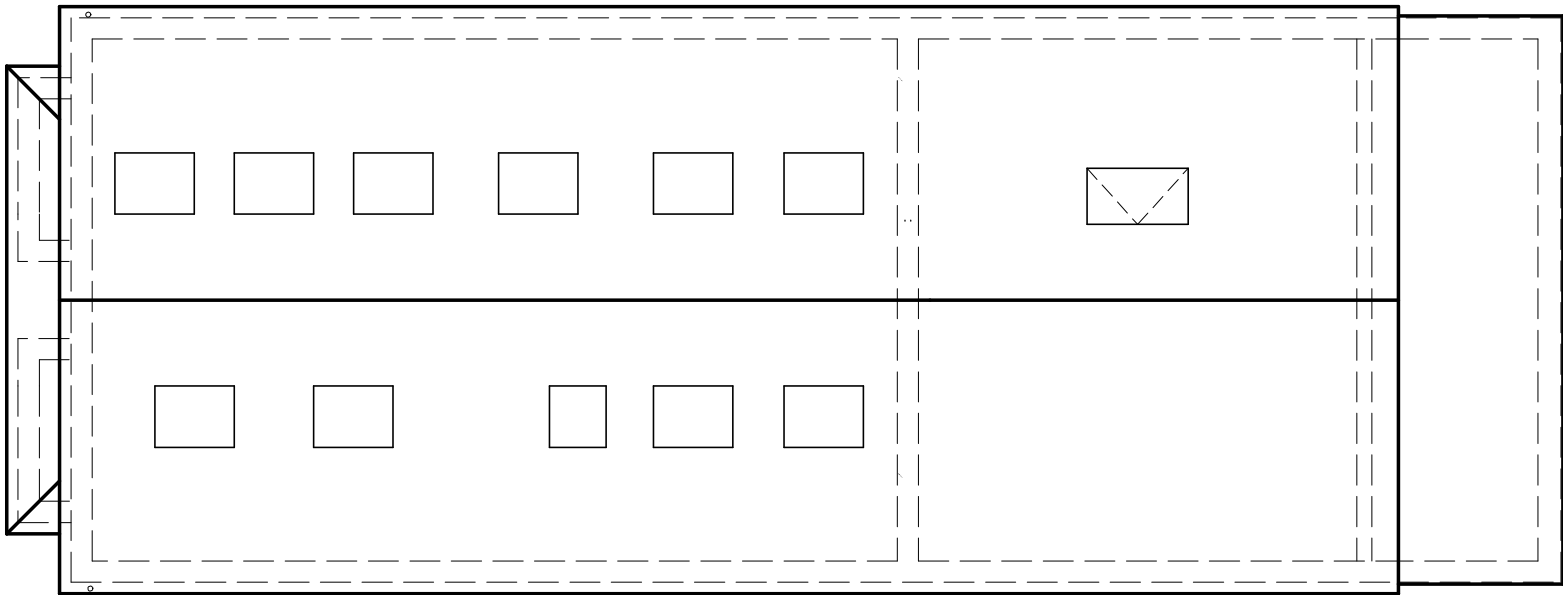

APPROVED ROOF PLAN



ORIGINAL DRAWING 2a of 3



All dimensions must be checked on site
and not taken or scaled from this drawing

Project
PROPOSED TWO STOREY CHALET EXTENSION
@ 12 CAVENDISH ROAD
BOGNOR REGIS
PO21 2JW

Title
APPROVED ELEVATIONS AND ROOF PLAN

Client
MR PAUL SMITH

Drawn by R Hollands
(GROVE DESIGN UK)
Date March 2021
Scale 1:100 @ A3
Drawing No 21-03-GD-256-14
Amendments