



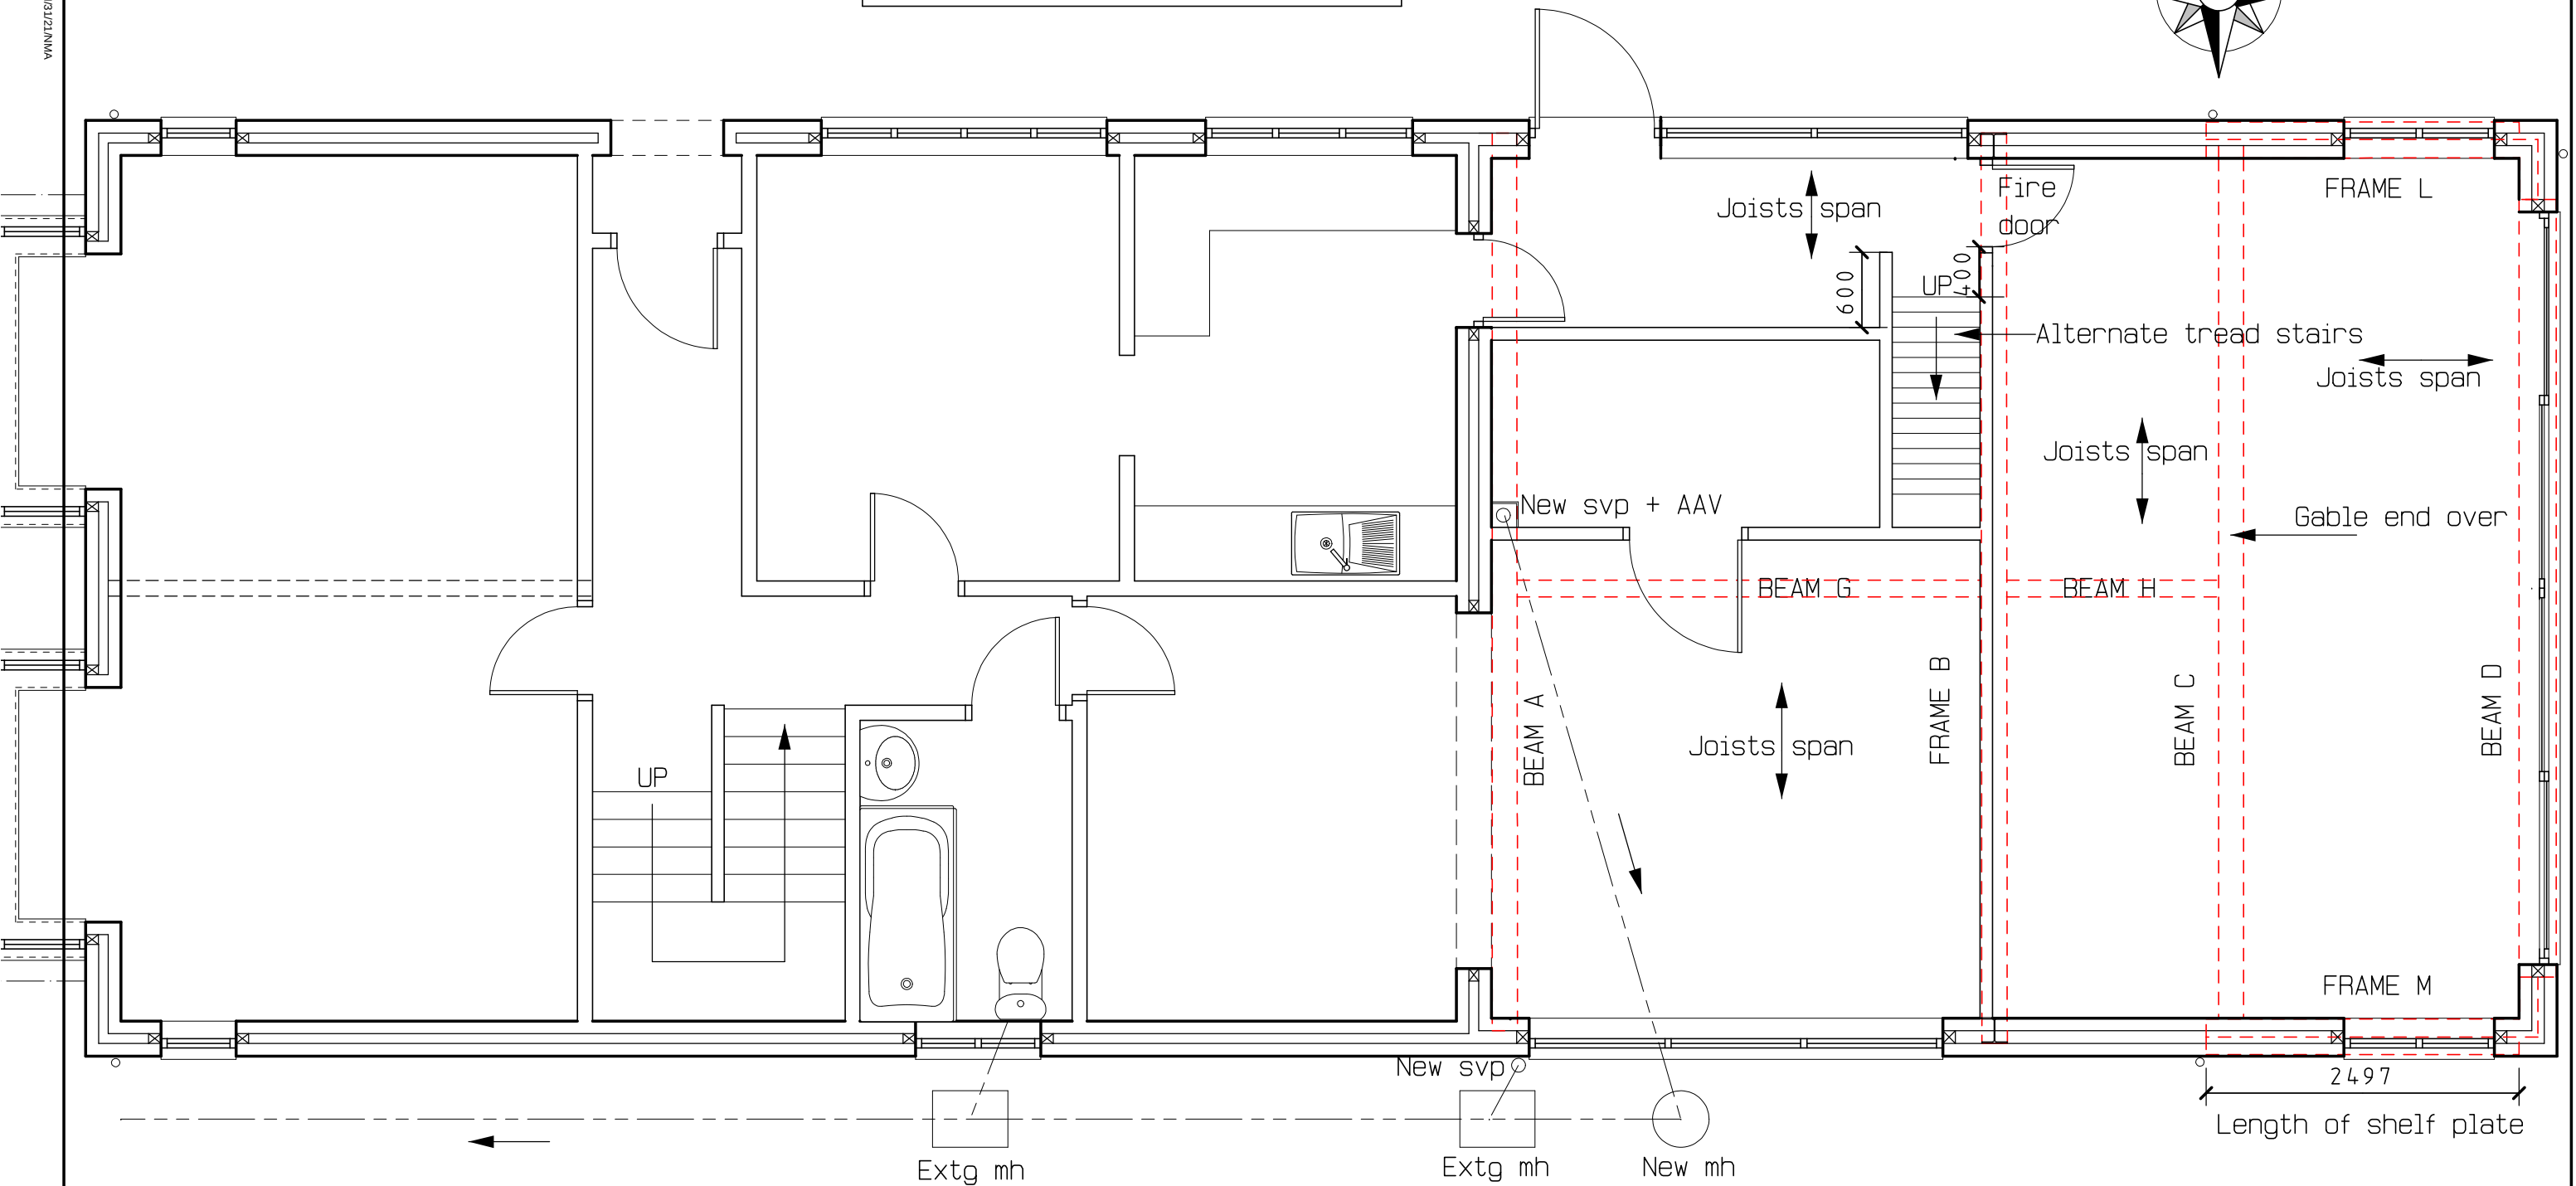

ORIGINAL DRAWING 2a of 3

All dimensions must be checked on site
and not taken or scaled from this drawing

Project
PROPOSED TWO STOREY CHALET EXTENSION
@ 12 CAVENDISH ROAD
BOGNOR REGIS
PO21 2JW

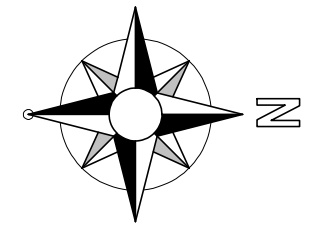

Title

PROPOSED GROUND FLOOR PLAN

Client
MR PAUL SMITH

Drawn by	R Hollands (GROVE DESIGN UK)
Date	February 2021
Scale	1:50 @ A3
Drawing No	21-01-GD-256-04C
Amendments	(A)Utility/store/stair/amend (B) Steelwork added (C) Drainage + notes added