


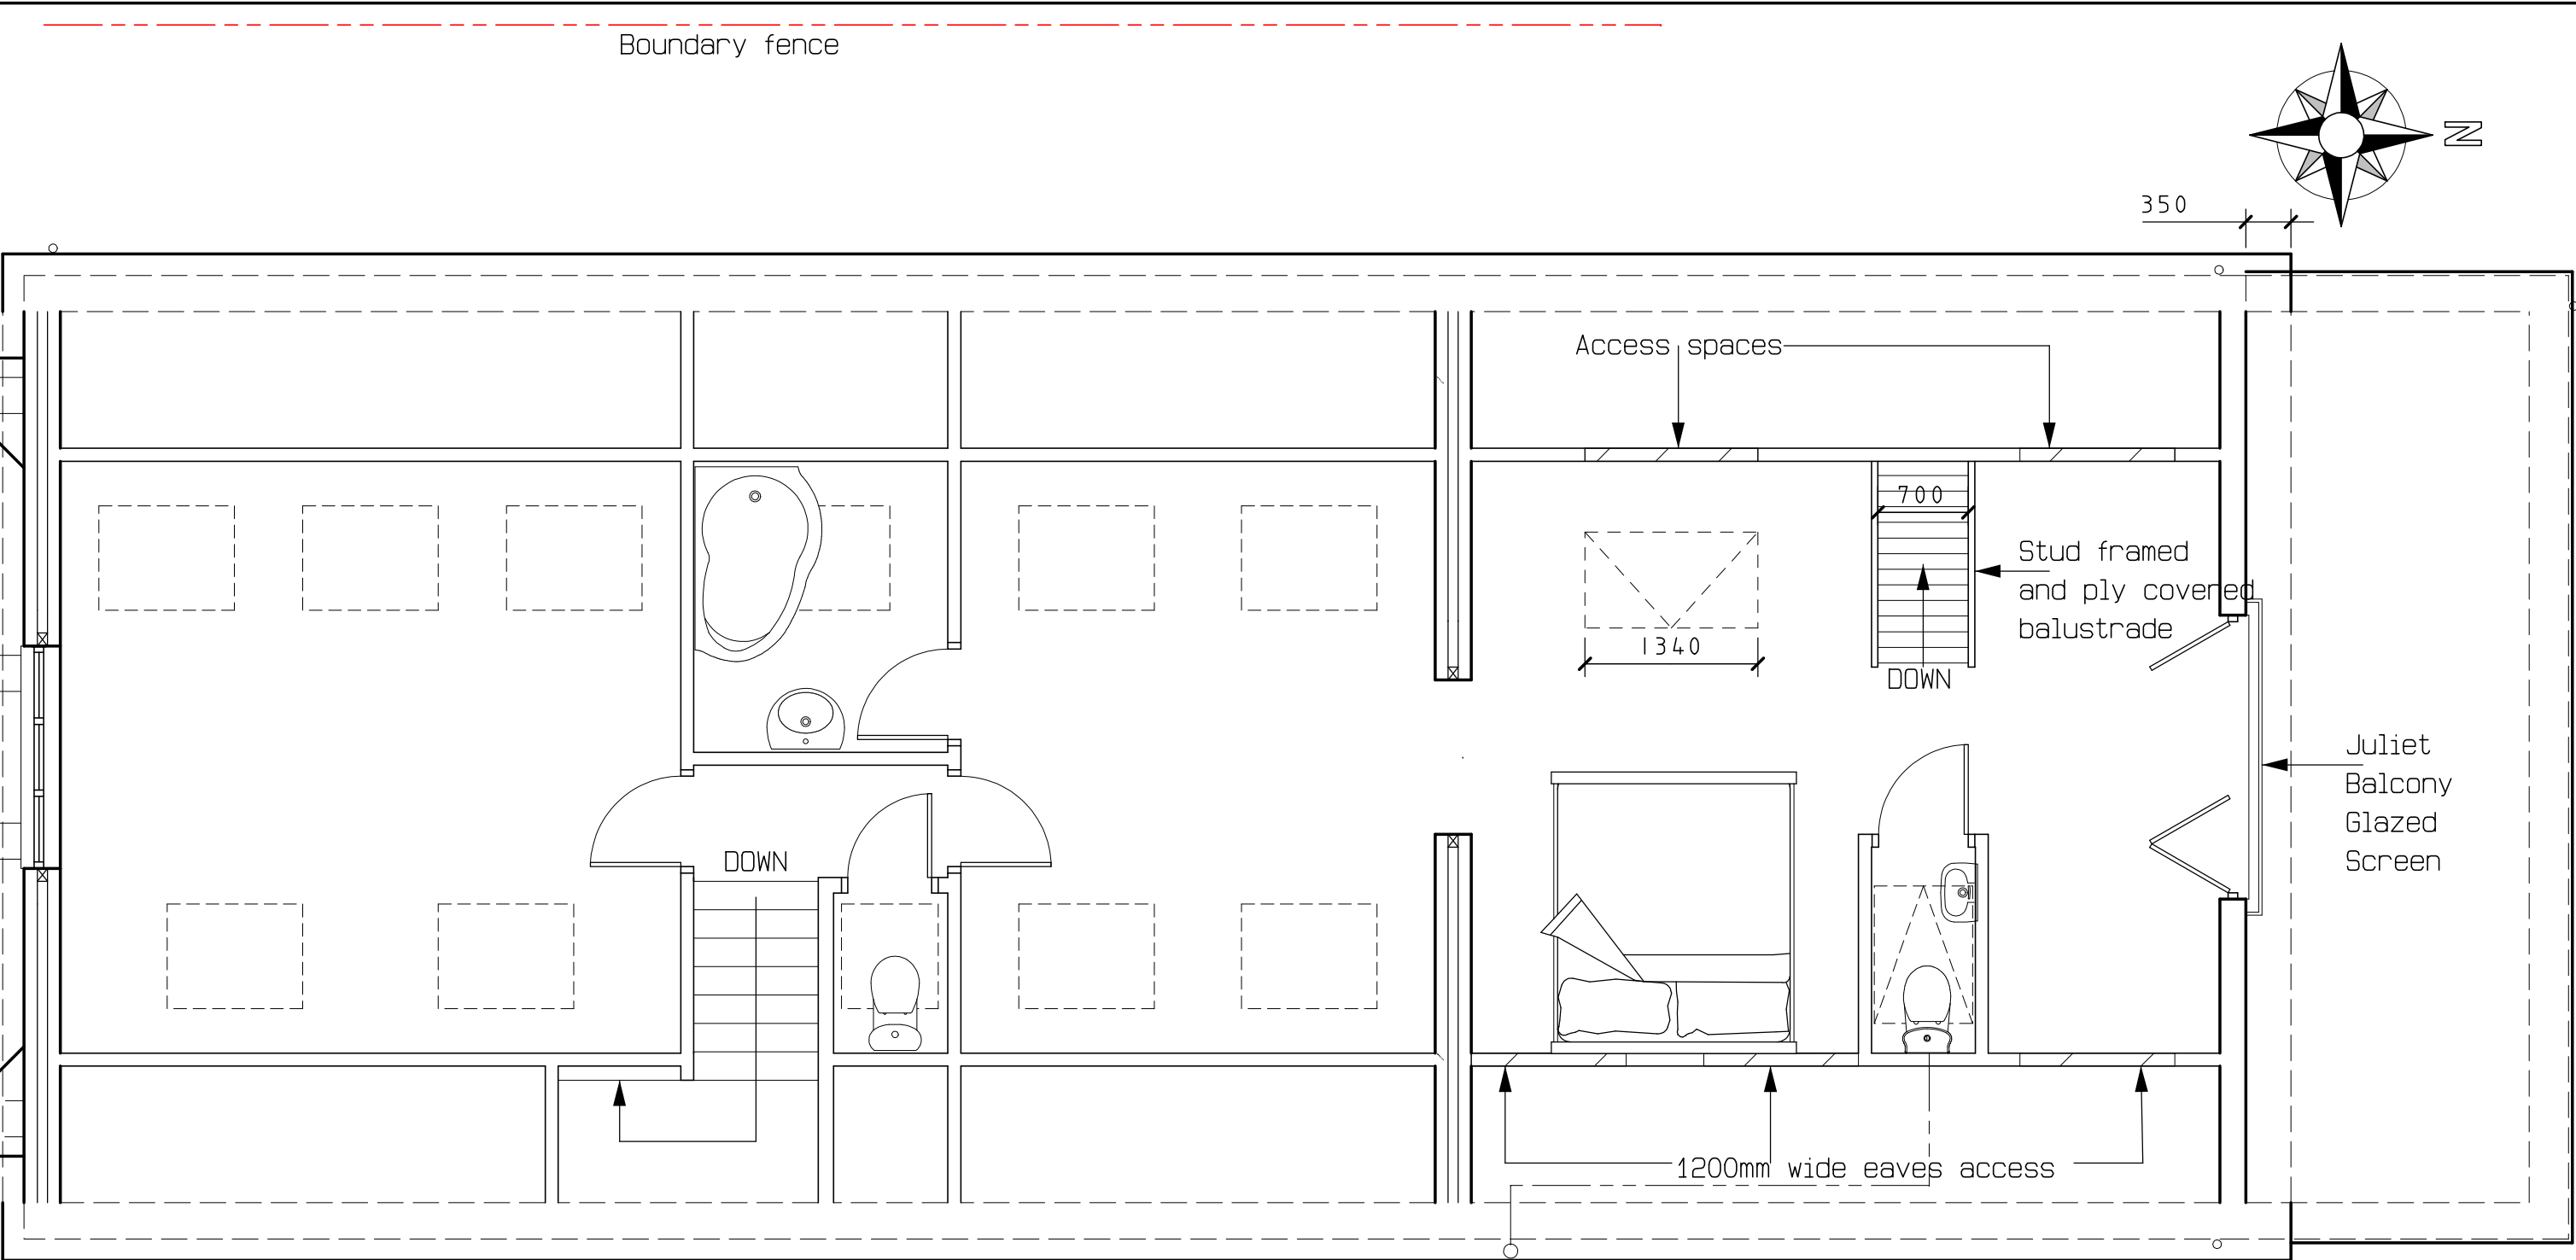

350

Access spaces

Stud framed
and ply covered
balustrade

Juliet
Balcony
Glazed
Screen

DOWN

DOWN

1200mm wide eaves access

ORIGINAL DRAWING 2a of 3

All dimensions must be checked on site
and not taken or scaled from this drawing

Boundary fence

Project
PROPOSED TWO STOREY CHALET EXTENSION
@ 12 CAVENDISH ROAD
BOGNOR REGIS
PO21 2JW



Title
PROPOSED FIRST FLOOR PLAN

Client
MR PAUL SMITH

Drawn by R Hollands
(GROVE DESIGN UK)
Date February 2021
Scale 1:50 @ A3
Drawing No 21-02-GD-256-06C
Amendments (A) Stair adjust [x2]
(B) Gable end ladder
(C) Text amends