




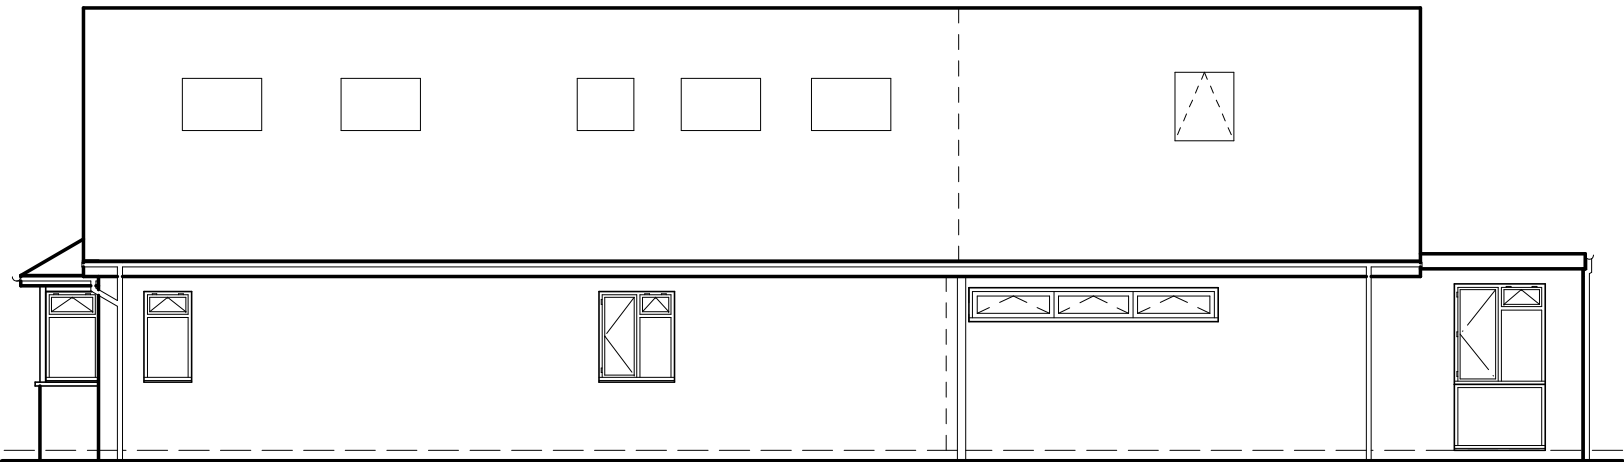


PROPOSED SIDE EAST FACING ELEVATION

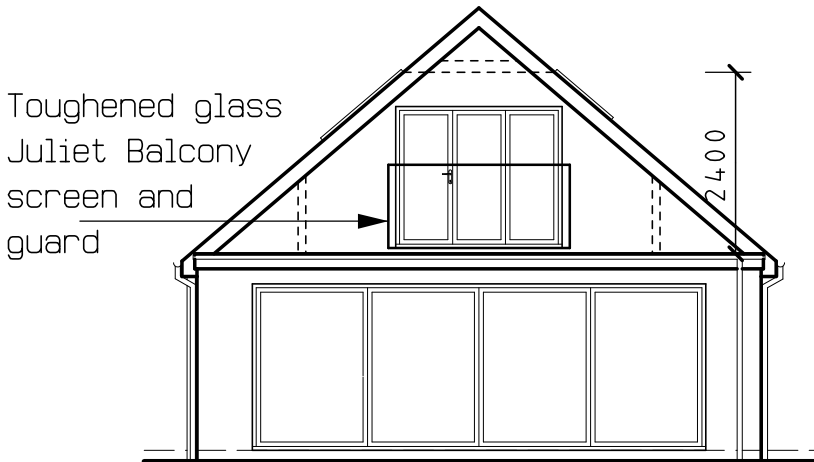


PROPOSED REAR NORTH FACING ELEVATION

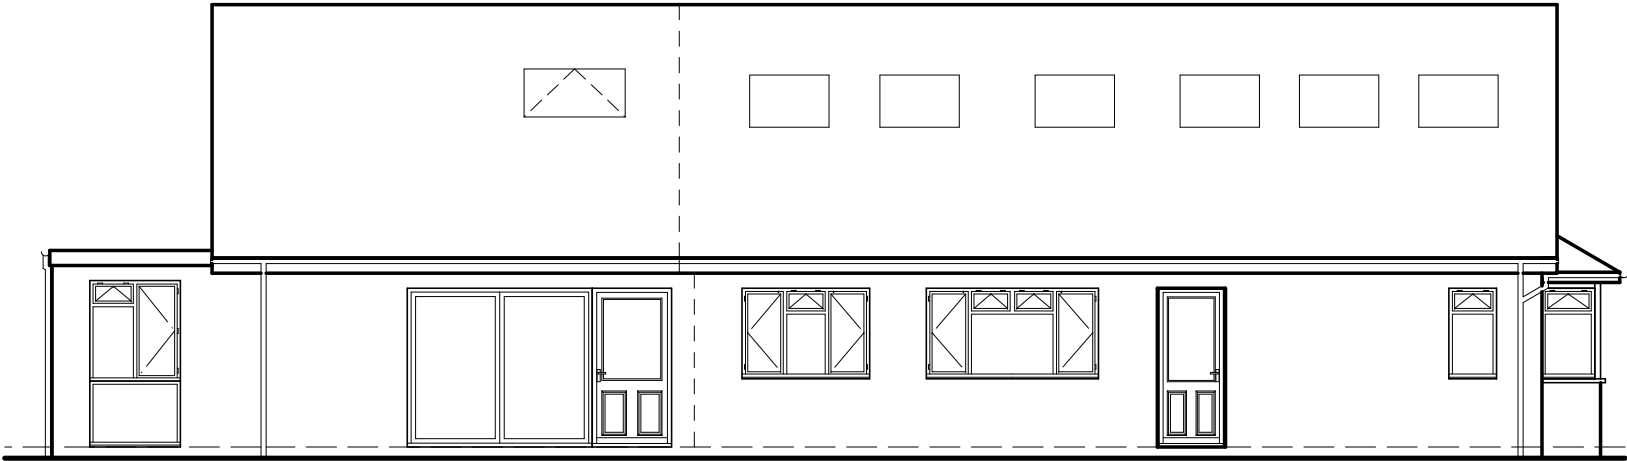

PROPOSED SIDE WEST FACING ELEVATION

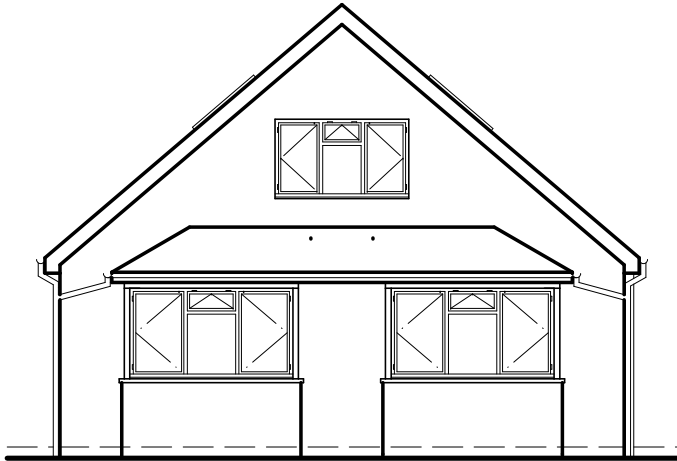

PROPOSED FRONT SOUTH FACING ELEVATION [no change]

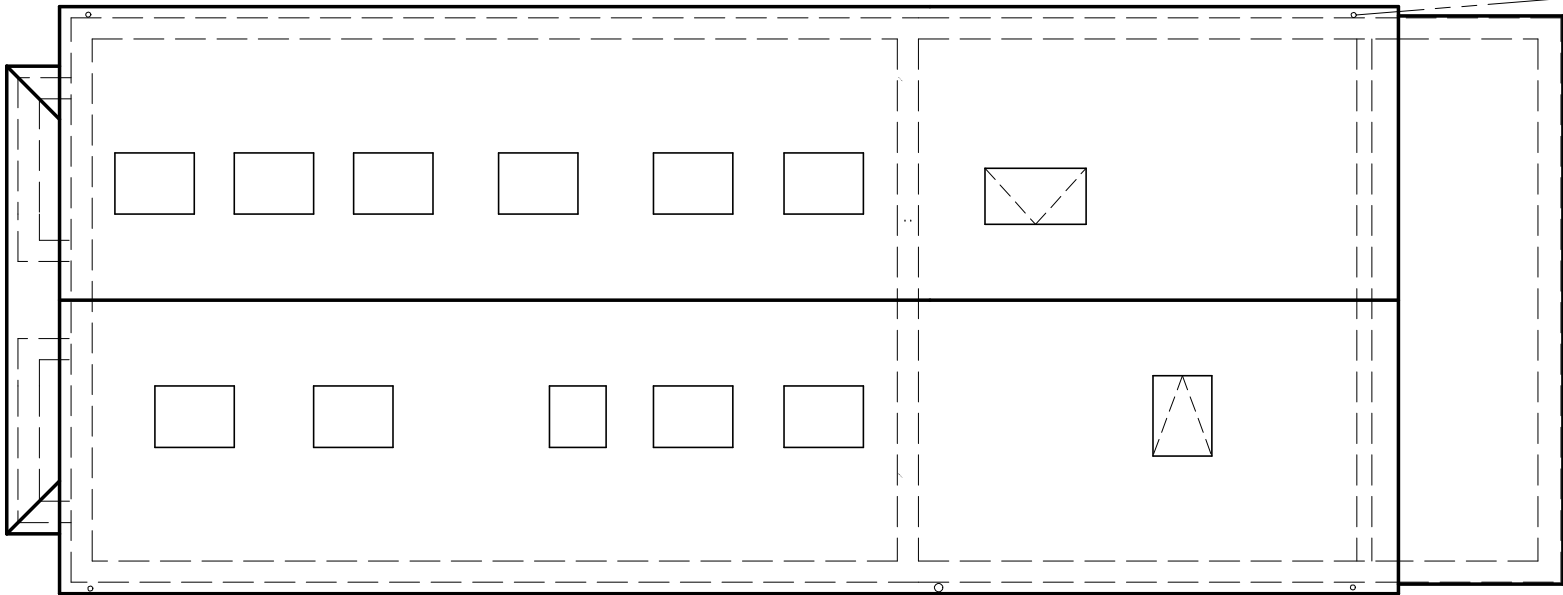

PROPOSED ROOF PLAN



Soakaway



Soakaway

ORIGINAL DRAWING 2a of 3



All dimensions must be checked on site
and not taken or scaled from this drawing

Project PROPOSED TWO STOREY CHALET EXTENSION @ 12 CAVENDISH ROAD BOGNOR REGIS PO21 2JW	
Title PROPOSED ELEVATIONS AND ROOF PLAN	
Client MR PAUL SMITH	
Drawn by	R Hollands (GROVE DESIGN UK)
Date	February 2021
Scale	1:100 @ A3
Drawing No	21-02-GD-256-07C
Amendments	(A) Window amends (B) Gable ladder (C) R w goods added + notes