



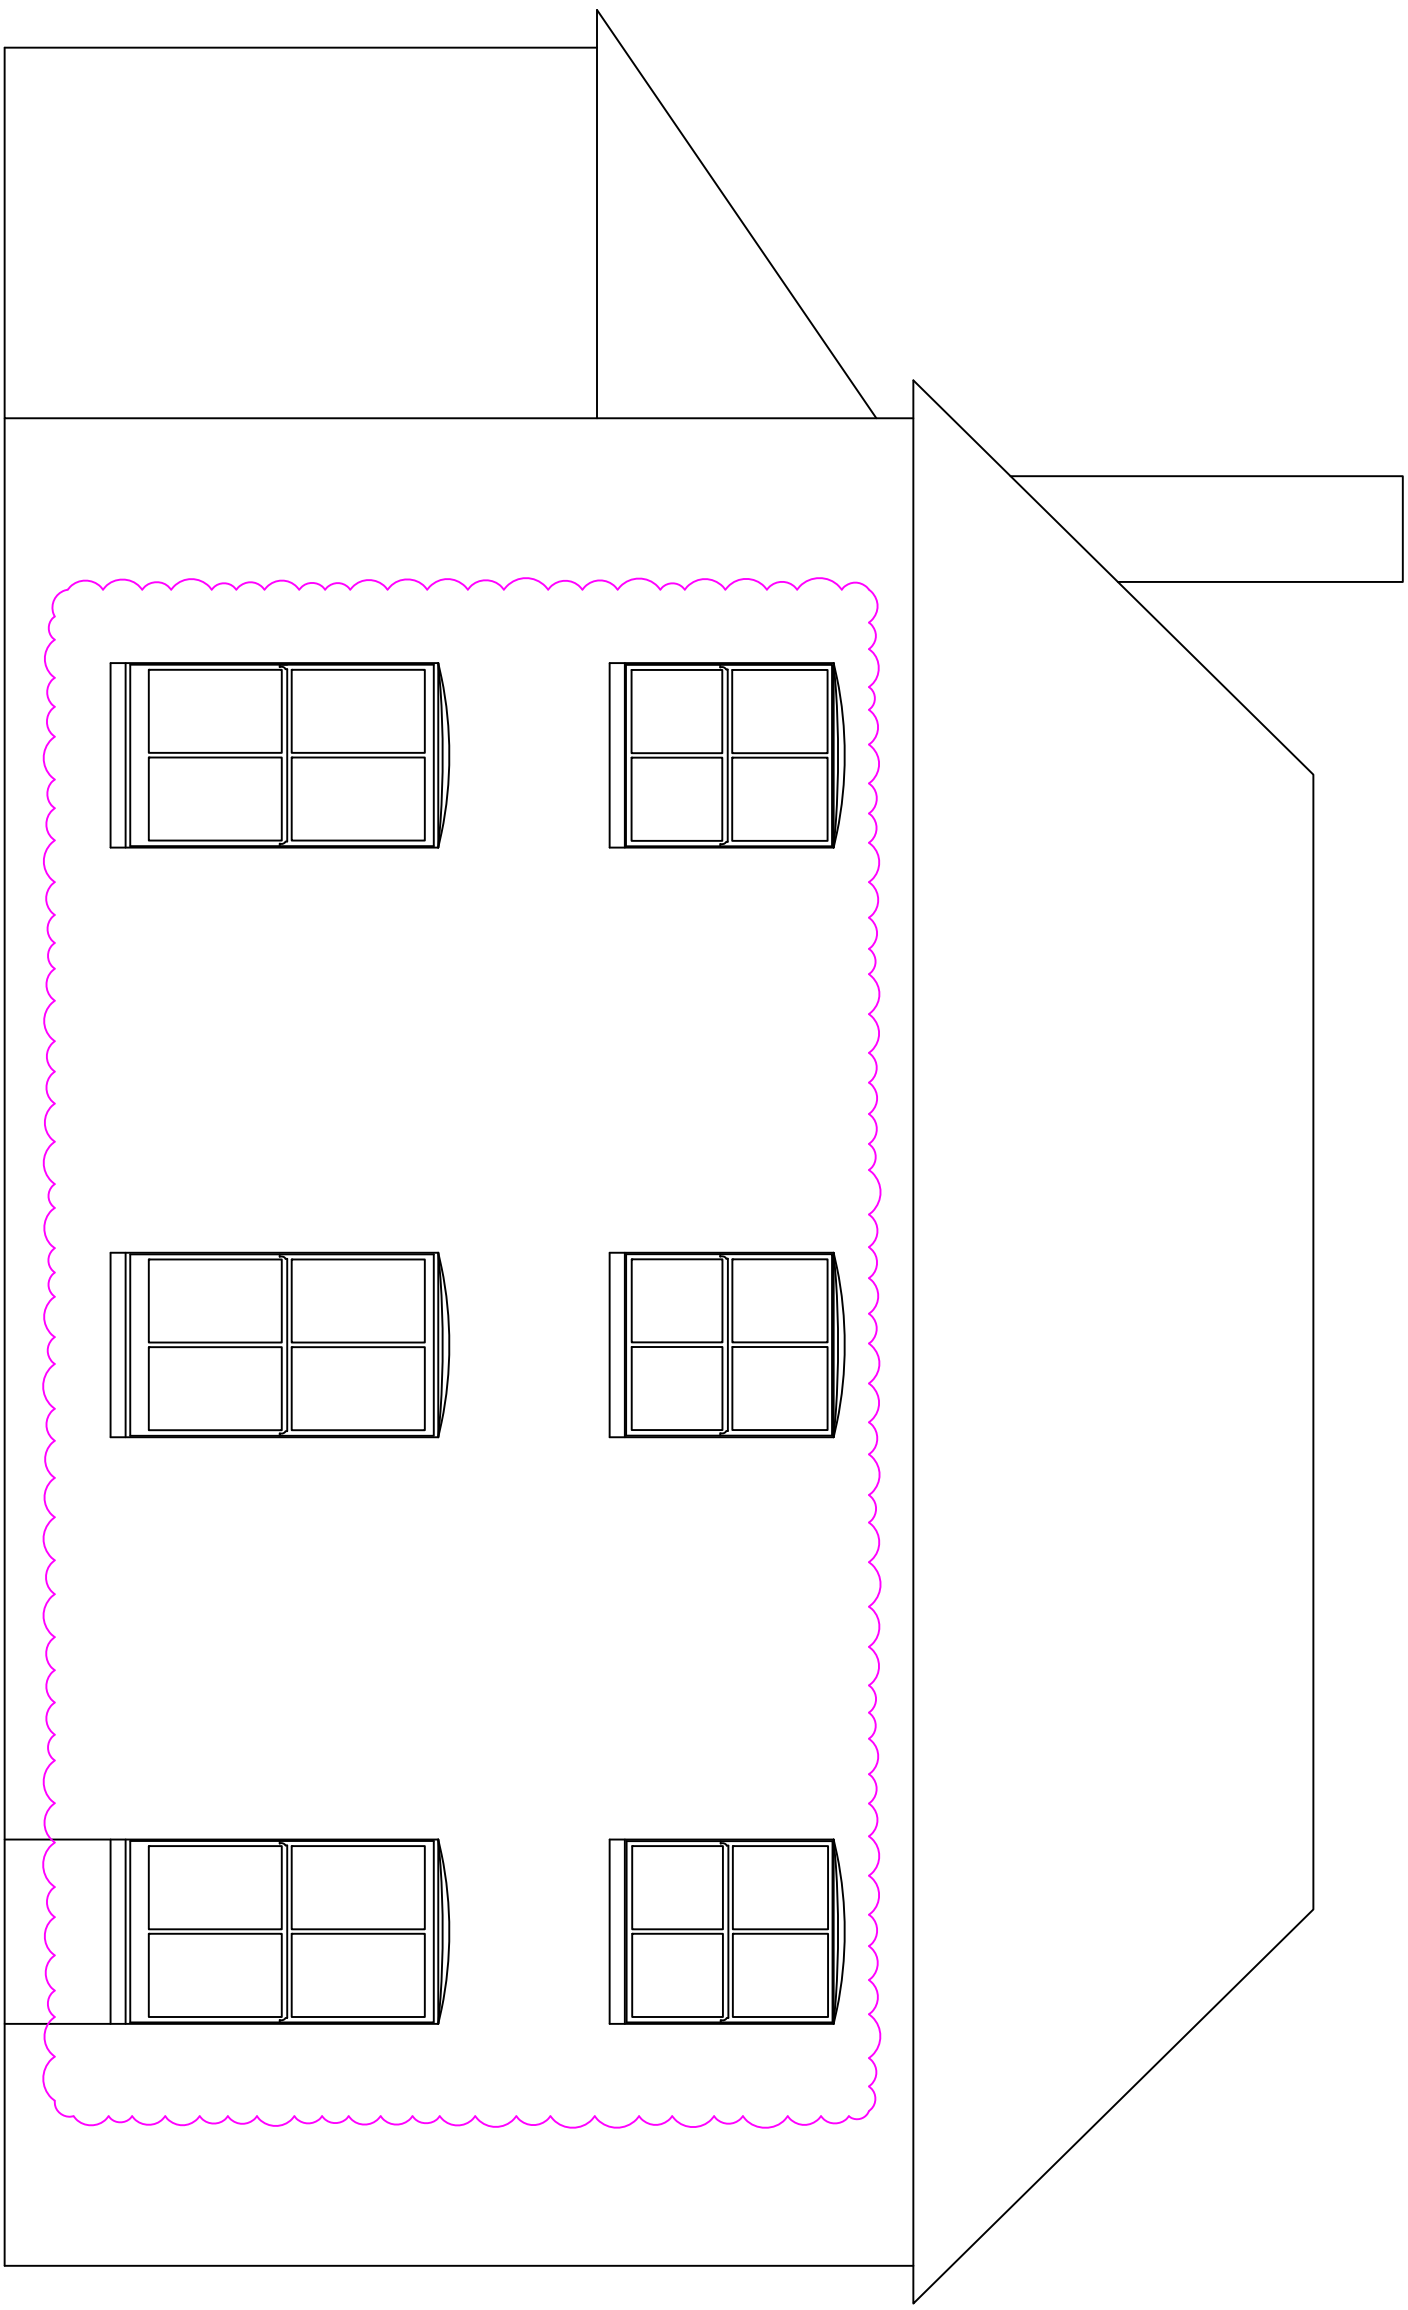


The are the windows which are in need of replacement They will be replaced like for like as per the section drawings


South Elevation

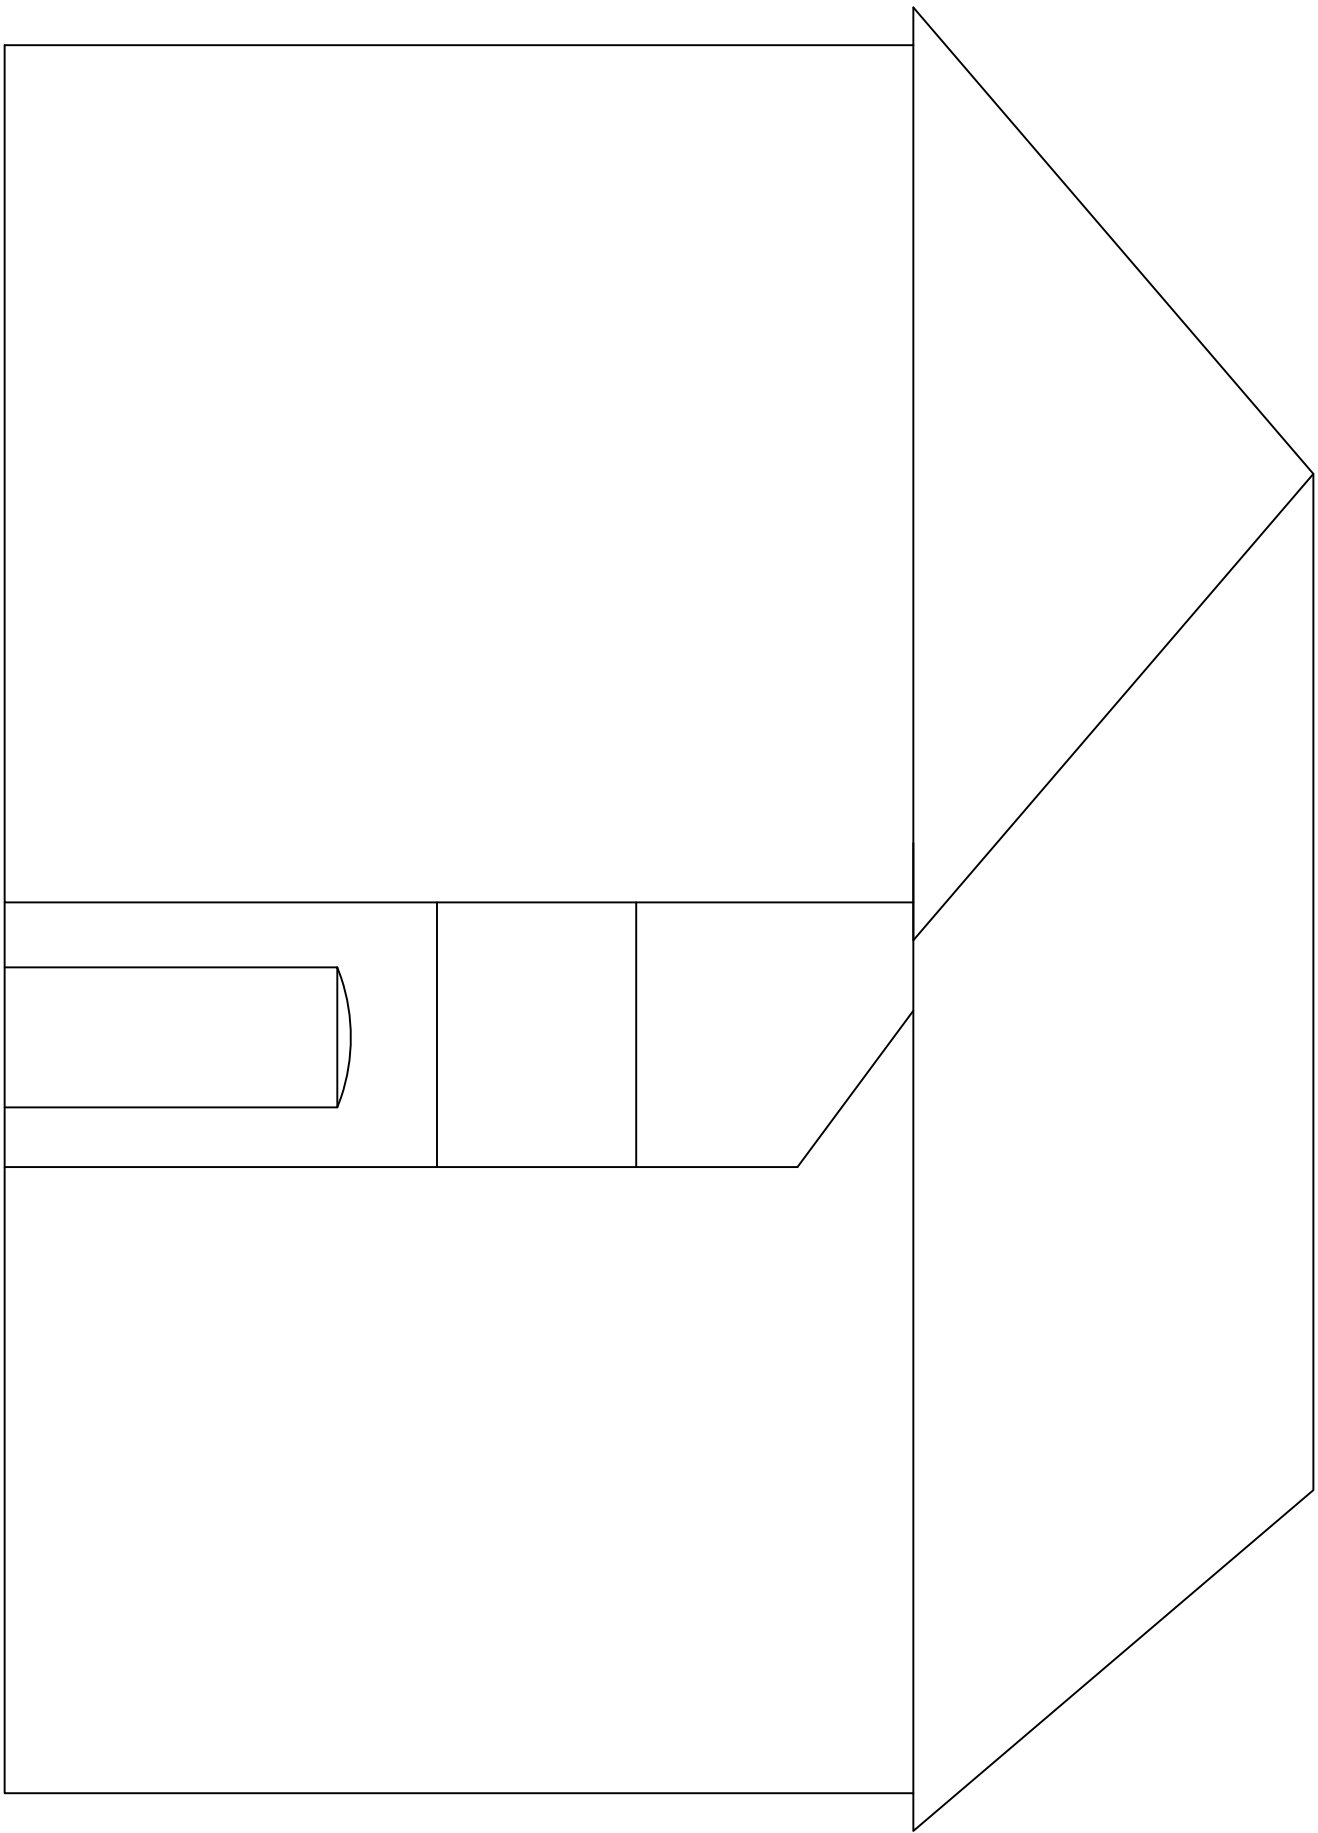

East Elevation

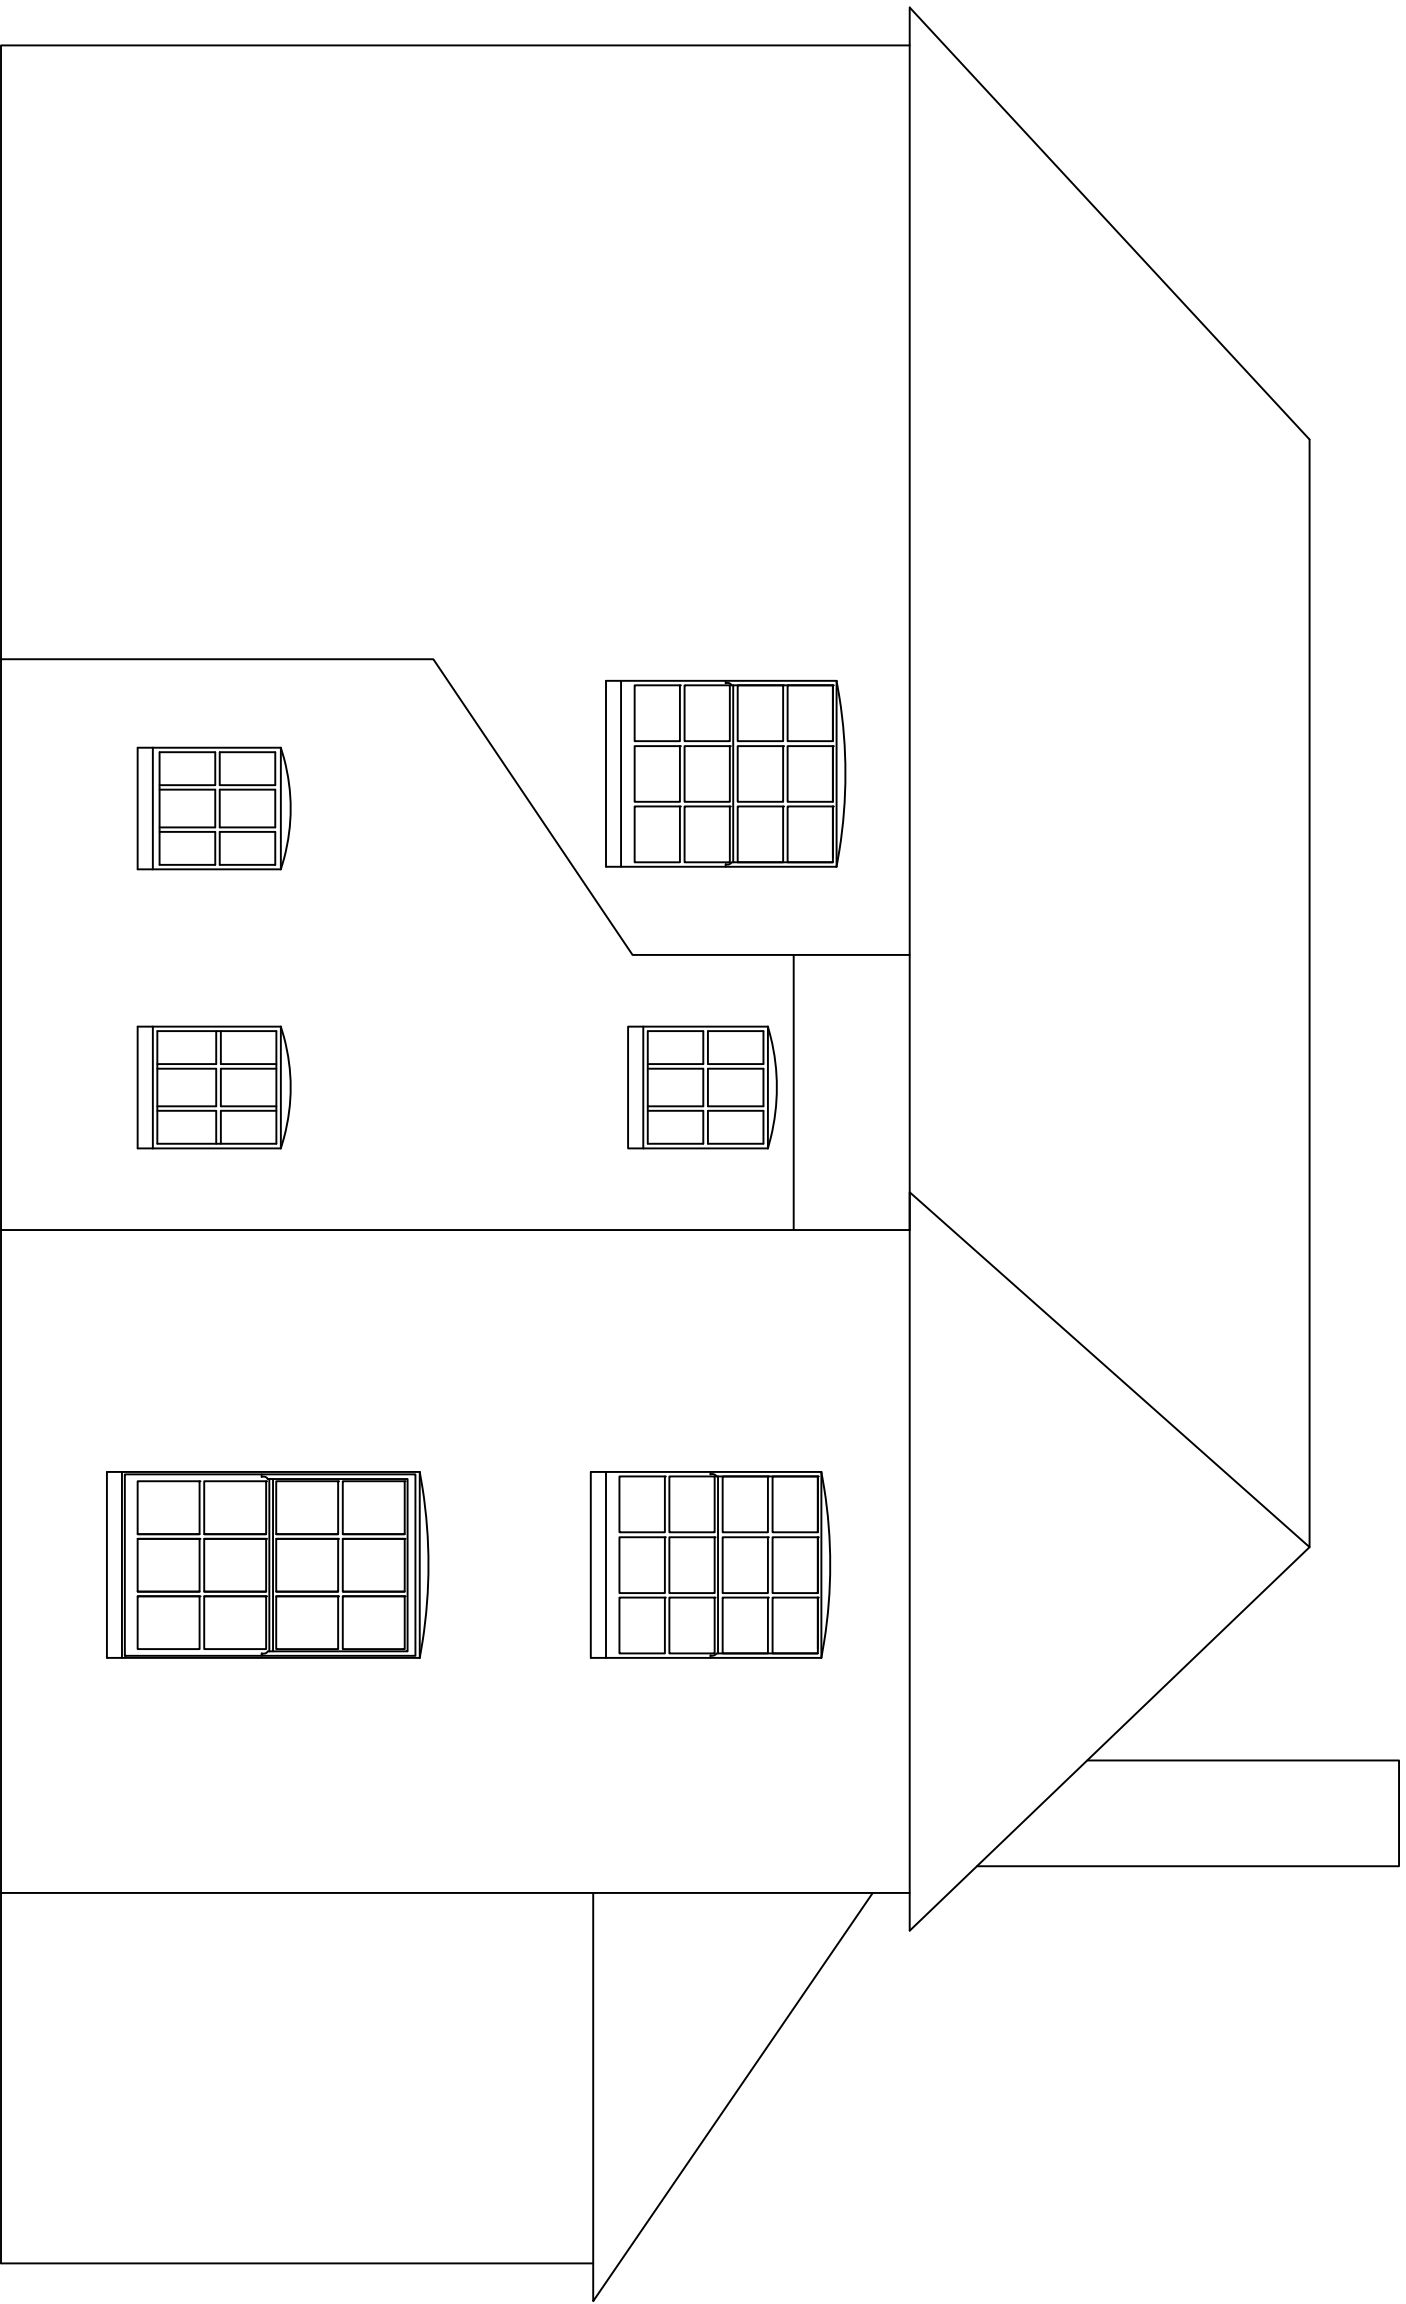

North Elevation

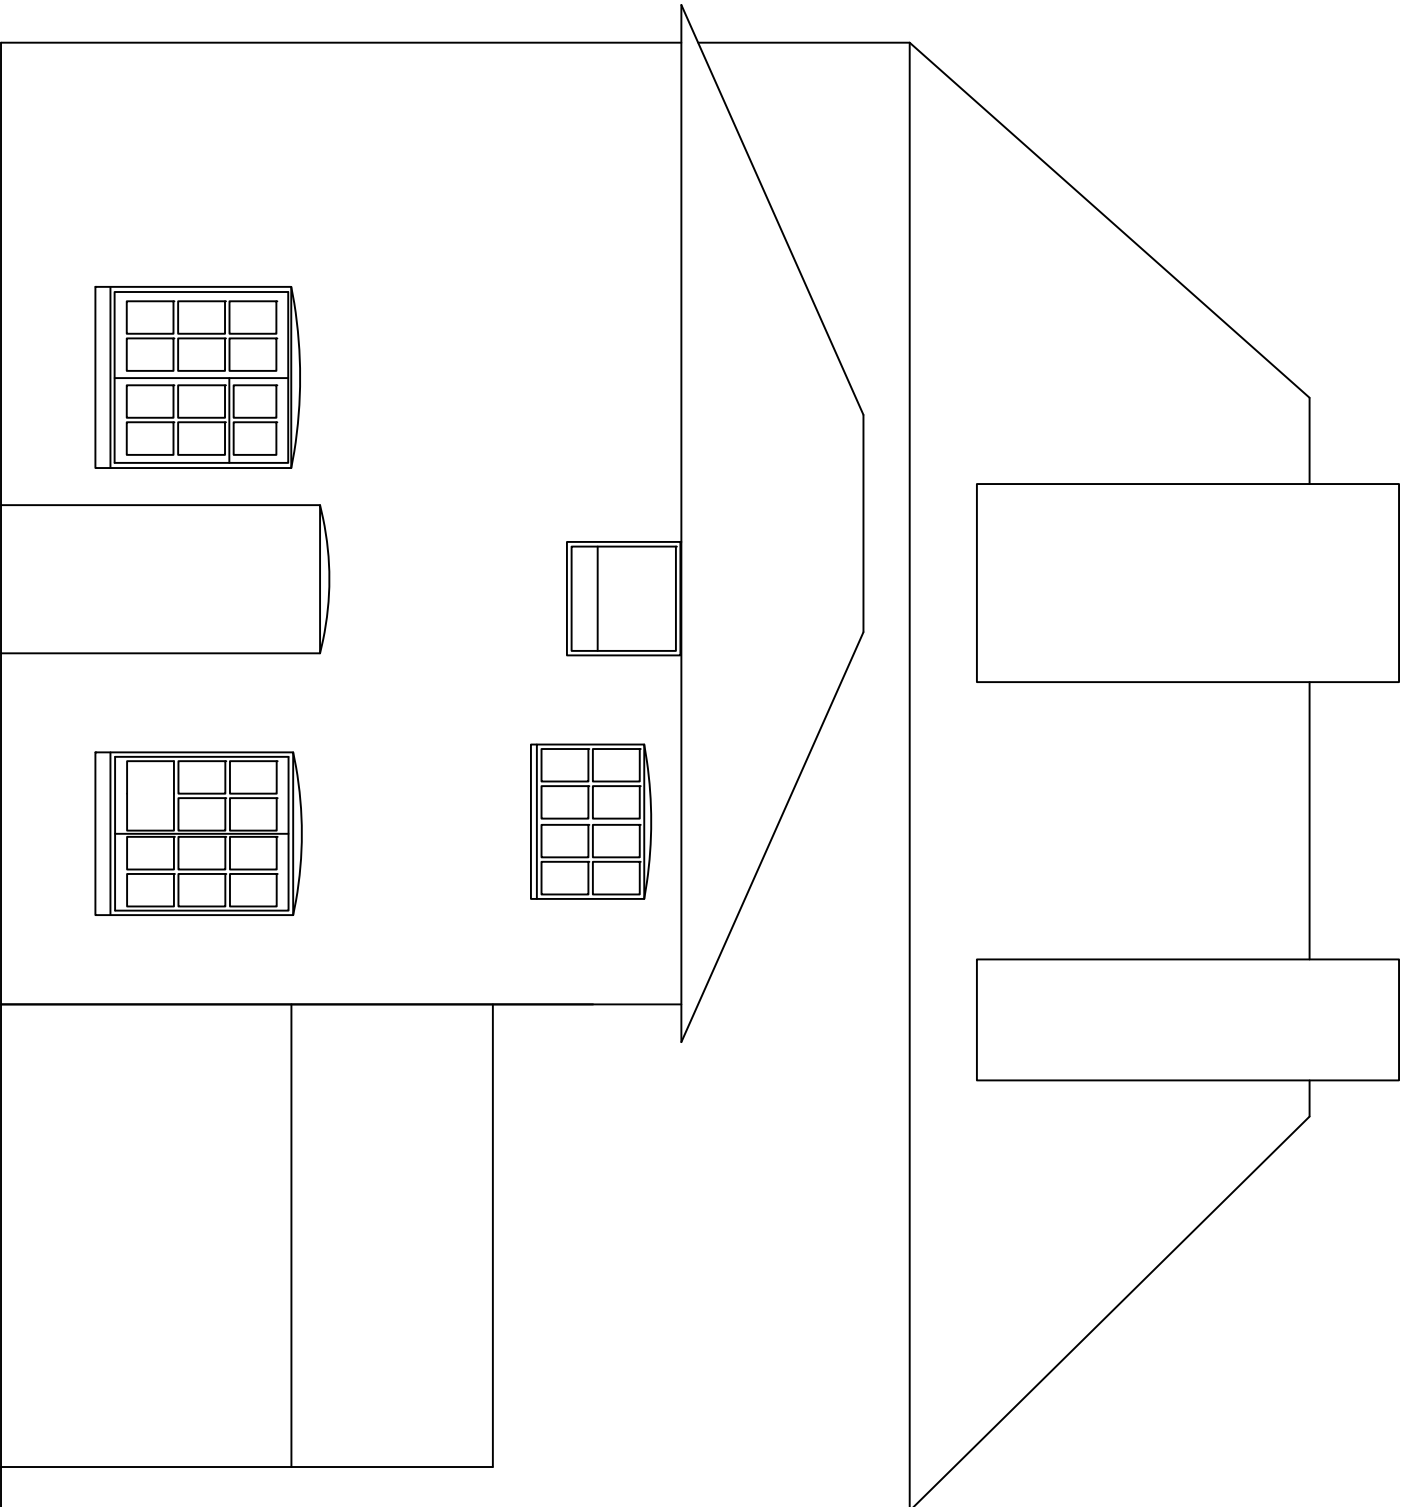

West Elevation

DEPARTMENT / ADMISSIONS	
APPROVED BY	DATE
CHANGES/NOTES	
PROJECT Window Replacement and Refurbishment Charlotte House Bognor Regis Campus	
DRAWING Elevation Drawings Charlotte House	
SCALE 1:50 @ A1	
DRAWN BY RL	DATE March 15
REV. LBC	
DWG.NO. 9335/ES/BRC/OH/001	
University of Chichester College Lane Chichester West Sussex PO19 4PE T: 01243 816000 E: website@chi.ac.uk	