

C.R. BARROW & ASSOCIATES LTD.

Structural and Architectural Technicians

Studio 1
Manor Nursery
Lagness Road
Chichester
PO20 1LJ

Tel/Ans: 01243 771158

Tel/Mob: 07816 591480

E-mail: chris.barrow@hotmail.co.uk

Job EXT^N - 21

WESTLOATS LANE,

BOGNOR REGIS,


W/SX POZISLE.

Ref No. 1468.

Sheet No. 1

Scale 1-50

Date Nov. 17

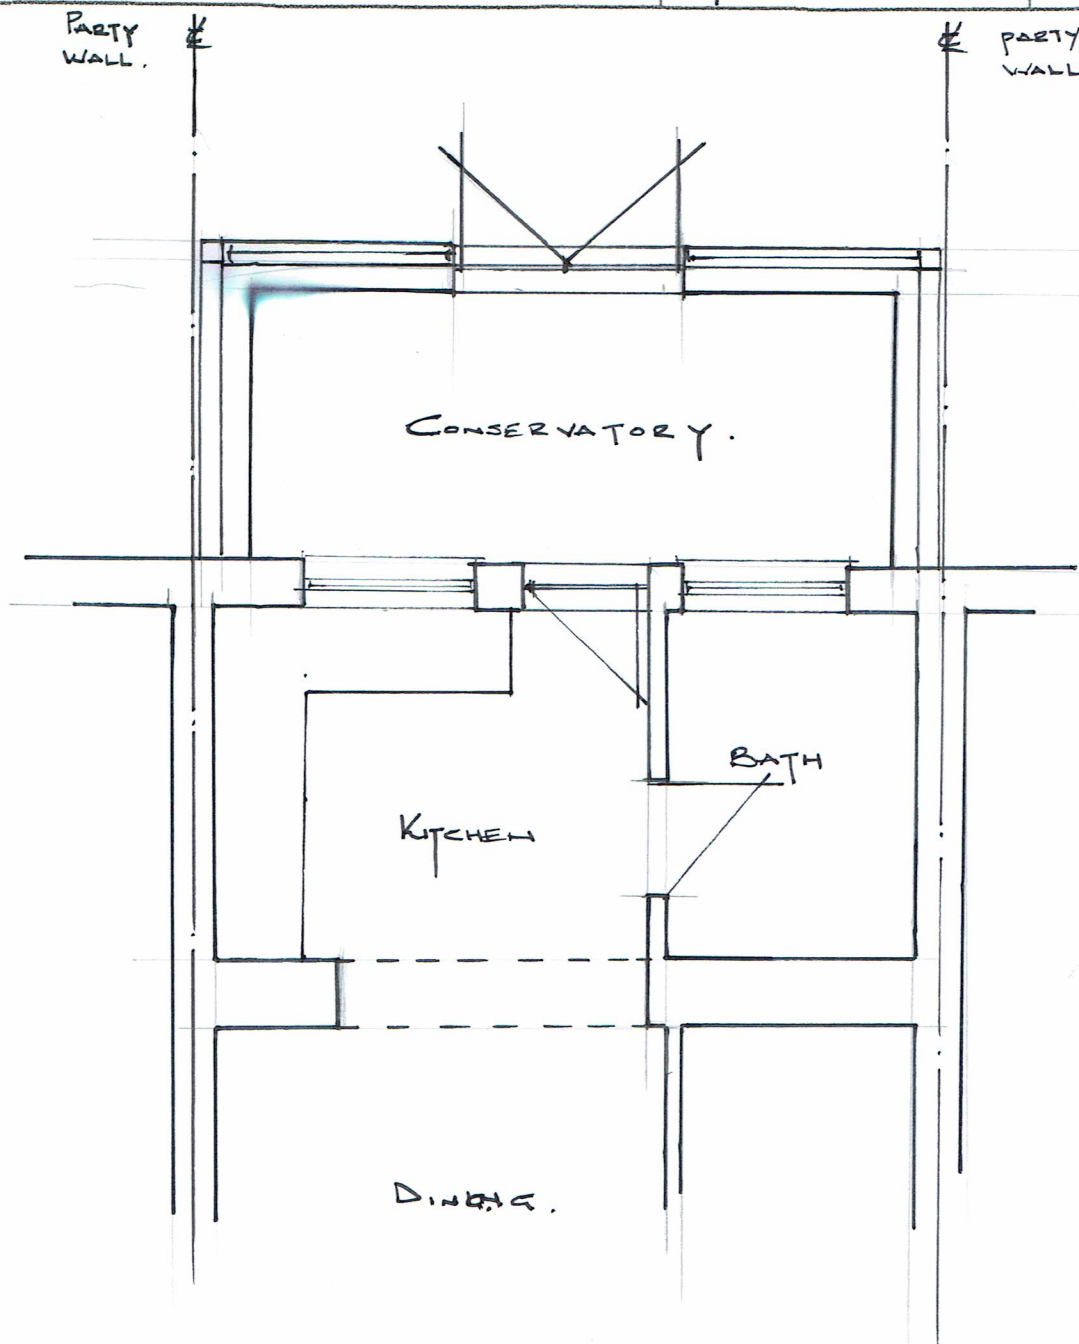

PART GROUND FLOOR PLAN

C.R. BARROW & ASSOCIATES LTD.

Structural and Architectural Technicians

Studio 1
Manor Nursery
Lagness Road
Chichester
PO20 1LJ

Tel:Ans: 01243 771158

Tel/Mob: 07816 591480

E-mail: chris.barrow@hotmail.co.uk

Job EXT^N - 21

WESTLOATS LANE,

BOGNOR REGIS,

W/SX POZISLE.

Ref No. 1468.

Sheet No. 2

Scale 1:100

Date Nov. 17



EAST ELEVATION

SOUTH ELEVATION

WEST ELEVATION

C.R. BARROW & ASSOCIATES LTD.

Structural and Architectural Technicians

Studio 1
Manor Nursery
Lagness Road
Chichester
PO20 1LJ

Tel:Ans: 01243 771158
Tel/Mob: 07816 591480
E-mail: chris.barrow@hotmail.co.uk

Job EXT^N - 21

WESTLOATS LANE,

BOSNOR REGIS,


W/SX POZISLE.

Ref No. 1468.

Sheet No. 3

Scale 1:50

Date Nov. 17

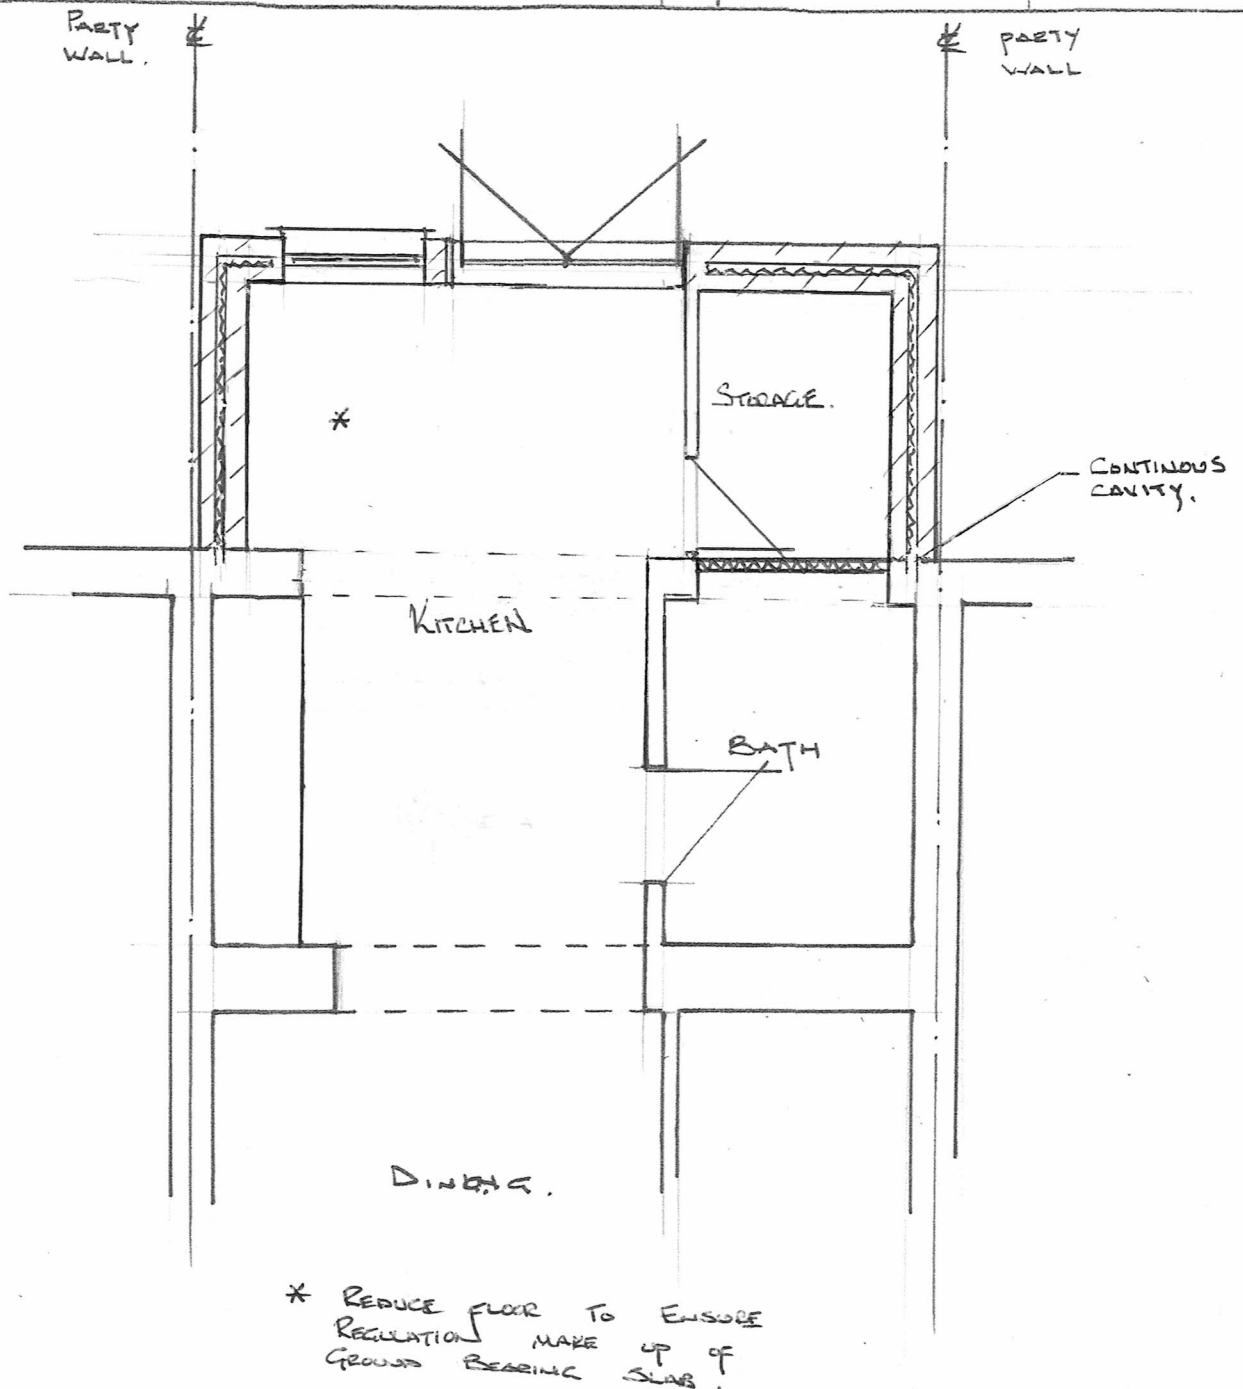

PART GROUND FLOOR PLAN

C.R. BARROW & ASSOCIATES LTD.

Structural and Architectural Technicians

Studio 1
Manor Nursery
Lagness Road
Chichester
PO20 1LJ

Tel:Ans: 01243 771158
Tel/Mob: 07816 591480
E-mail: chris.barrow@hotmail.co.uk

Job EXT^N - 21

WESTLOATS LANE,

BOGNOR REGIS,


W/SX PO21 5LE

Ref No. 1468.

Sheet No. 4

Scale 1:100

Date Nov. 17

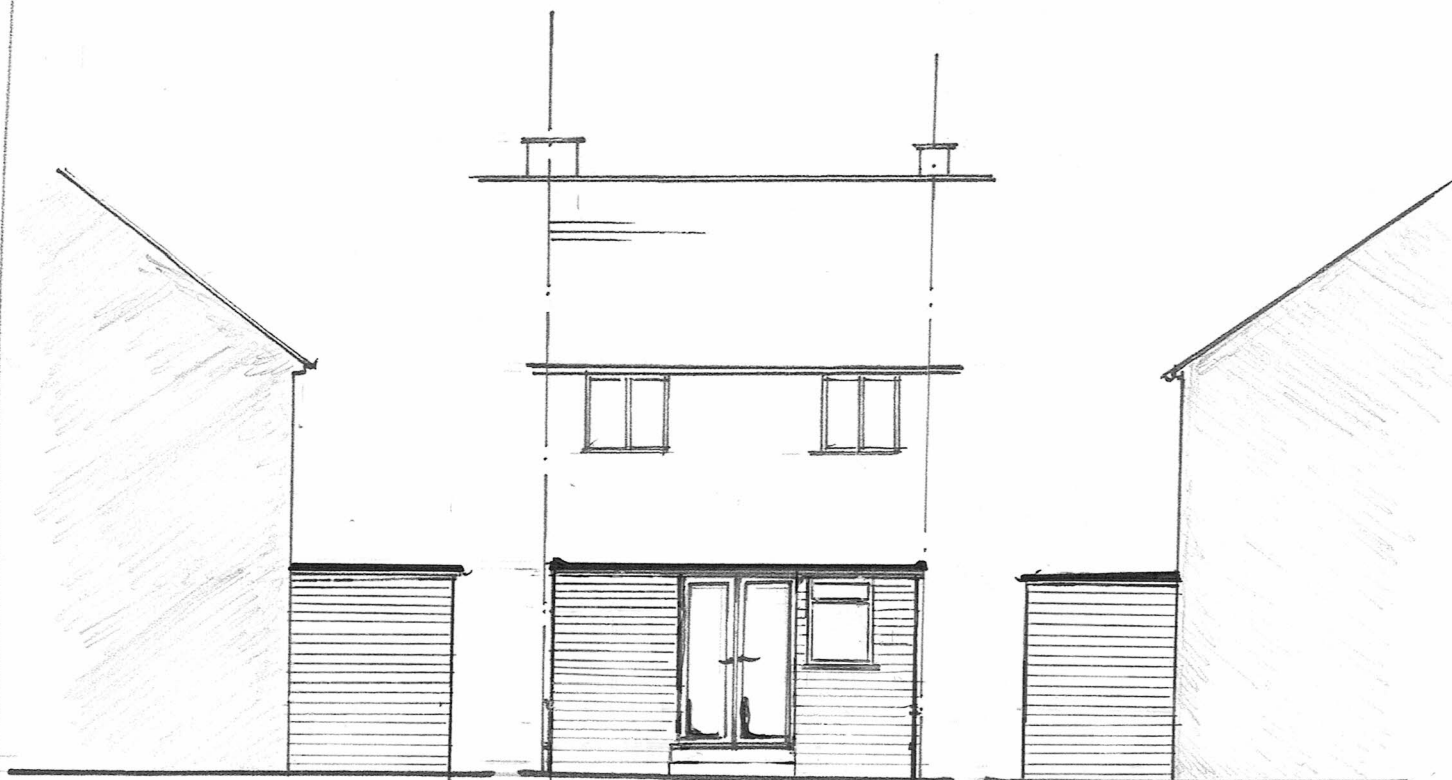

EAST ELEVATION

SOUTH ELEVATION

WEST ELEVATION