





REAR ELEVATION

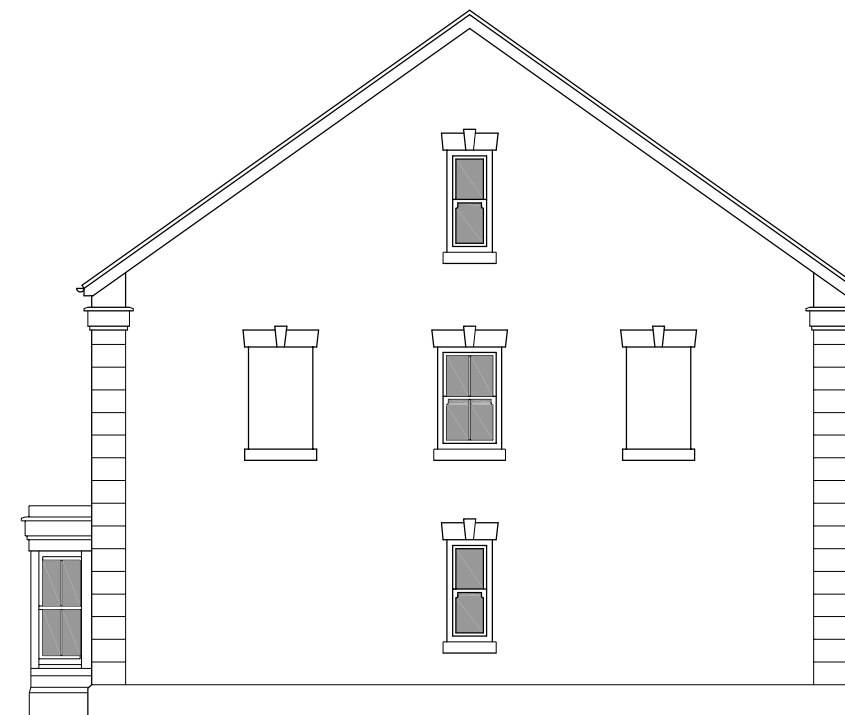

SIDE ELEVATION

SCALE 1:100 - A3 PDF

 

Erection of three terraced residential dwellings, domestic storage sheds and associated car parking, utilising the existing access

Former hotel tennis courts adjacent to The Royal Norfolk Hotel, West Street, Bognor, West Sussex PO21 2LH

Drg No: **RNHB.PLAN 3**

	ACH Planning Ltd architecture and planning
	email: office@achplanning.co.uk tel: 01296 728274 mob: 07774 200026



SIDE ELEVATION
viewed from the south

existing
Cabbage Palm tree

WEST STREET