
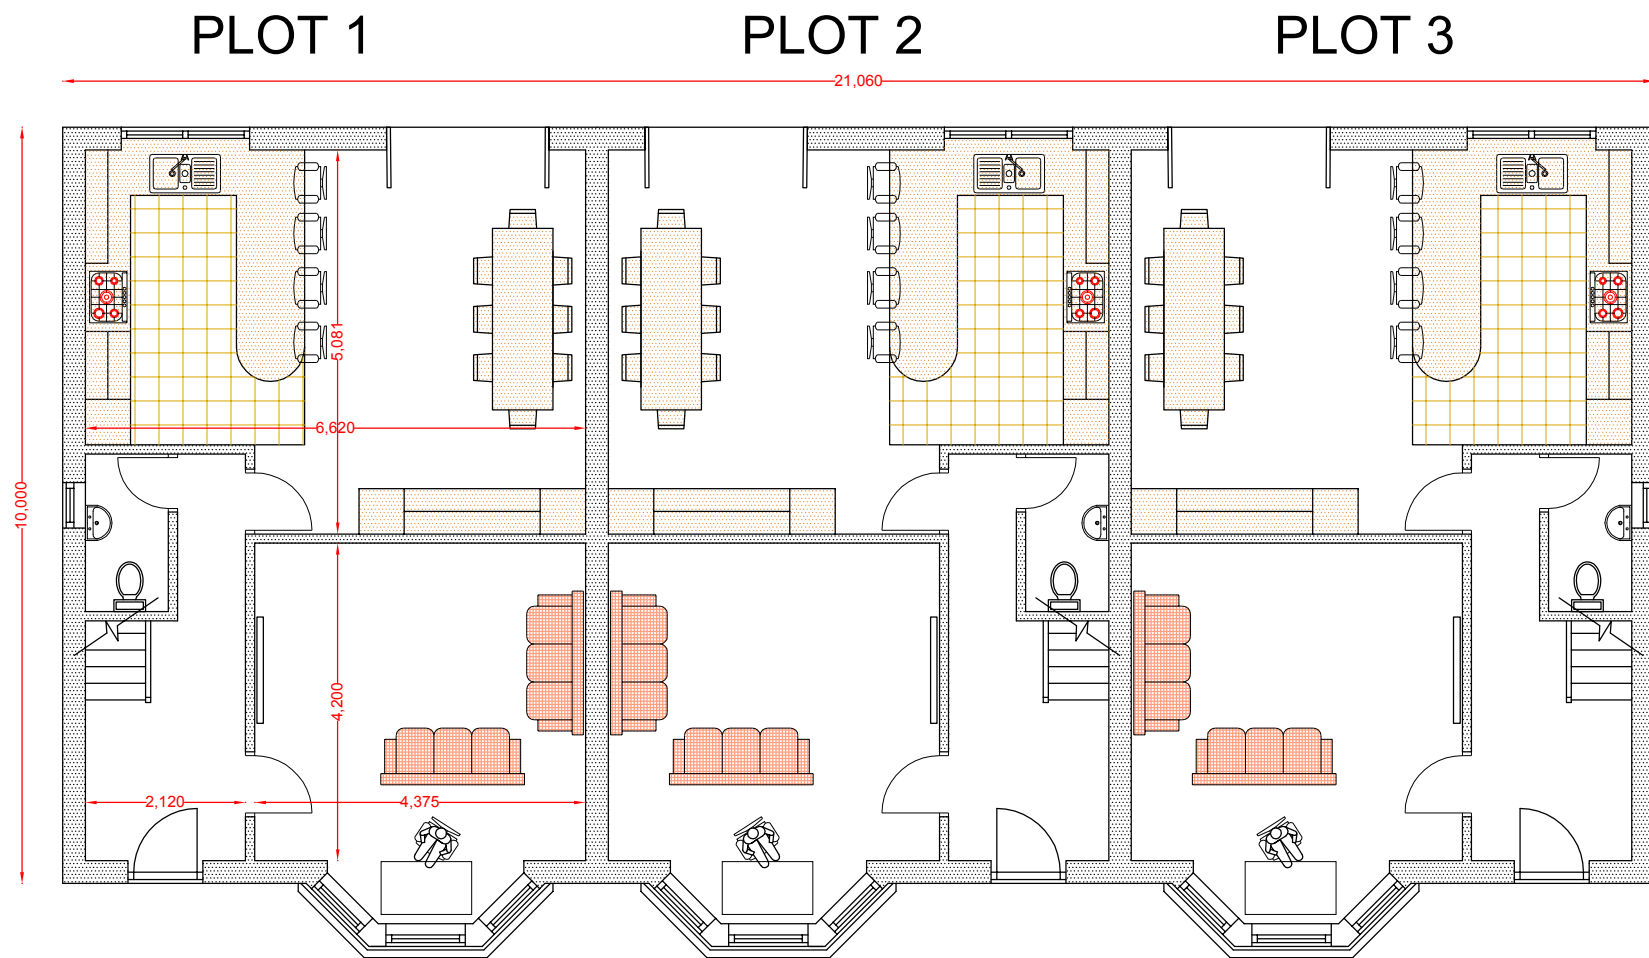


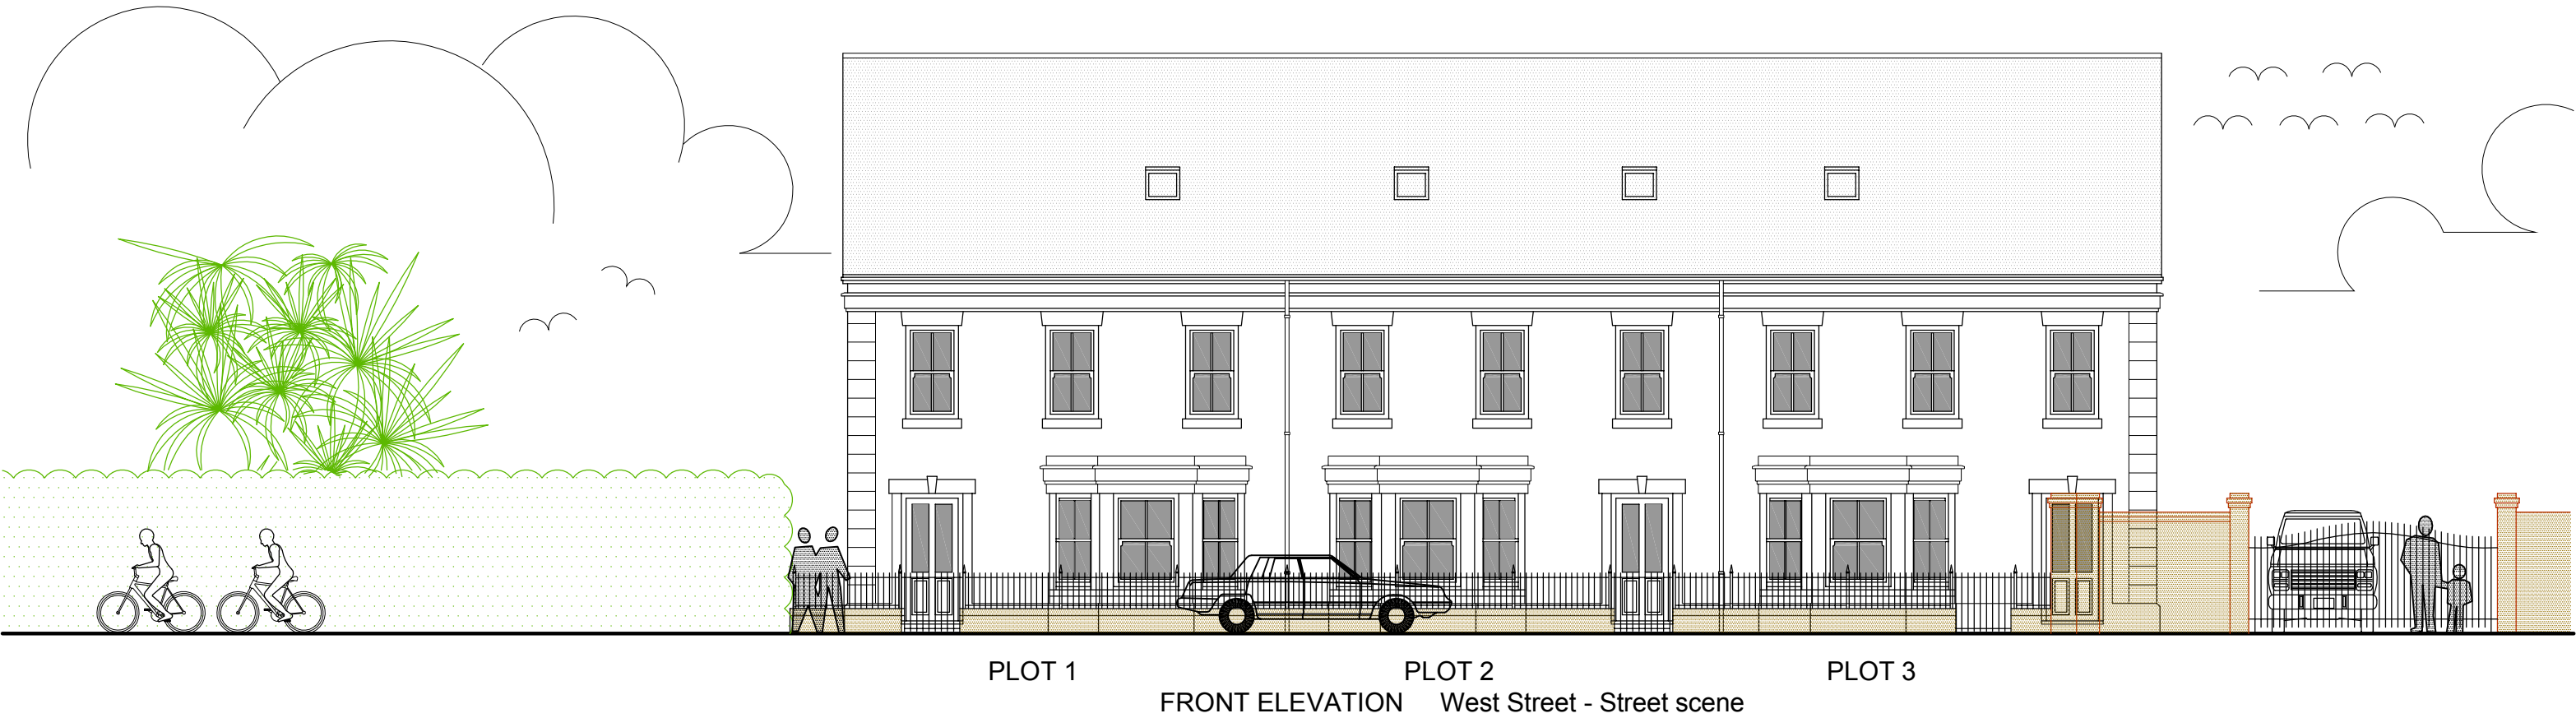


GROUND FLOOR PLAN

Gross Internal Floor Area (GIA)

Ground floor	62.28m ²		
First floor	62.28m ²		
Attic floor	43.19m ²	TOTAL AREA	167.75m ² or 1806 ft ²

SCALE 1:100 - A3 PDF

 

Erection of three terraced residential dwellings, domestic storage sheds and associated car parking, utilising the existing access

Former hotel tennis courts adjacent to The Royal Norfolk Hotel, West Street, Bognor, West Sussex PO21 2LH

Drg No: **RNHB.PLAN 1**

	ACH Planning Ltd architecture and planning	
	email:	office@achplanning.co.uk
	tel:	01296 728274 mob: 07774 200026