



FLOOD MITIGATION PLAN

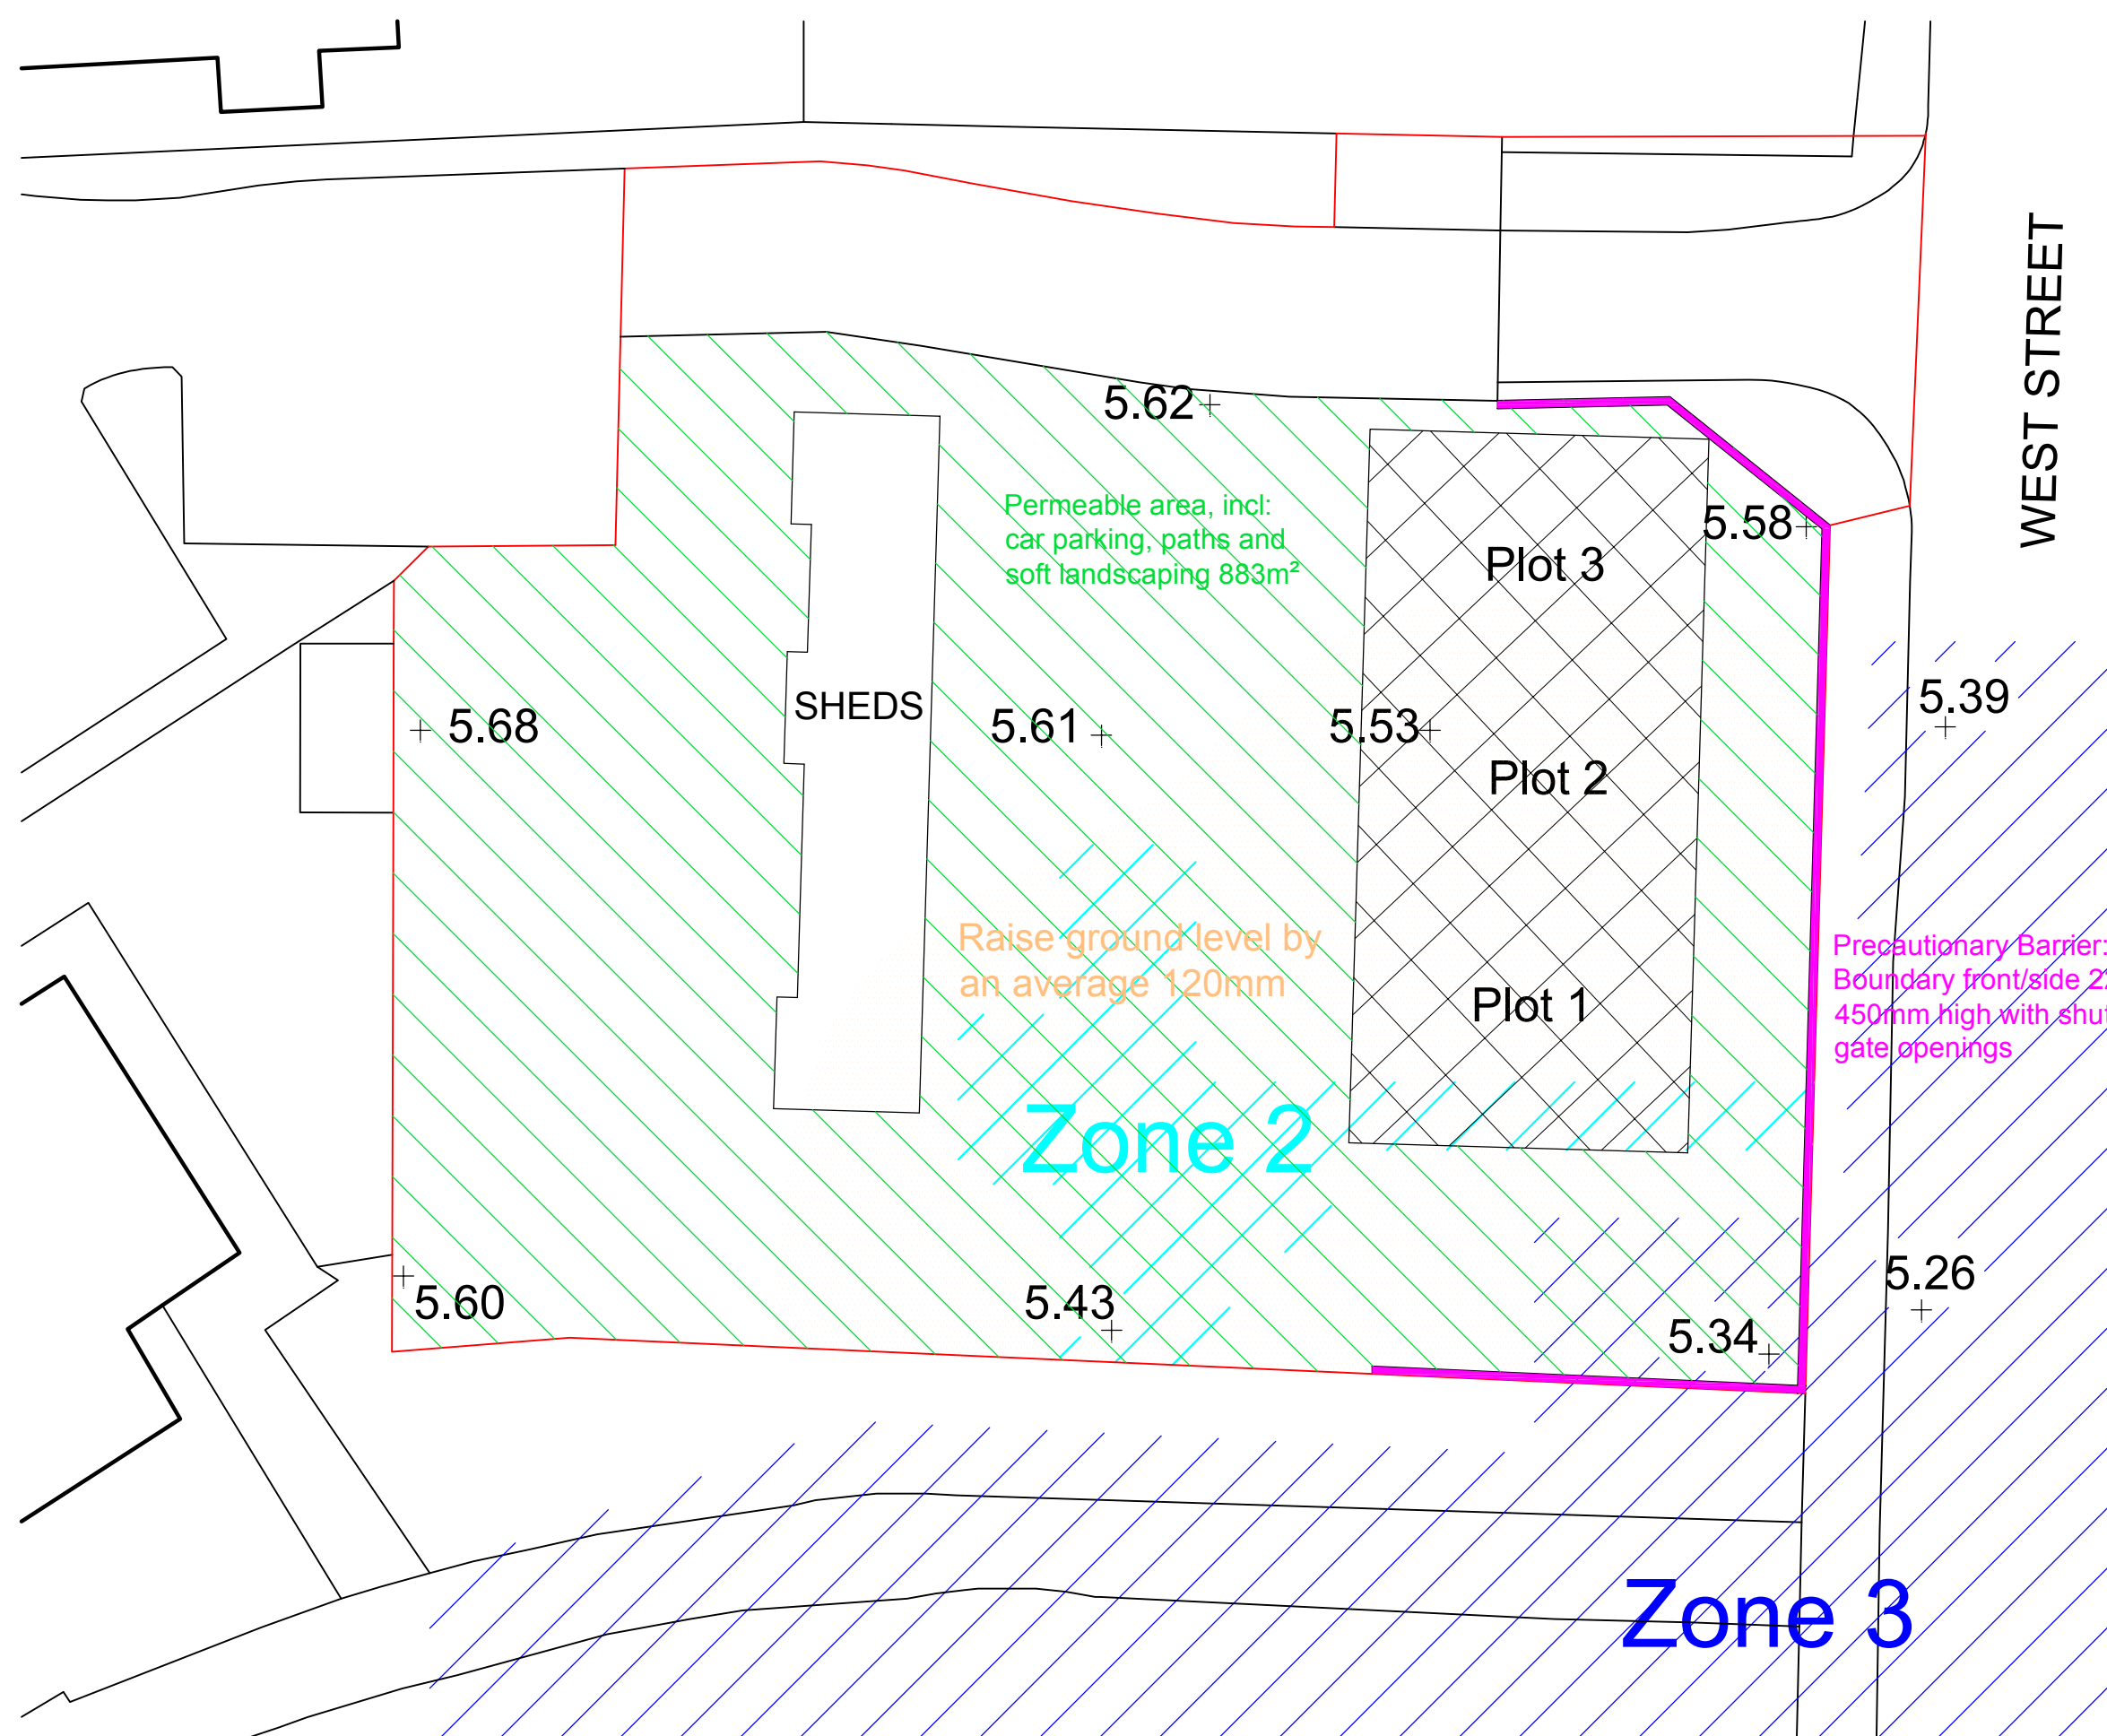

SITE PLAN SCALE 1:200

 

SEA FRONT (PROMEDADE BARRIER)
approximately 96m to the south from
south site boundary

Erection of three terraced residential dwellings,
domestic storage sheds and associated car
parking, utilising the existing access

Former hotel tennis courts adjacent to
The Royal Norfolk Hotel, West Street,
Bognor, West Sussex PO21 2LH

Drg No:
RNHB.PLAN 6



ACH Planning Ltd
architecture and planning

email: office@achplanning.co.uk
tel: 01296 728274 mob: 07774 200026