
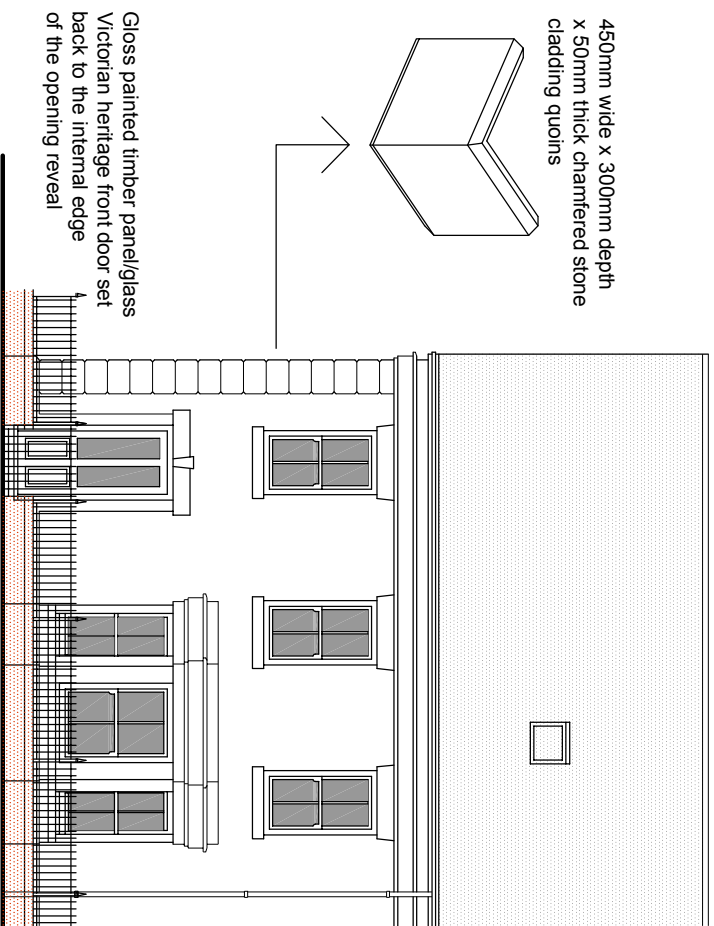


450mm wide x 300mm depth
x 50mm thick chamfered stone
cladding quoins

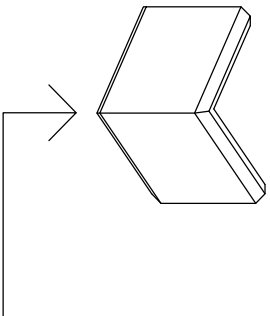

Gloss painted timber panel/glass
Victorian heritage front door set
back to the internal edge
of the opening reveal

FRONT ELEVATION

Roof - natural grey slate
35 degree pitched roof

Velux conservation roof light (dark grey)
550mm wide x 980mm high
code: GGL CK04 SD5N2

Windows detailed in drawing number RNHB.PLAN W
Victorian style
White painted timber

Walls: Smooth white coated sand and cement
render on fine mesh fixed to external blockwork


Matt black coated Victorian iron spiralled railings
600mm high fixed to 225mm thick x 400mm high
brick wall with chamfered coping bricks

Roof - natural grey slate
35 degree pitched roof

No3 x Velux roof light (dark grey)
centre pivot - 1140mm wide x 1600mm high
code: SK10

Victorian Heritage range C1045/6FT/PA
black gloss cast iron guttering 114.3mm wide and
75mm x 75mm square down pipes
cast iron brackets

White coated alluminium bifold
French casement doors

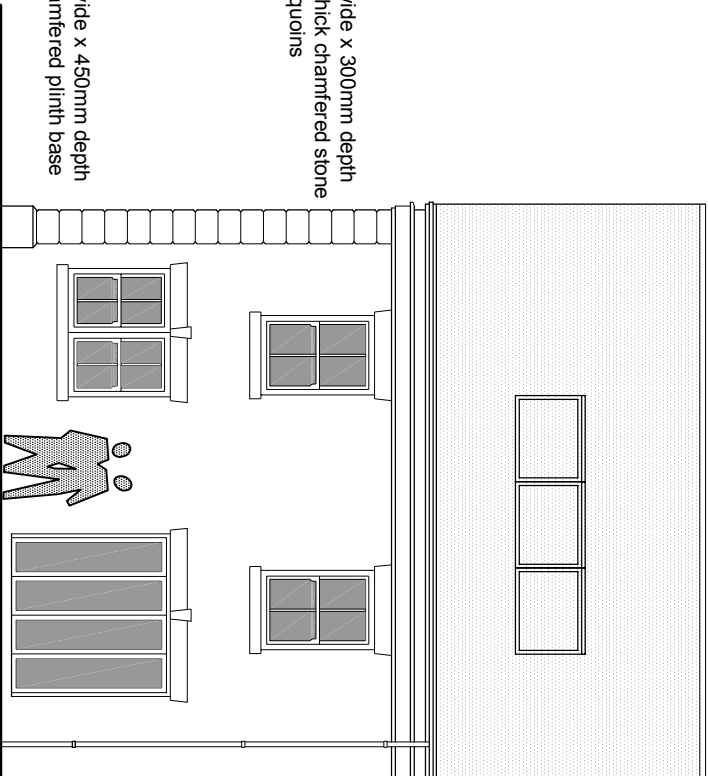


450mm wide x 300mm depth
x 50mm thick chamfered stone
cladding quoins

550mm wide x 450mm depth
quoin chamfered plinth base

REAR ELEVATION

SCALE 1:100 - A4 PDF

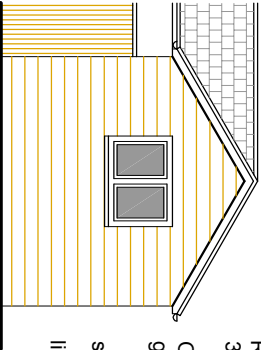

Roof - natural grey slate
30 degree pitched roof
Osma black 100mm HR pvc
gutters and 63mm rwp's
stained timber mullioned window and doors
light oak stained lapped weatherboarding

Typical Outhouse

SCHEDULE OF MATERIALS

BR/73/19/PL

Former hotel tennis courts adjacent to
The Royal Norfolk Hotel, West Street,
Bognor, West Sussex PO21 2LH

ACH Planning Ltd architecture and planning The Studio 17 Nearton End Swanbourne Bucks MK17 0SL email: office@achplanning.co.uk telephone: 01296 728274 mobile: 7774 2000 26	
DRG No: RNHB.PLAN E	ARUN DISTRICT COUNCIL BR/73/19/PL