





Proposed Rear (South) Elevation 1:100

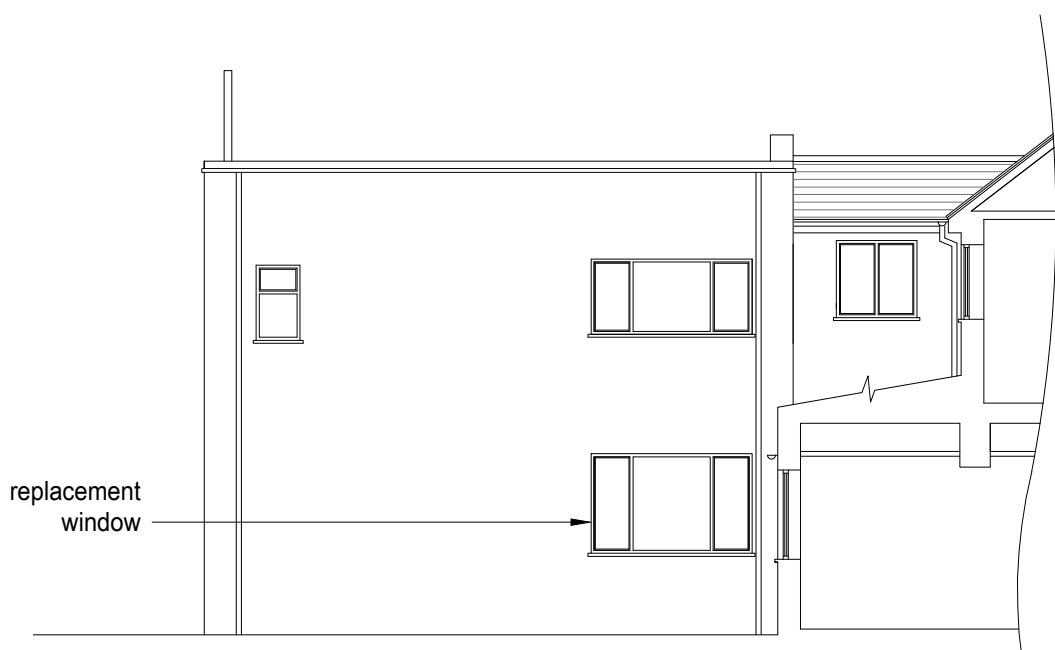

Proposed Side (East) Sectional Elevation 1:100

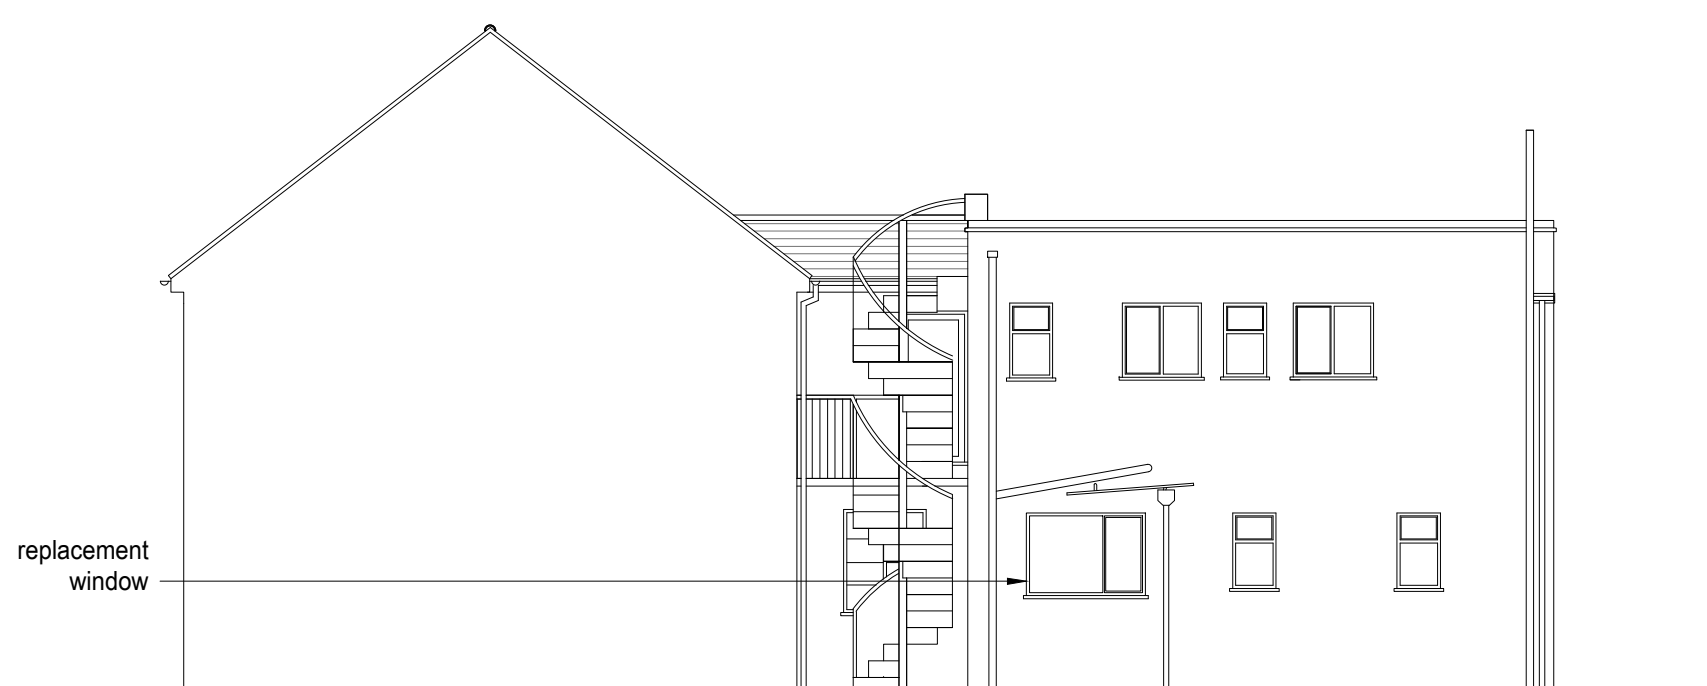


Proposed Side (West) Sectional Elevation 1:100




Proposed Section A-A 1:100



Proposed Front (North) Elevation 1:100

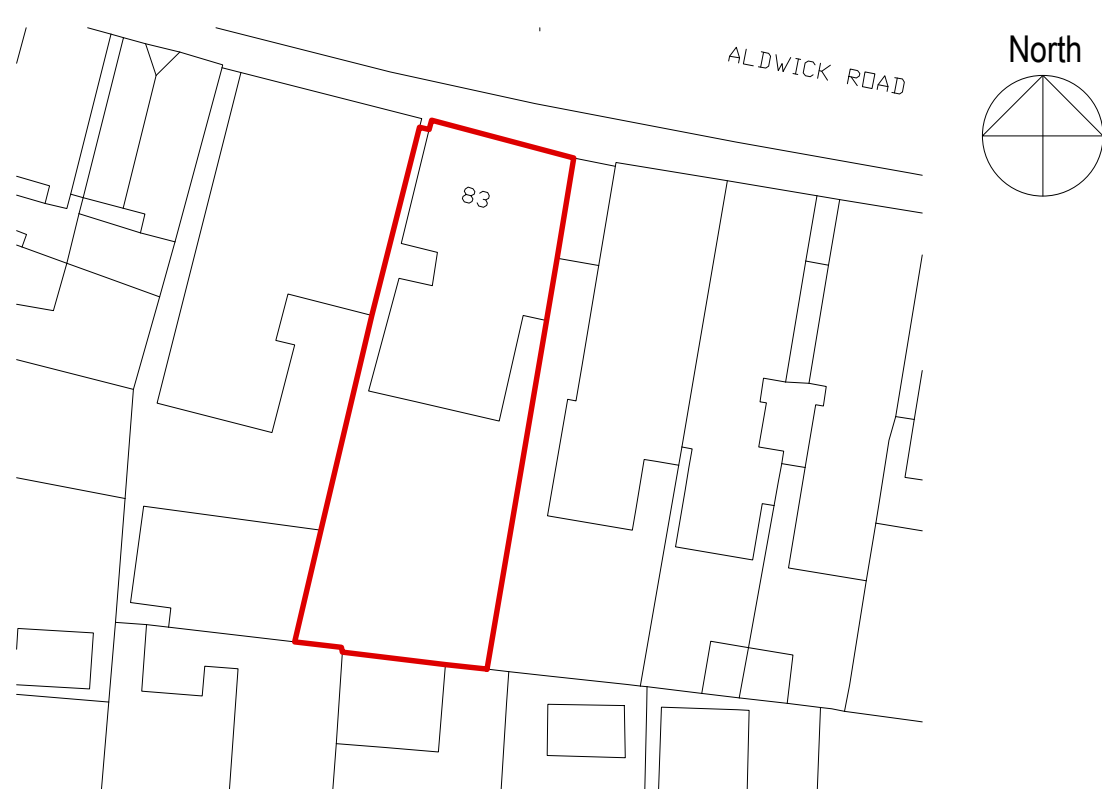

Block plan 1:500

 

amendments Rev B: 25/04/22 Cycle and bin store Rev A: 05/04/22 Amendments to title	
bpm	Architectural Services Ltd.
client	SPP
project	83 Aldwick Road Bognor Regis PO21 2NT
project ref.	2446
Drawing No.	04B
drawing title	Proposed Ground Floor Plan, Section and Elevations
drawn by	DH / AW
date	Mar 22
scale	1:50/100@ A1
www.bpmnet.co.uk info@bpmnet.co.uk	
Do not scale off drawing. check All goods materials workmanship to all dimensions on site before all conform with current building regs. work is commenced BSS and COP's	