


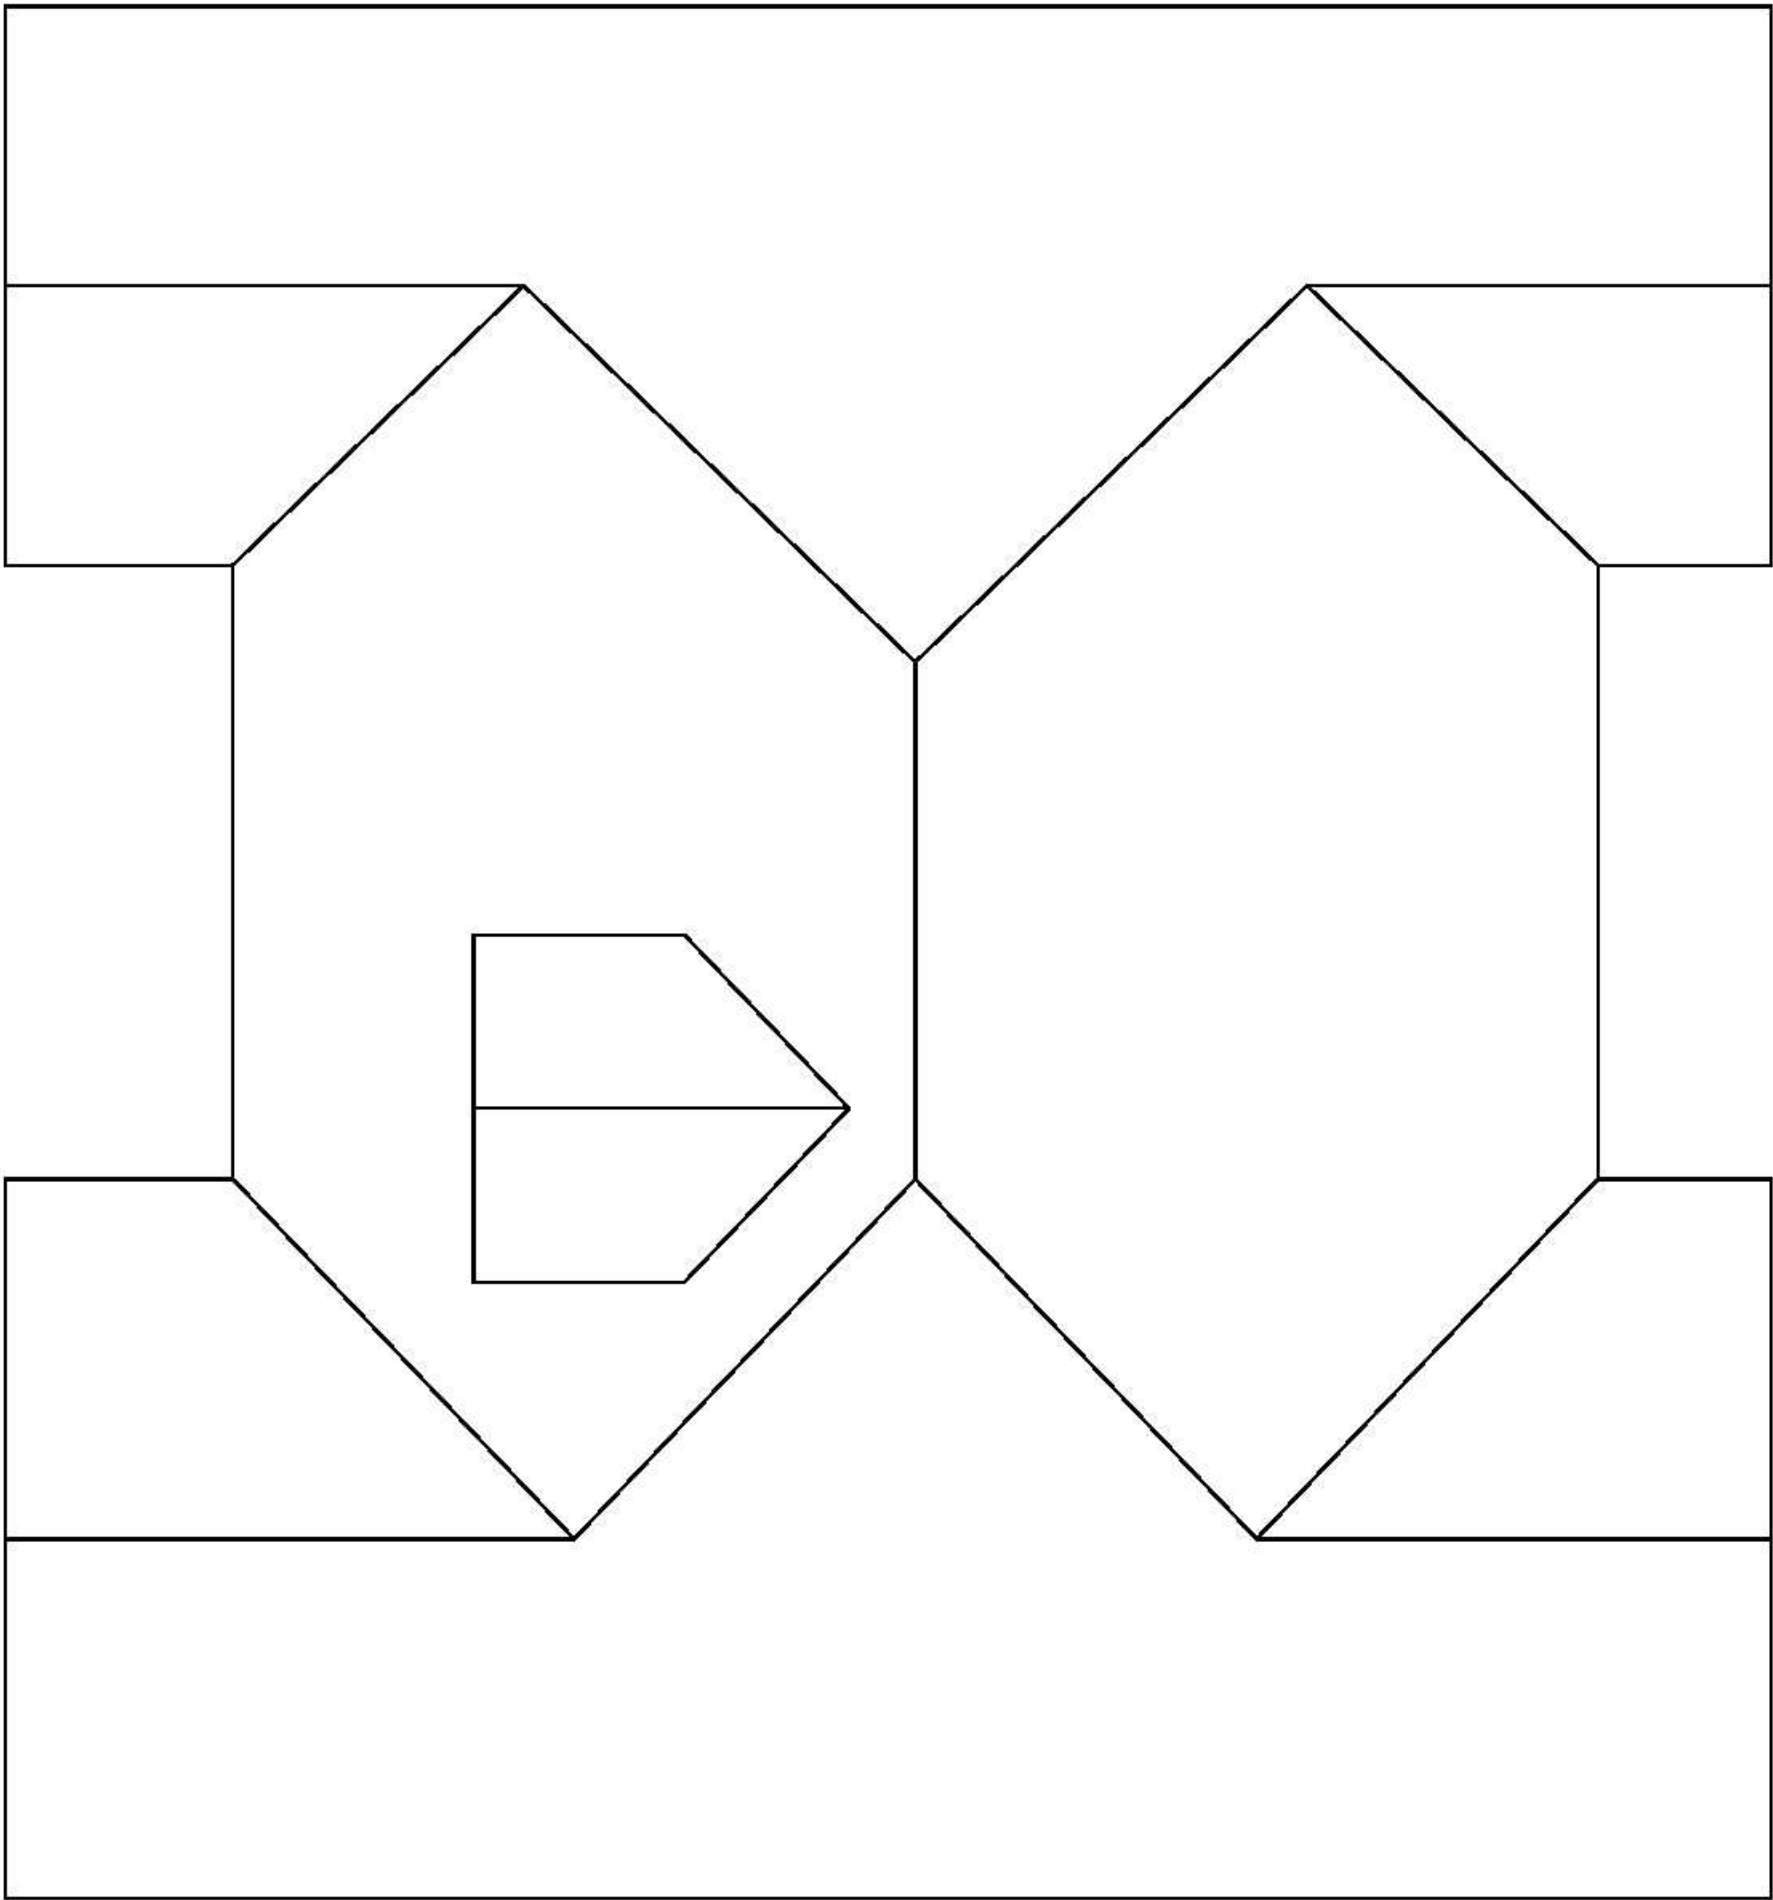

General Notes

No.	Revisions/Issues		Date

Drawn By and Address
STEPHEN JUPP MPTPI
CHARTERED TOWN PLANNER
348 CHICHESTER ROAD
BOGNOR REGIS
PO21 5BX
T 01243 822115
E sjupp@stephenjupp.co.uk

Project Name and Address
Side Extension
Proposed Roof Plan
8 NELSON ROAD
BOGNOR REGIS

Project	ADC/7/07	Sheet
Date	19.12.2007	10
Scale	1:100	A3