


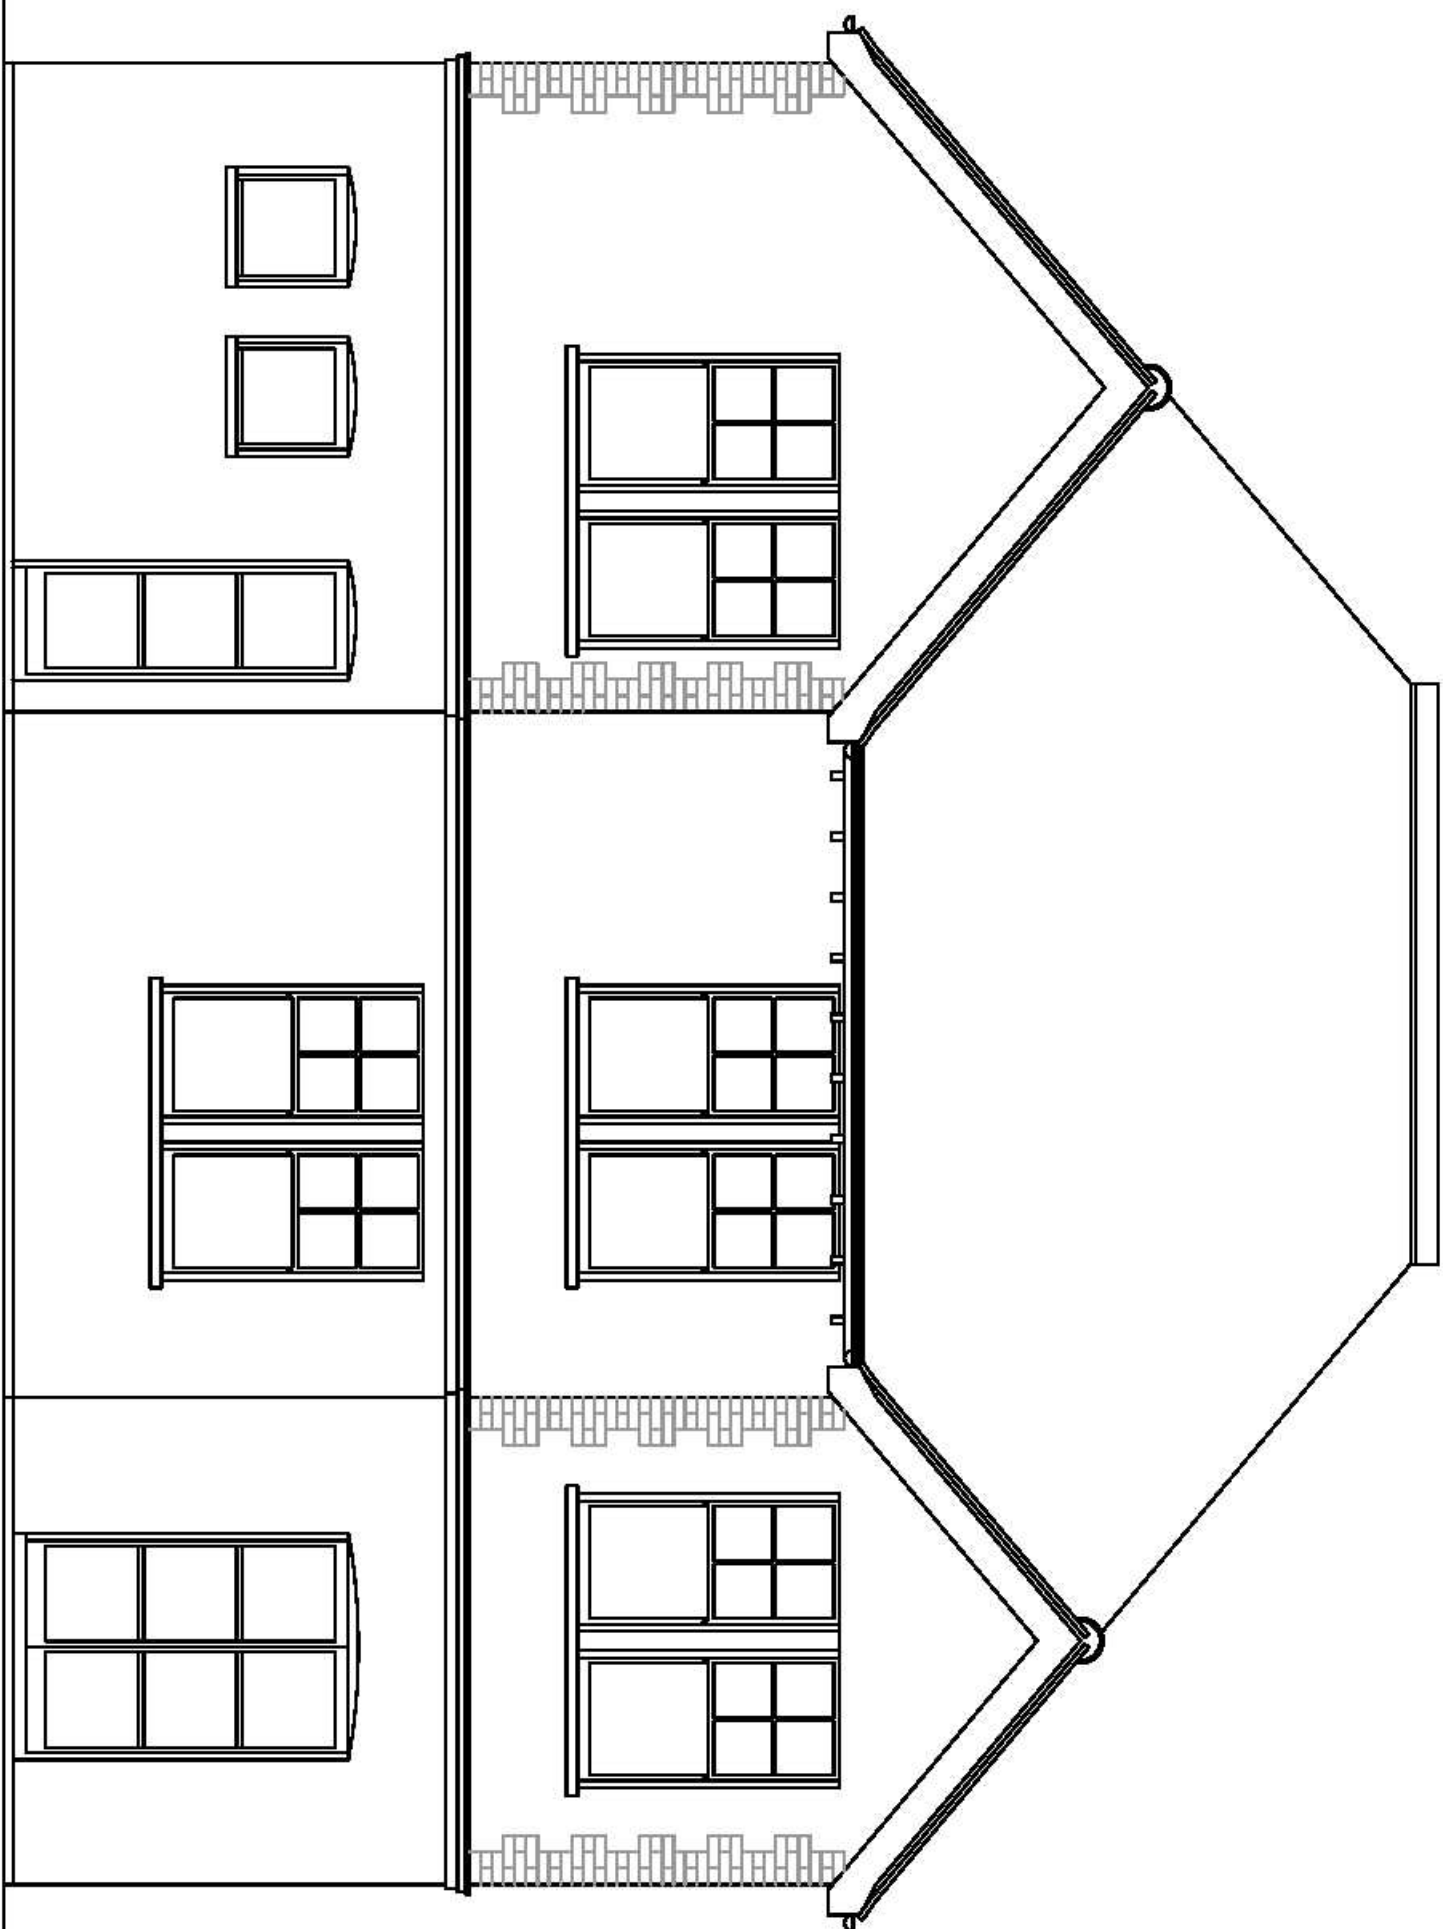

General Notes

No.	Revisions/Notes	Date

Prepared By and Address:
STEPHEN JUPP MRTP
CHARTERED TOWN PLANNER
348 CHICHESTER ROAD
BOGNOR REGIS
PO21 5BX
T: 01243 822115
E: stephen@stephenjupp.co.uk

Project Name and Address:
Side Extension
Proposed Rear Elevation
8 NELSON ROAD
BOGNOR REGIS

Project: ADC/7/07	Scale: 1:100	Sheet: 12
Date: 12.02.2008	Drawn by: AS	