


0 m 1 m 2 m 3 m 4 m

All dimensions to be checked on site.
All details and dimensions relating to sub-contractors or suppliers work must be checked and agreed between the general contractors and the sub-contractors or suppliers.
Copyright reserved.

Amendments

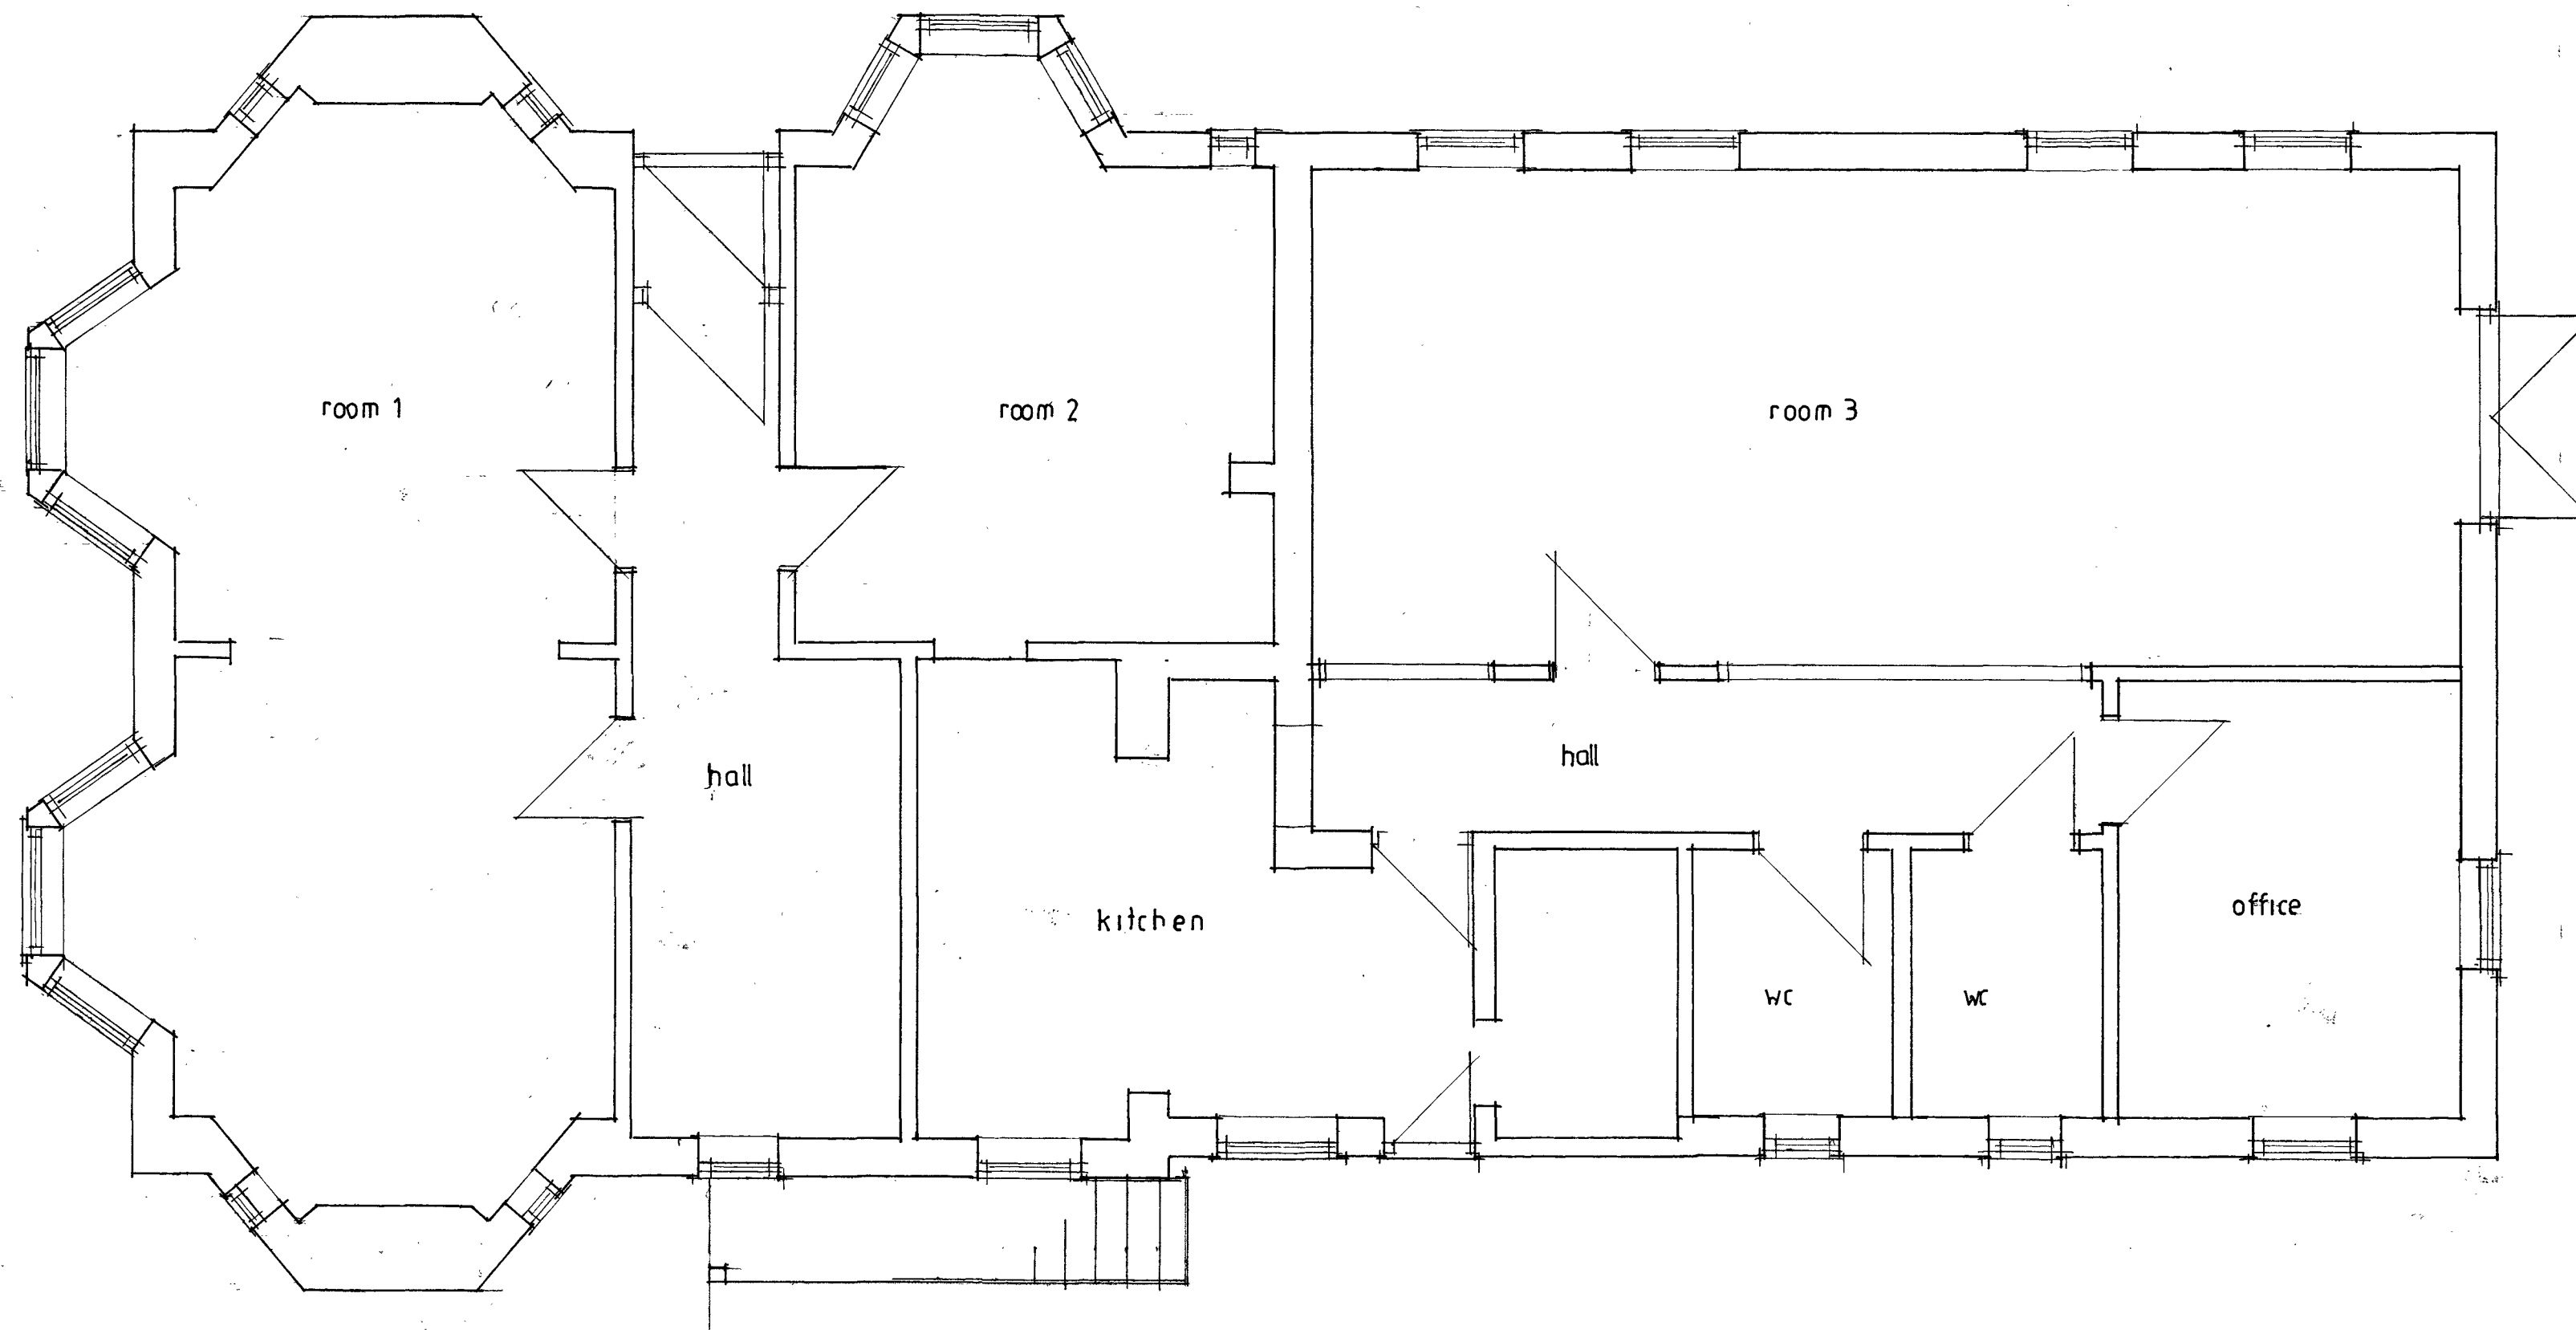

Existing Ground Floor Plan

86 ANNANDALE AVENUE
BOGNOR REGIS
WEST SUSSEX

FLAT CONVERSION

Scale 1: 50 A2 paper
Date Jan 2017
Drawn ACK

7369 01

J.D. Tupper Associates
Surveyors, Valuers & Architectural Consultants

20 Sudley Road, Bognor Regis, Sussex PO21 1EU
Tel: Bognor Regis (01243) 822903 & 863703
Fax: Bognor Regis (01243) 841500
E-mail: jpt@ricsonline.org