


0m 1m 2m 3m 4m

All dimensions to be checked on site.

All details and dimensions relating to sub-contractors or suppliers work must be checked and agreed between the general contractors and the sub-contractors or suppliers.

Copyright reserved.

Amendments

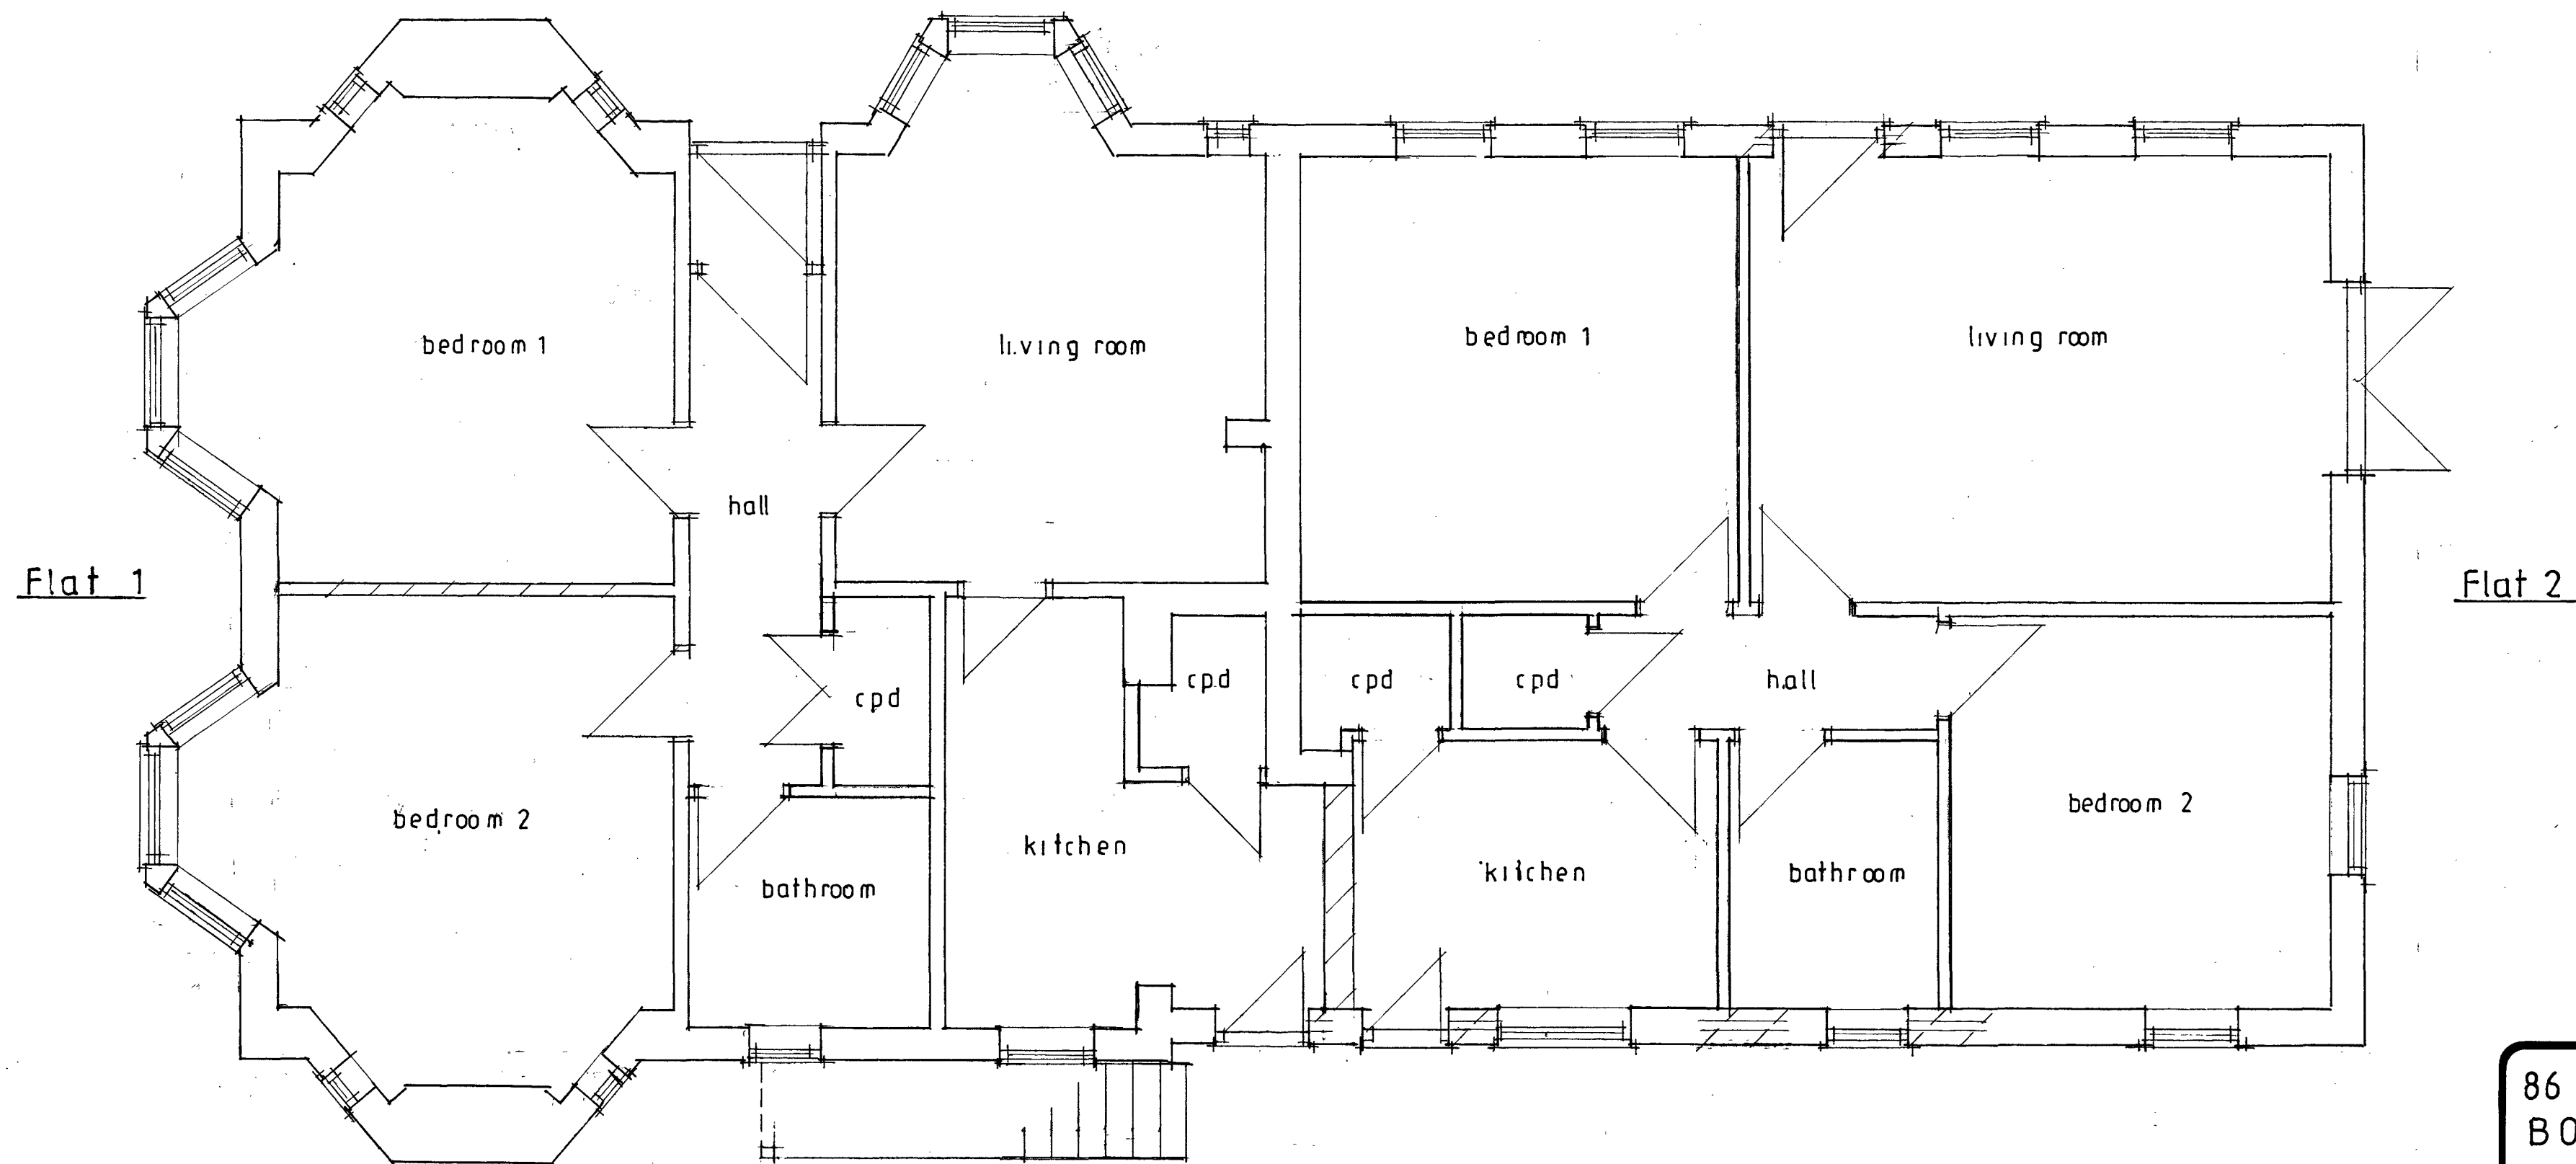

Proposed Ground Floor Plan

86 ANNANDALE AVENUE
BOGNOR REGIS
WEST SUSSEX

FLAT CONVERSION

Scale 1:50 A2 paper

Date Jan 2017

Drawn ADK

7369

02

J.P. Tupper Associates

Surveyors, Valuers & Architectural Consultants

20 Sudley Road, Bognor Regis, Sussex PO21 1EU

Tel: Bognor Regis (01243) 822903 & 863703

Fax: Bognor Regis (01243) 841500

E-mail: jpt@ricsonline.org