
 


All dimensions to be checked on site.
 All details and dimensions relating to sub-contractors or suppliers work must be checked and agreed between the general contractors and the sub-contractors or suppliers.
 Copyright reserved.

Amendments

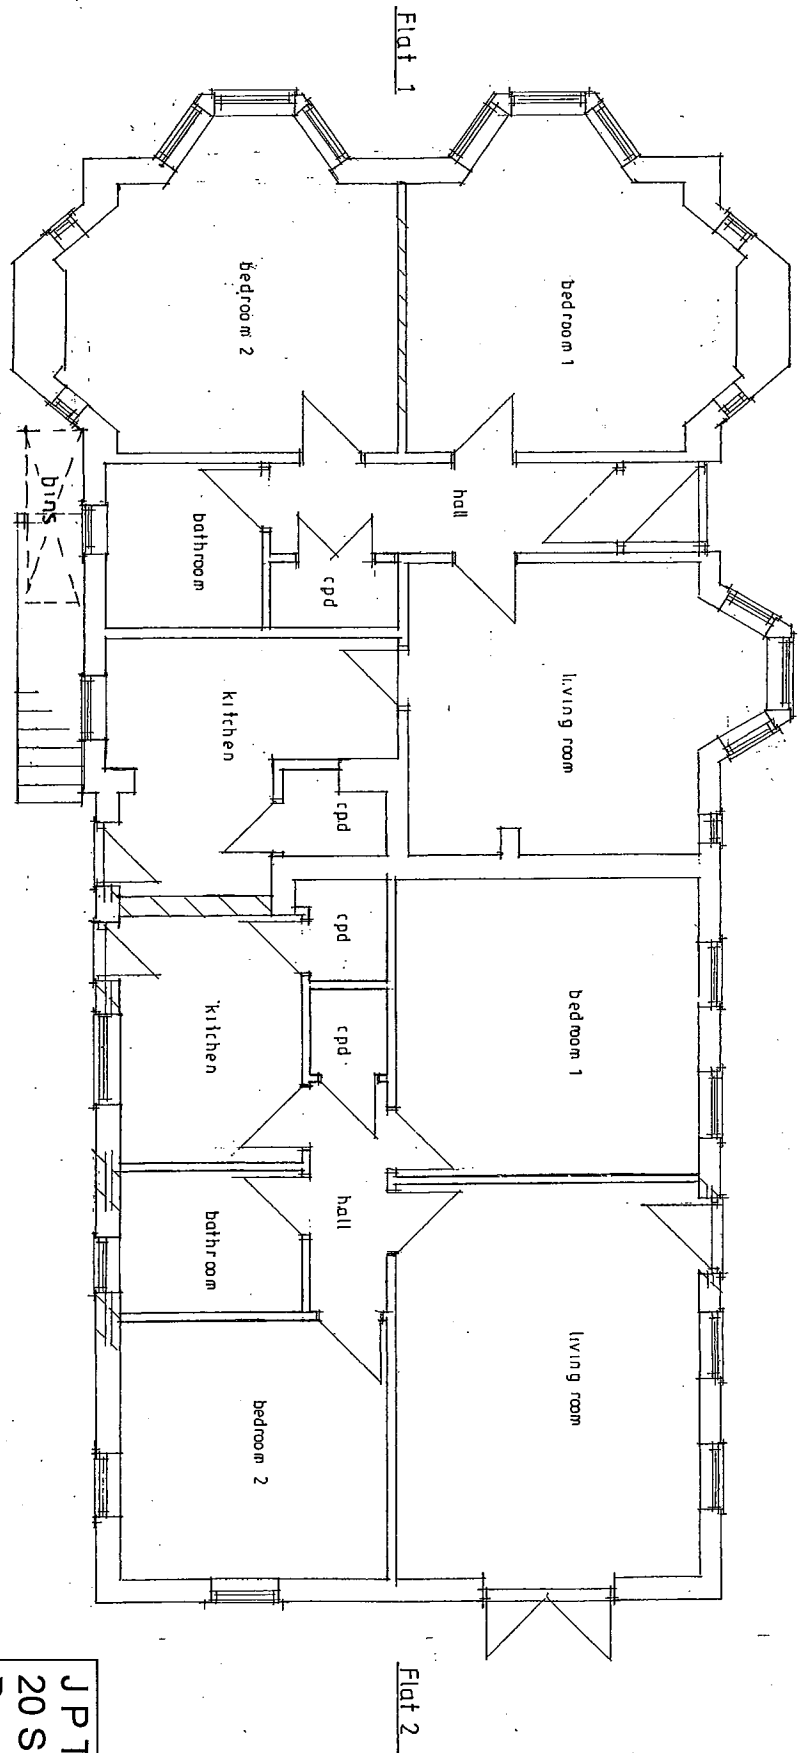

Proposed Ground Floor Plan.

J P Tupper Associates
20 Sudley Road
Bognor Regis
West Sussex
86 Annandale Avenue,
Bognor Regis,
West Sussex.
PO21 2EX

Flat Conversion.

Bin Plan.

Scale: 1:100 @ A4 Dwg No.: 7369/06

Date: January 2017

All dimensions to be checked on site.
 Do not scale except for planning purposes