




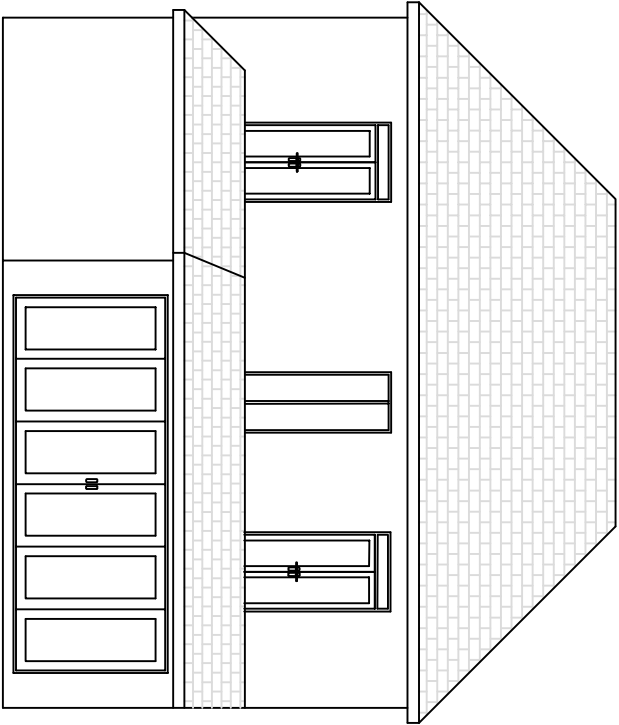


Rear Elevation

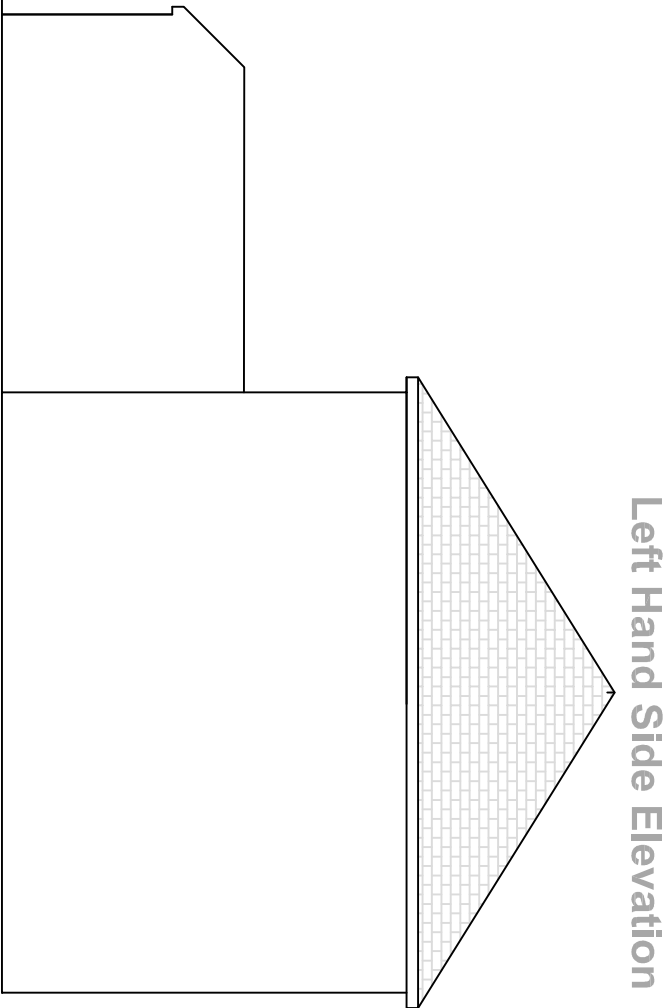

Left Hand Side Elevation

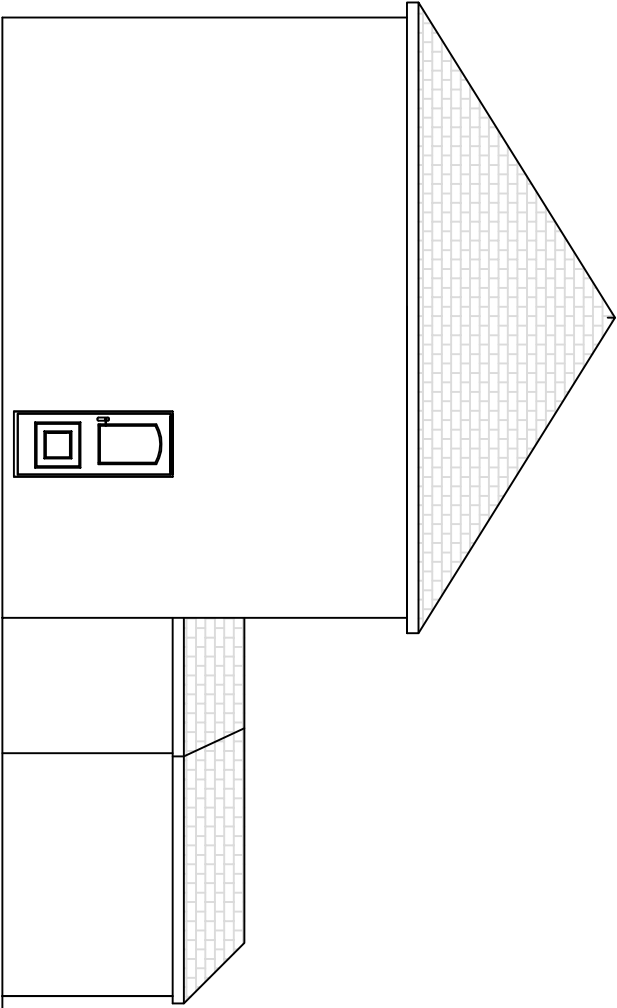

Right Hand Side Elevation

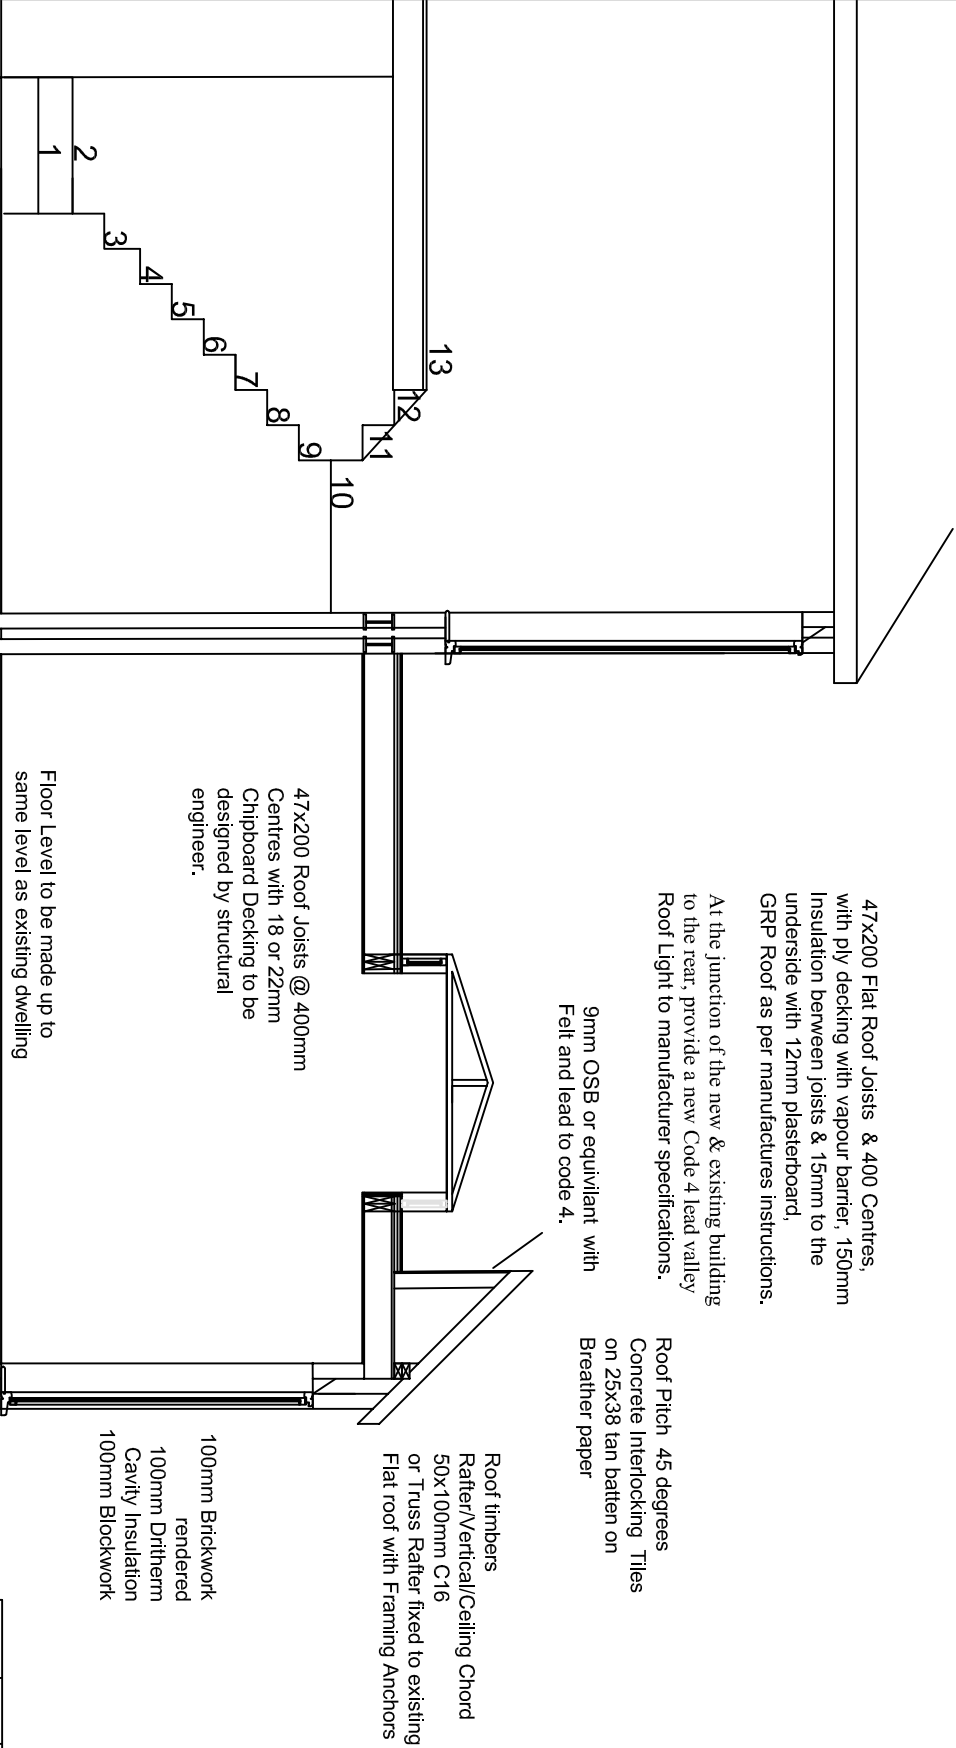

| Rev | By | Description | Date | Client   | Status                                          |             |             |
|-----|----|-------------|------|---|-------------------------------------------------|-------------|-------------|
|     |    |             |      | Mr M Milburn   | Approval                                        |             |             |
|     |    |             |      | Project   | Brooklands Villa, Shripney Road<br>Bognor Regis | Scale       | Date        |
|     |    |             |      |   |                                                 | 1:50, 1:100 | 6th June 17 |
|     |    |             |      |   |                                                 | Job No.     | Drawn By    |
|     |    |             |      |   |                                                 | may 05/17   | AJS         |
|     |    |             |      | Drawing Title   | Proposed Elevations & Section                   | Drawing No. | Revision    |
|     |    |             |      |   |                                                 | 3           | D           |
|     |    |             |      | THIS DRAWING IS SUBJECT TO COPYRIGHT AND SHOULD THEREFORE NOT BE REPRODUCED WITHOUT PRIOR CONSENT OF AJS DESIGN SOLUTIONS. |                                                 |             |             |

0

1

2

3

Metres

Existing Foundation to be checked and verified by building control upon inspection.

75mm Screed with wire mesh  
80mm Celotex  
100 mm Concrete  
DPM on Sand Blinding  
min100 Hardcore

1

2

3

4

5

6

7

8

9

10

11

12

13

1

2