




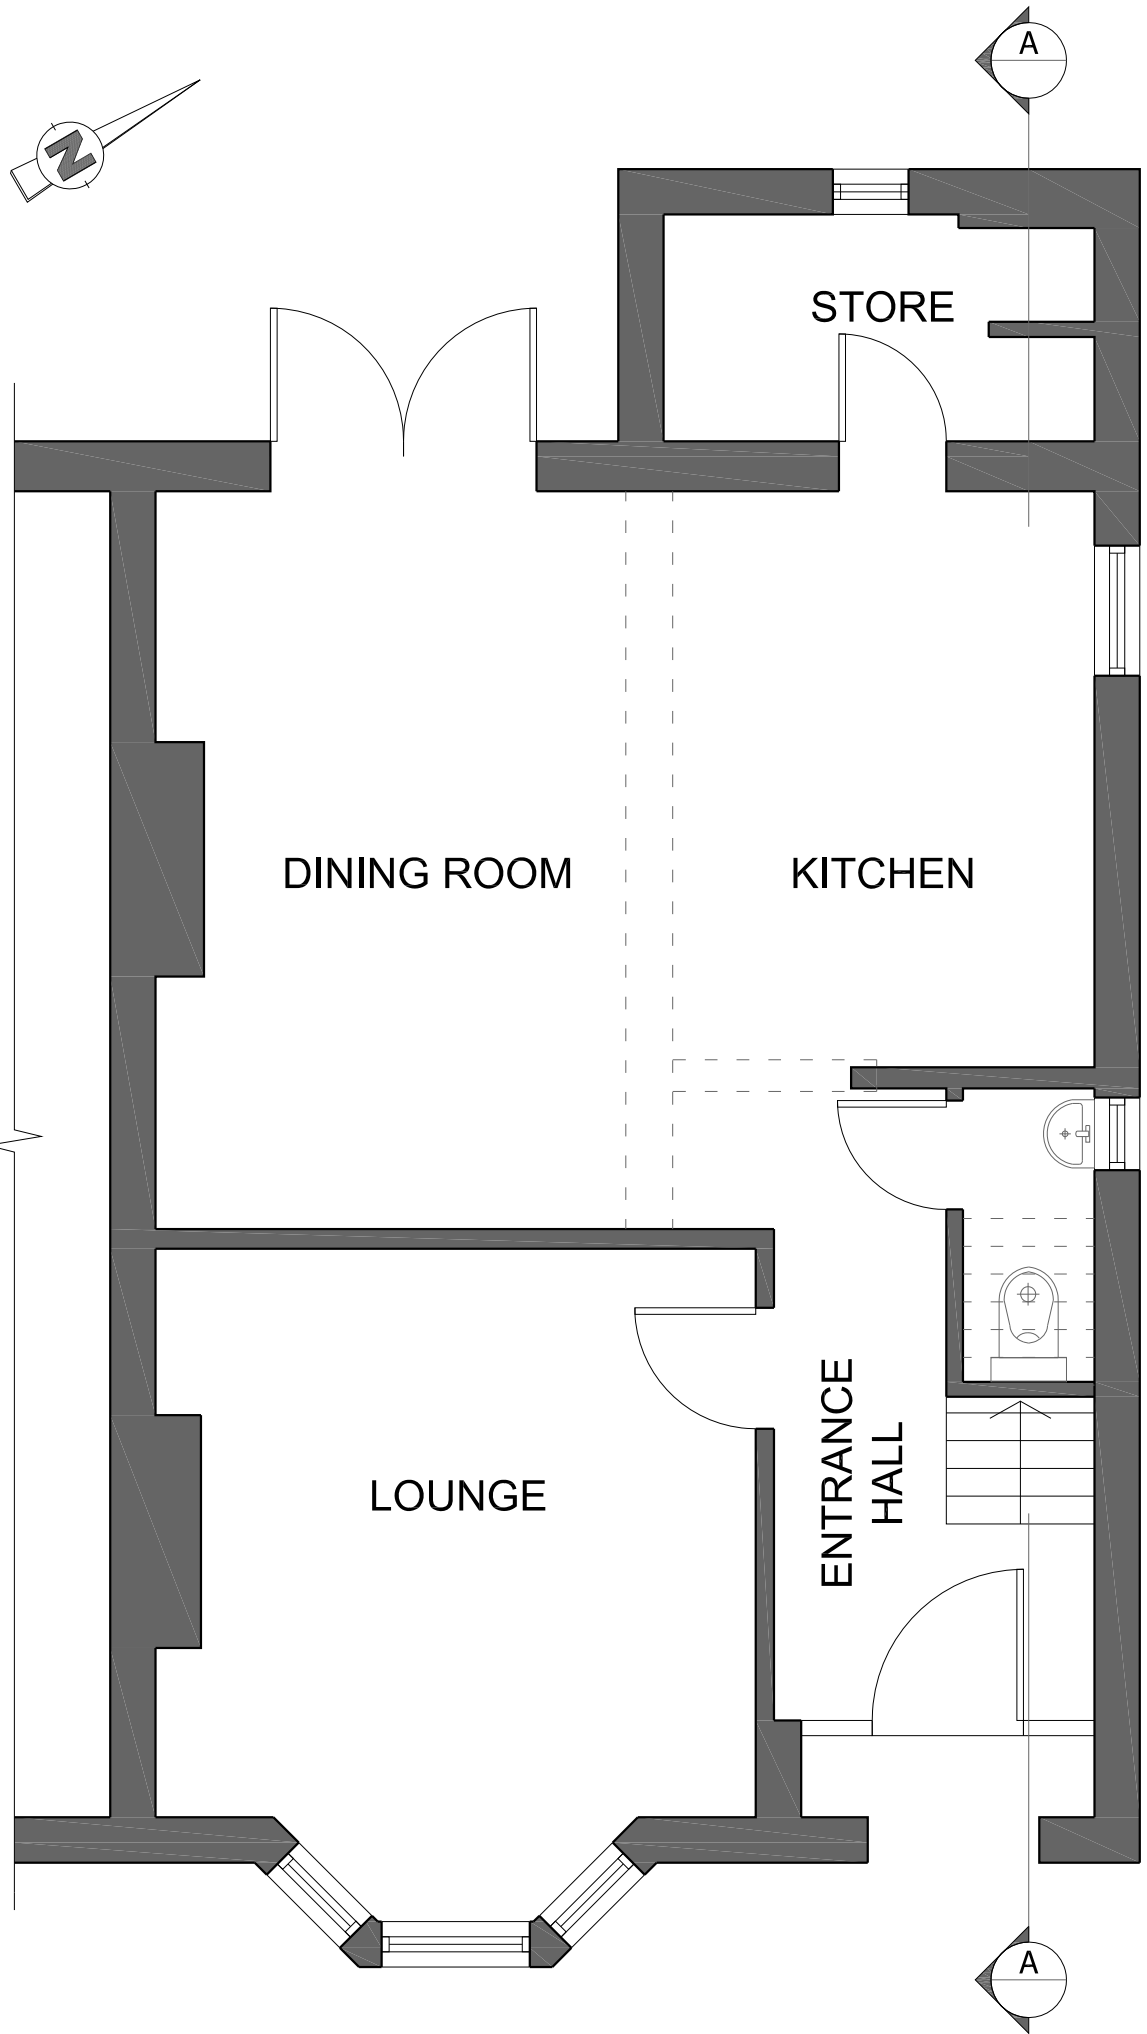


EXISTING GROUND FLOOR PLAN
SC. 1:50

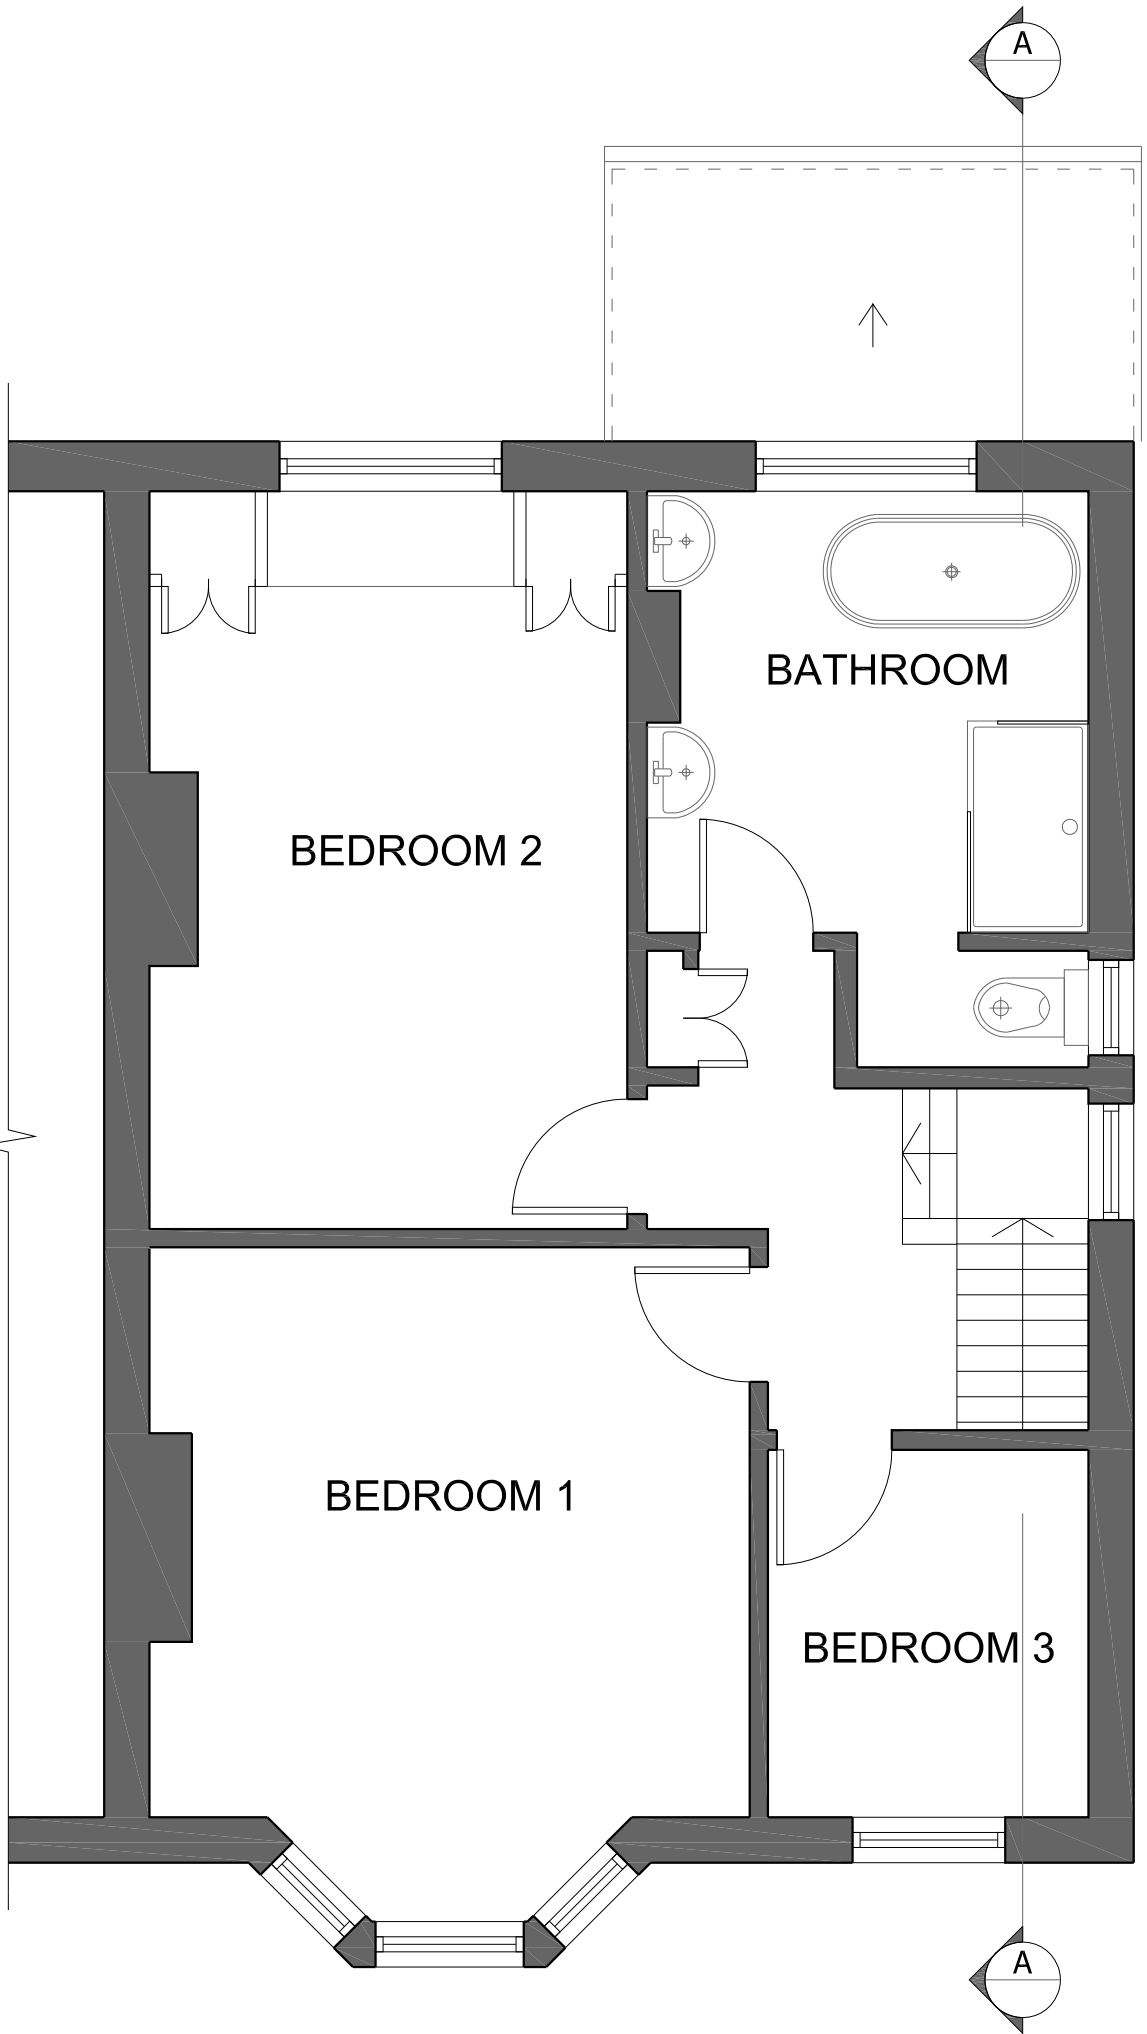

EXISTING FIRST FLOOR PLAN
SC. 1:50

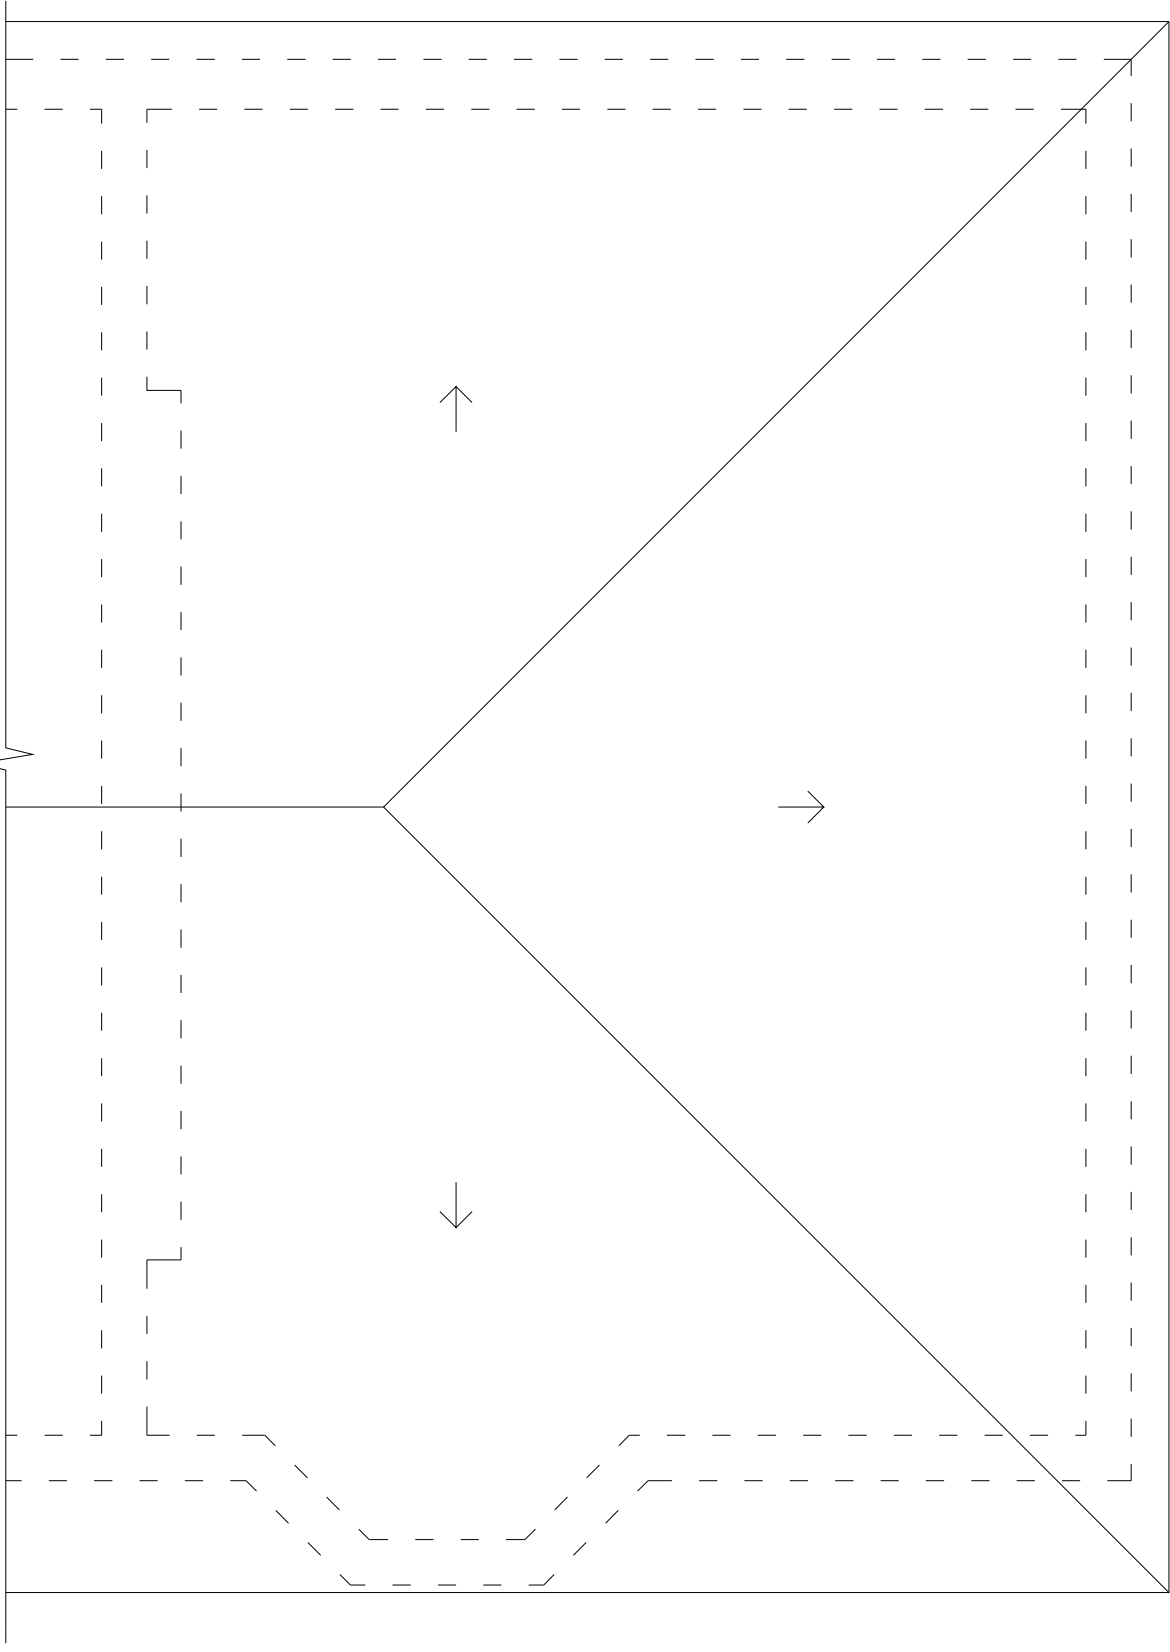


EXISTING ROOF PLAN
SC. 1:50

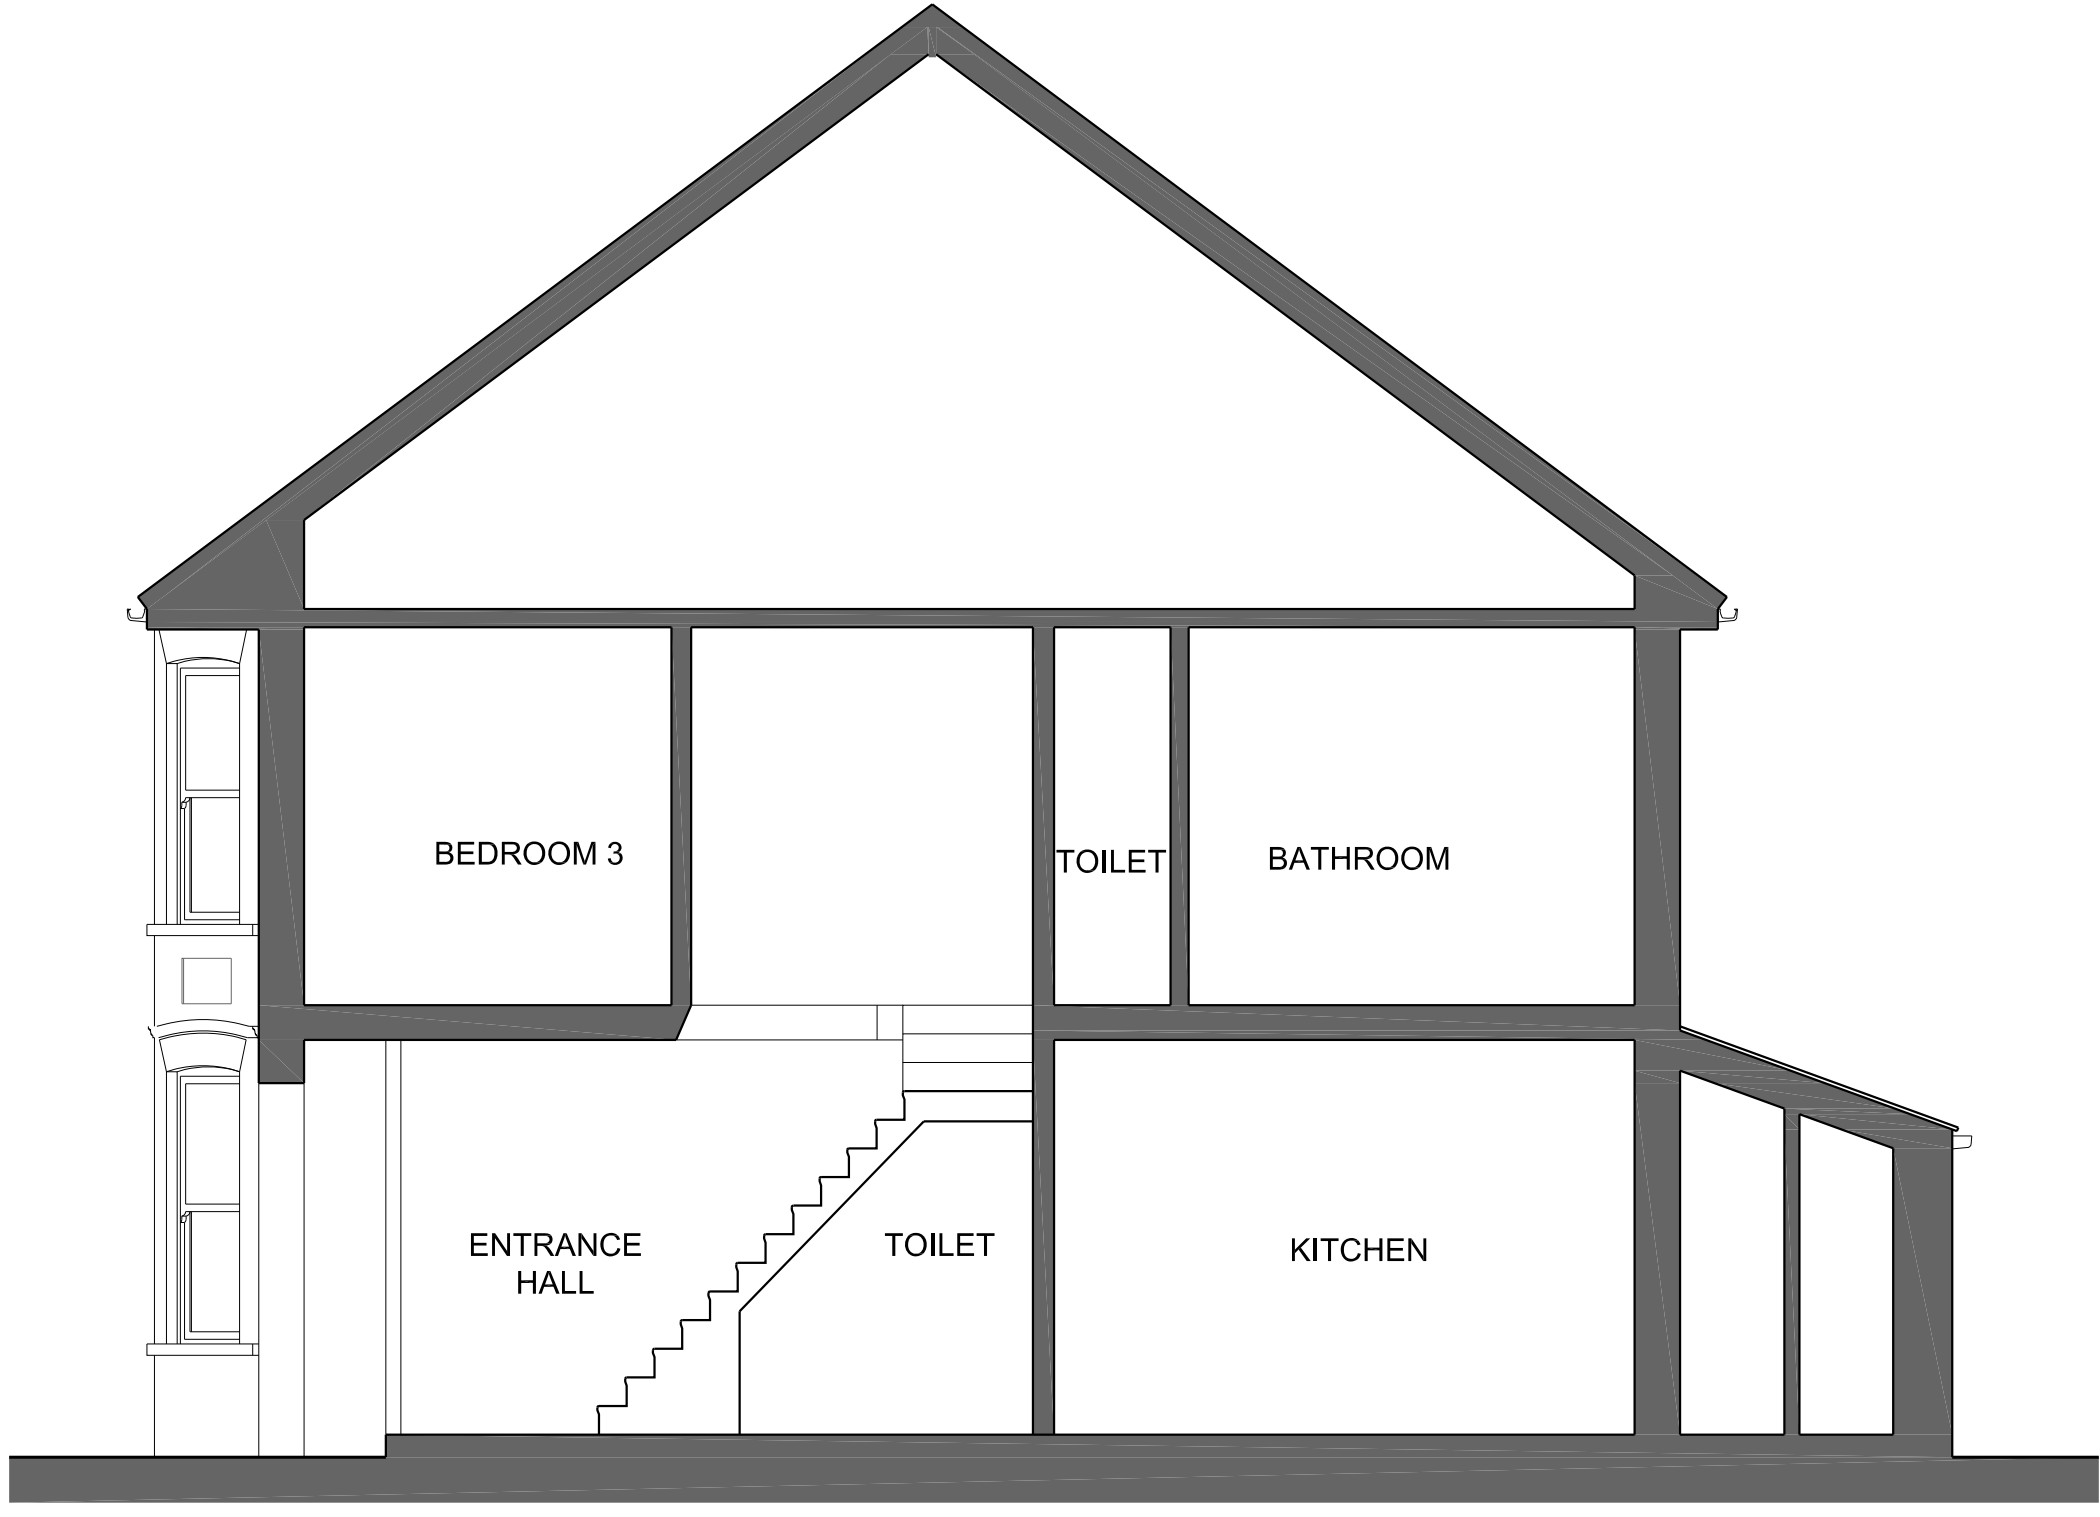

SECTION A
SC. 1:50



EXISTING EAST FACING ELEVATION
SC. 1:50

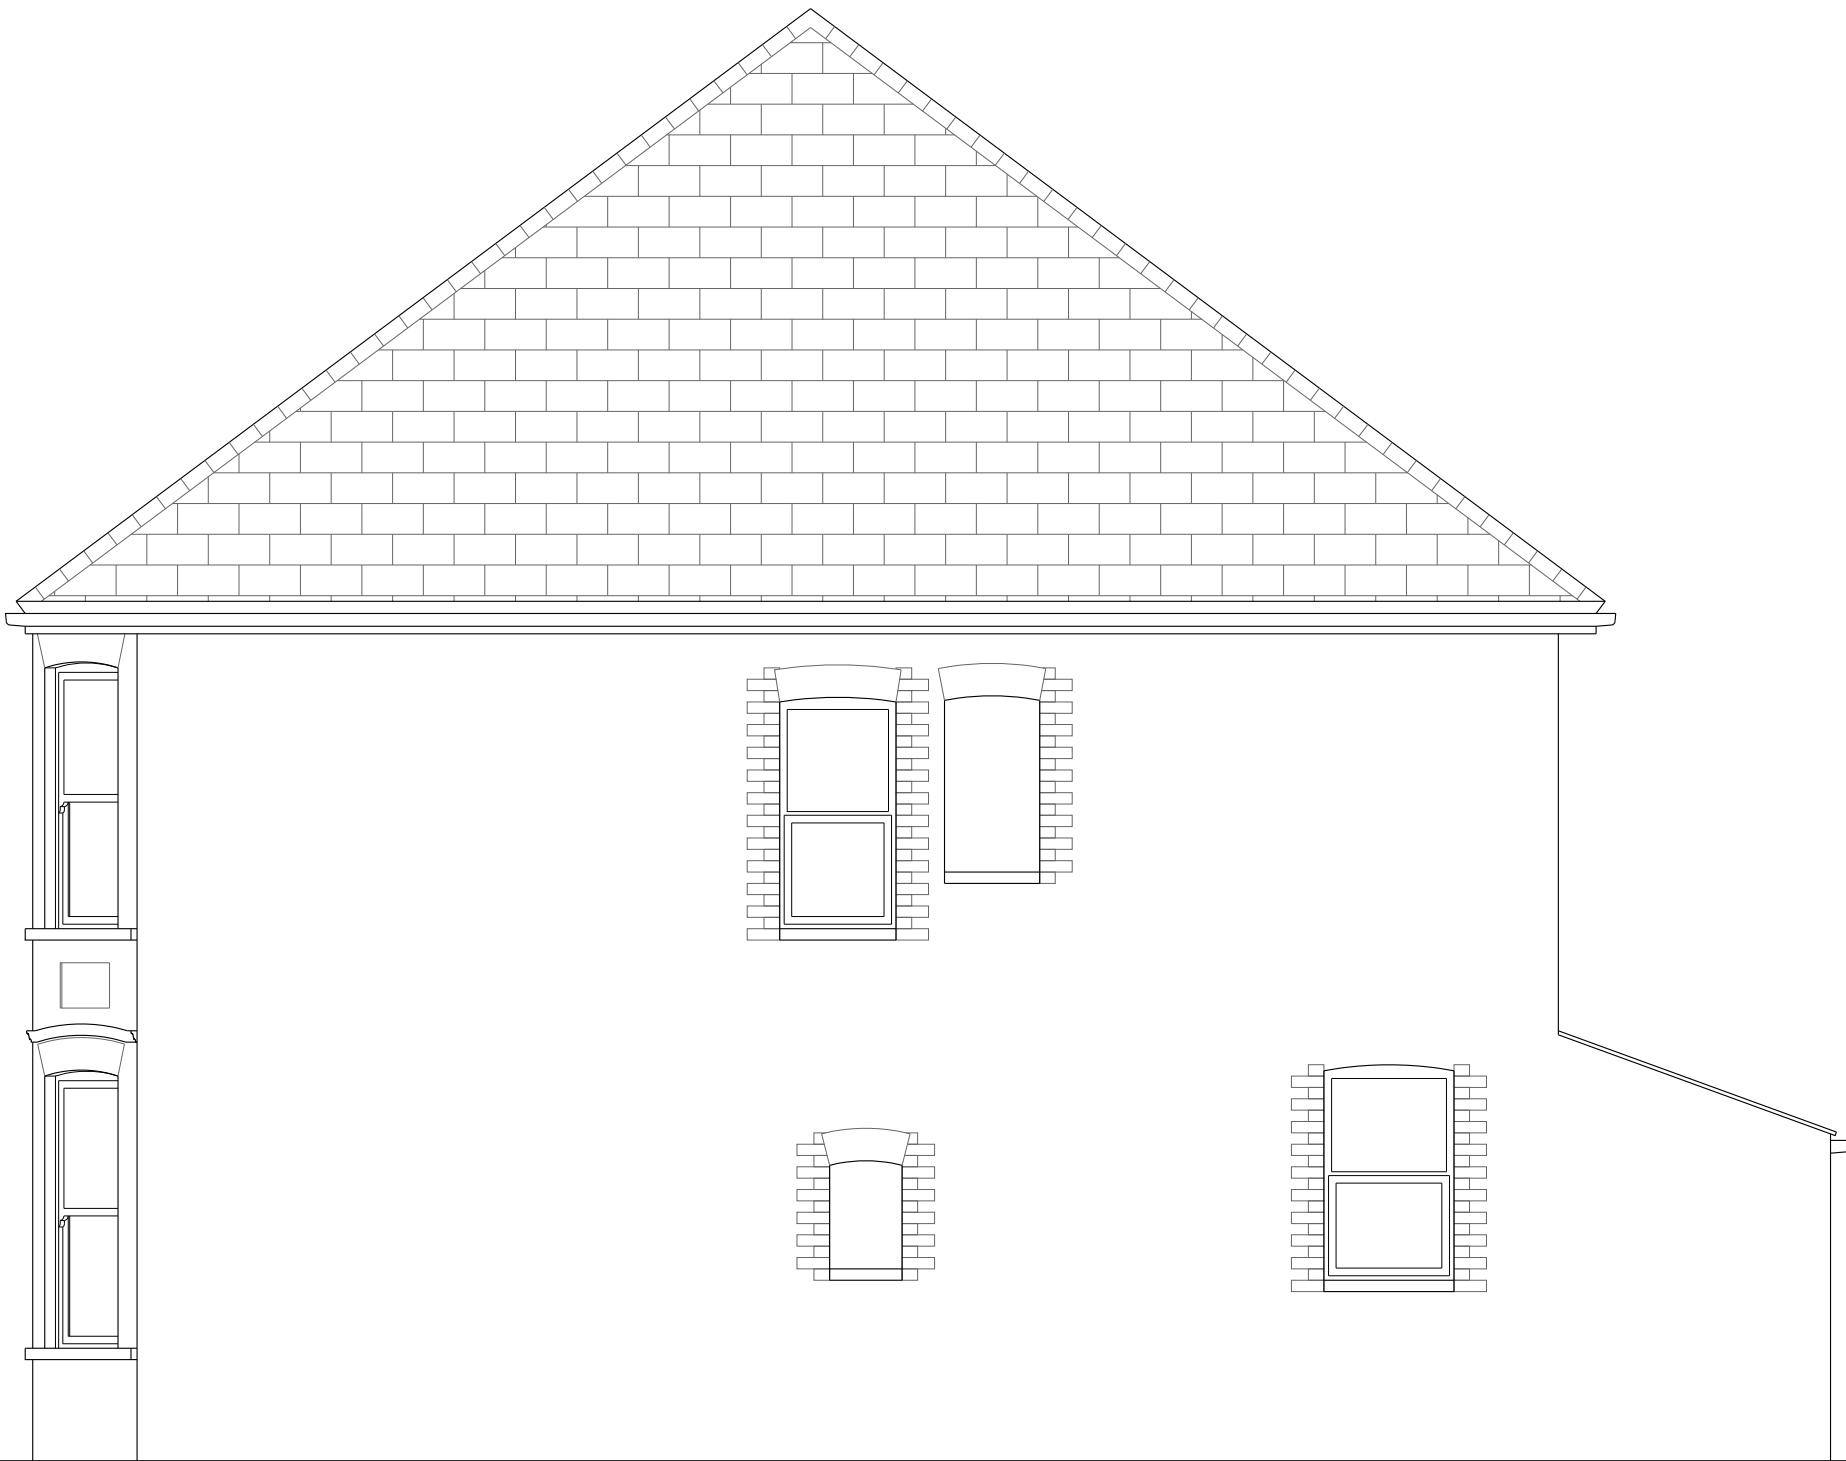

EXISTING NORTH FACING ELEVATION
SC. 1:50



EXISTING WEST FACING ELEVATION
SC. 1:50

Revisions:

1:50
1m 0 1m 2m

jjr designs
Suite 6a
Church House,
94 Felpham Road
Felpham
West Sussex,
PO22 7PG
TEL: 01243 822081

Architectural Services
Planning
Building Regs
On Site Supervision
Landscape Design

e-mail: info@jjrdesigns.com

Client:

A BAXTER

Project:

140 LONDON ROAD
BOGNOR REGIS
PO21 1BD

Drawing Title:

EXISTING PLANS & ELEVATIONS

Issue status:
Outline proposals ☐ Production information ☐ Scheme design ☐
Tender drawing ☐ Detail design ☐ Contract drawing ☐

Scale: 1:50 @A1	Drawn: A. Stegarescu	Checked: R. Stefanski	Date: 03.03.2020
Job No: 1424	Drawing No: PL 03	Revision:	