




Revisions:

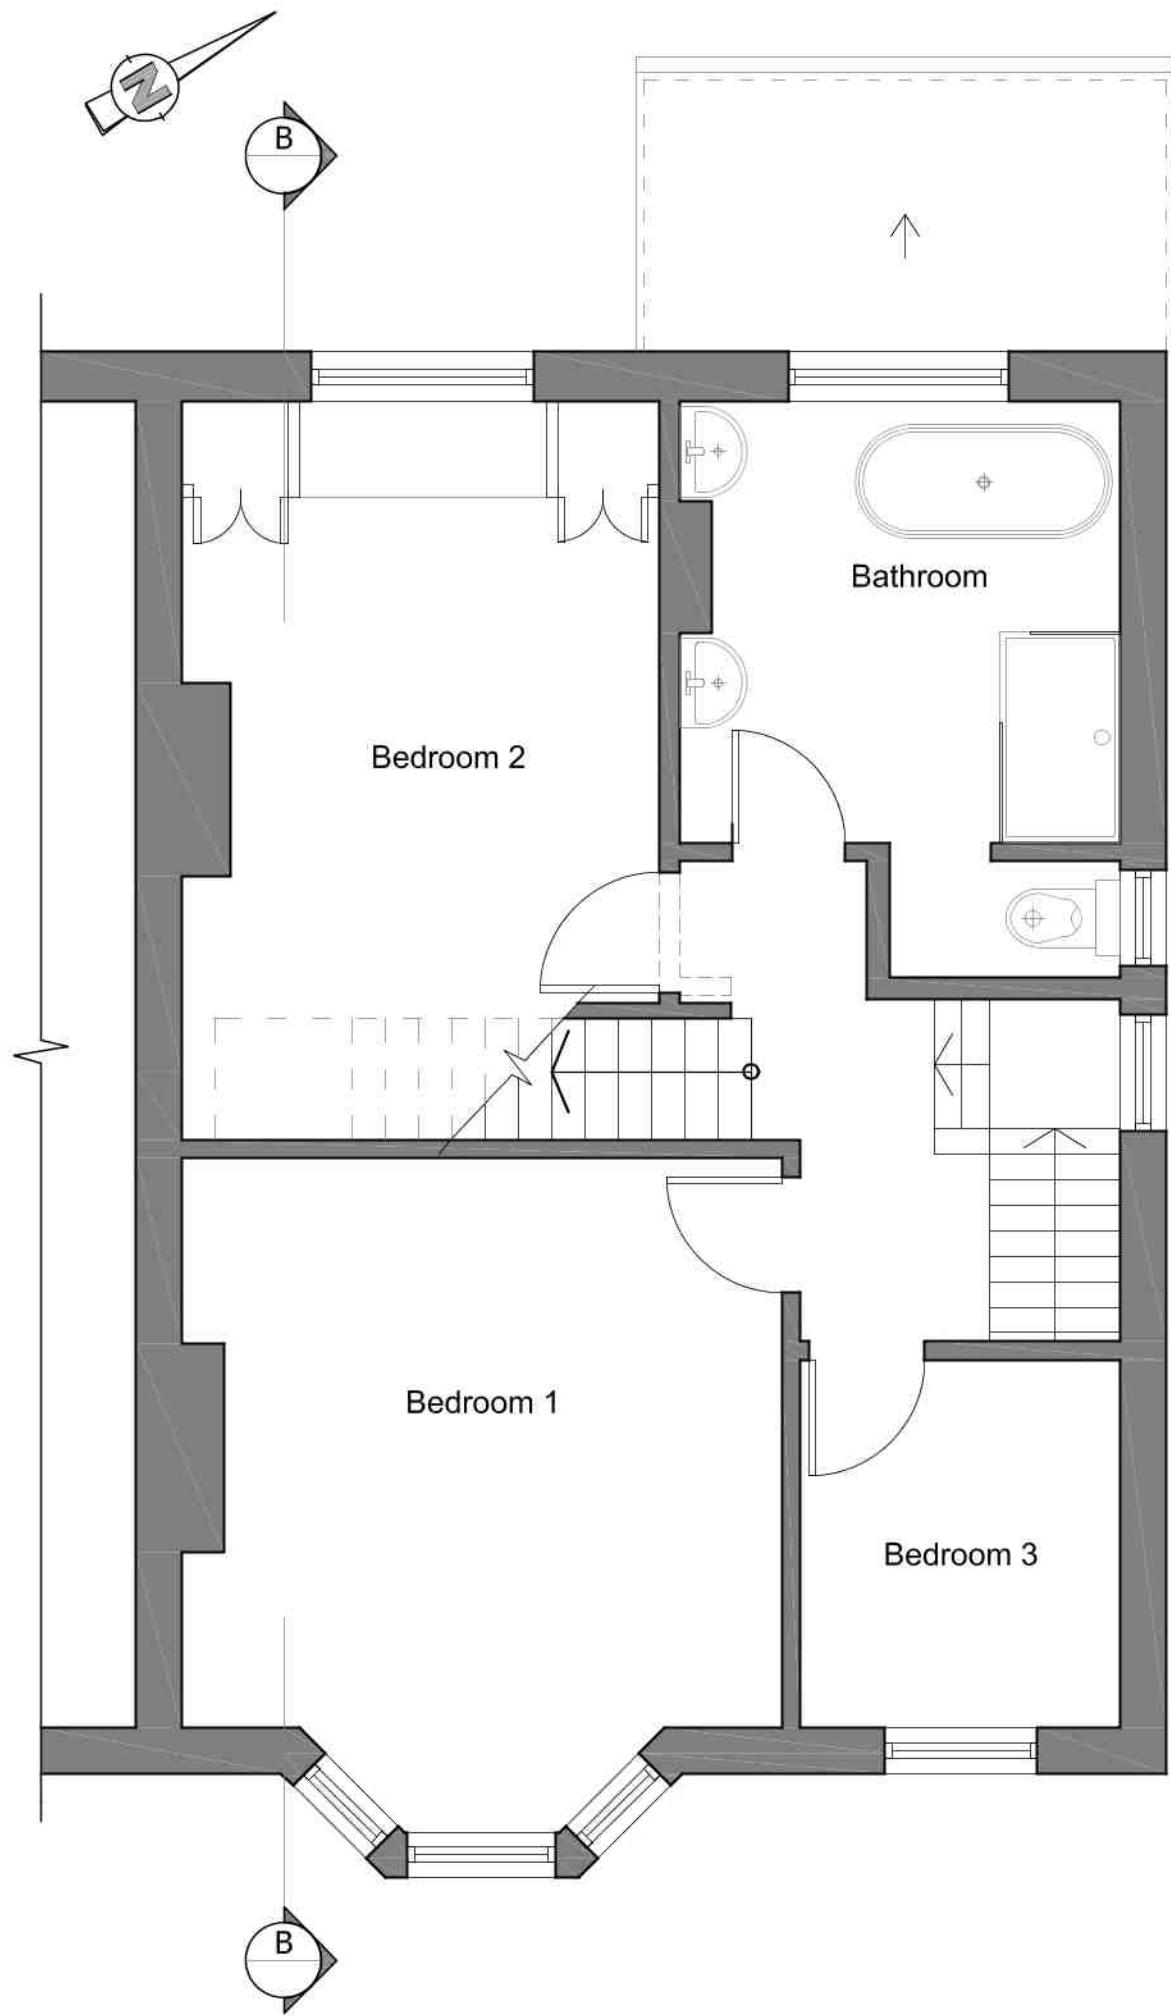


PROPOSED FIRST FLOOR PLAN
SC. 1:50

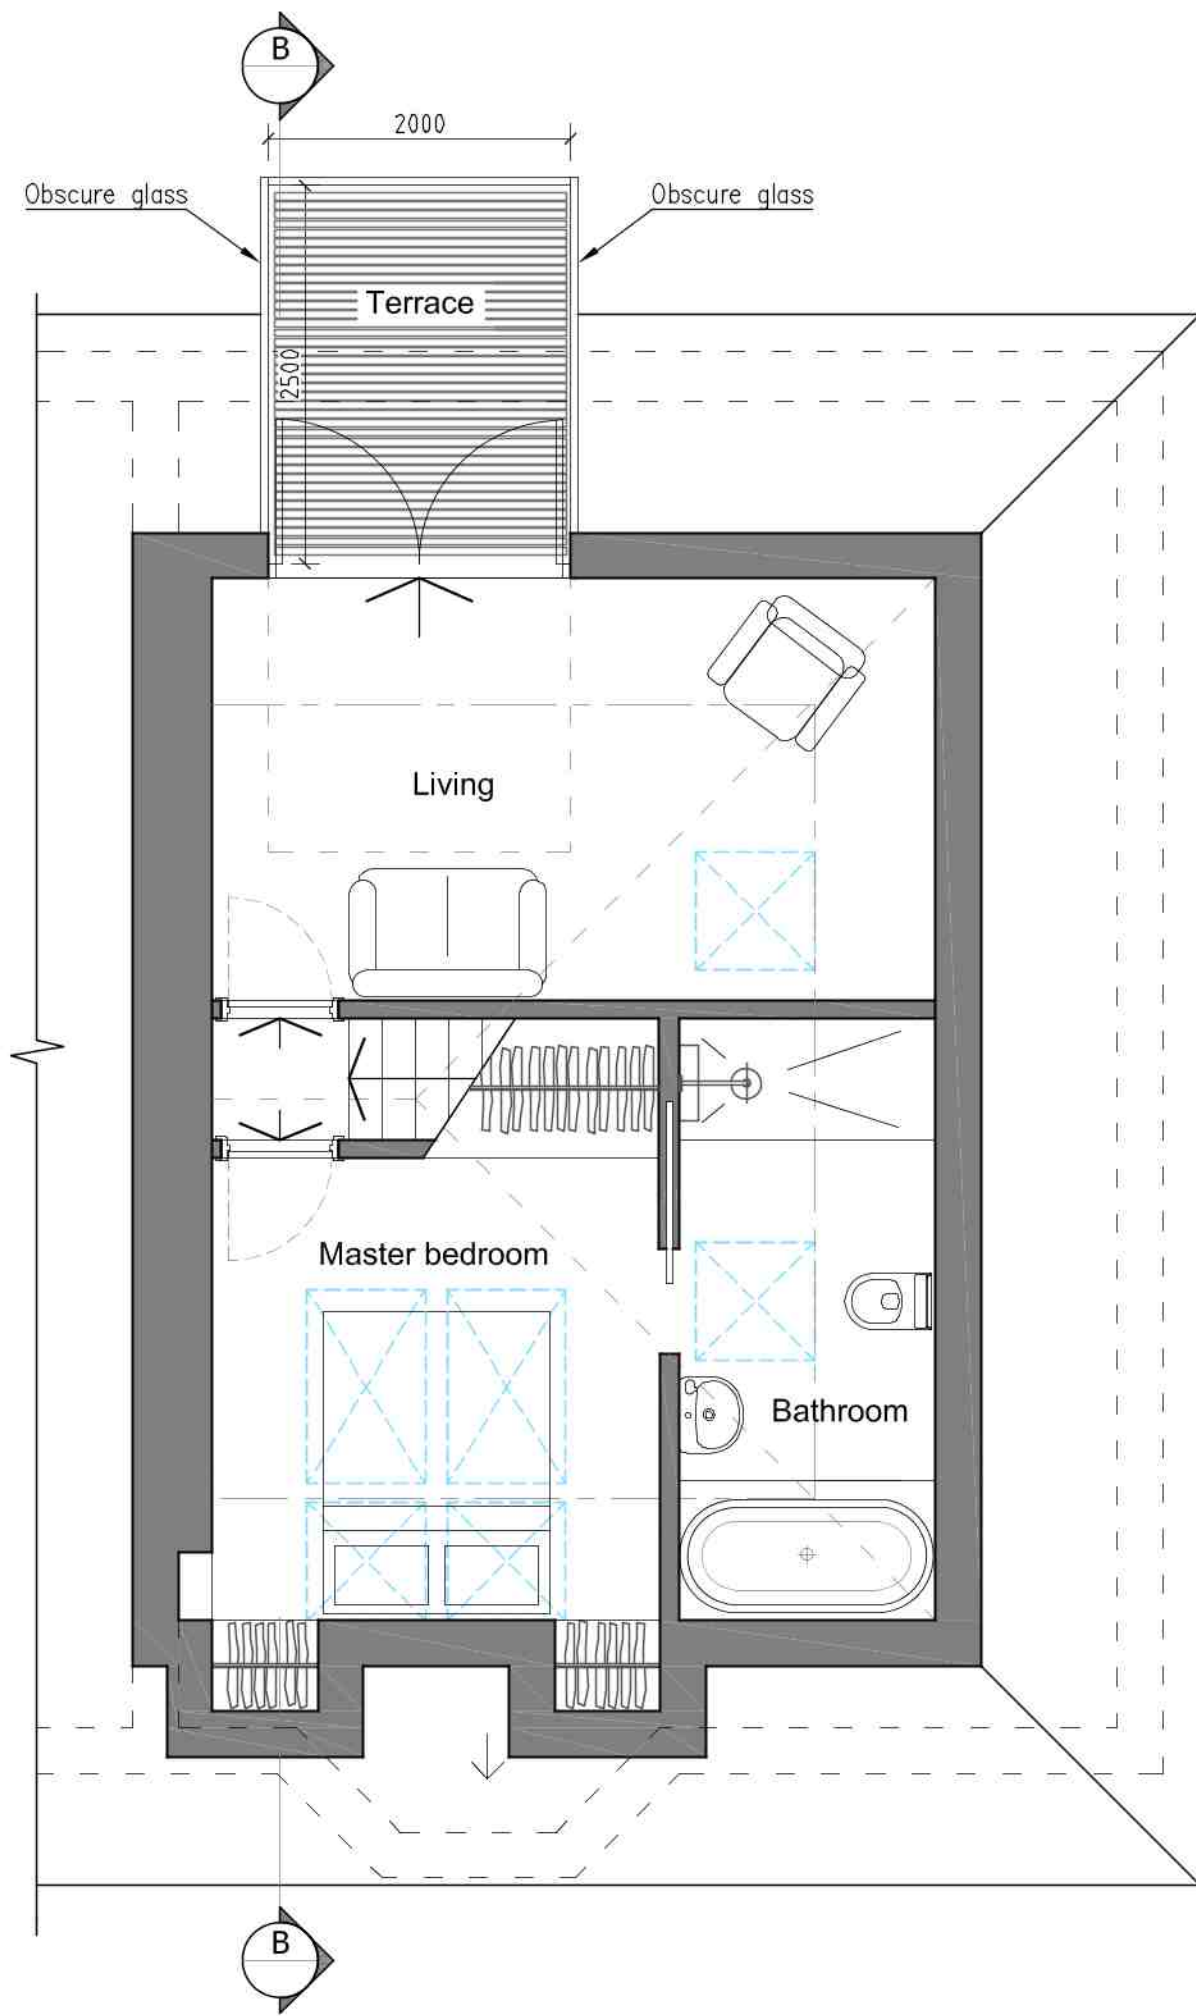

PROPOSED SECOND FLOOR PLAN
SC. 1:50

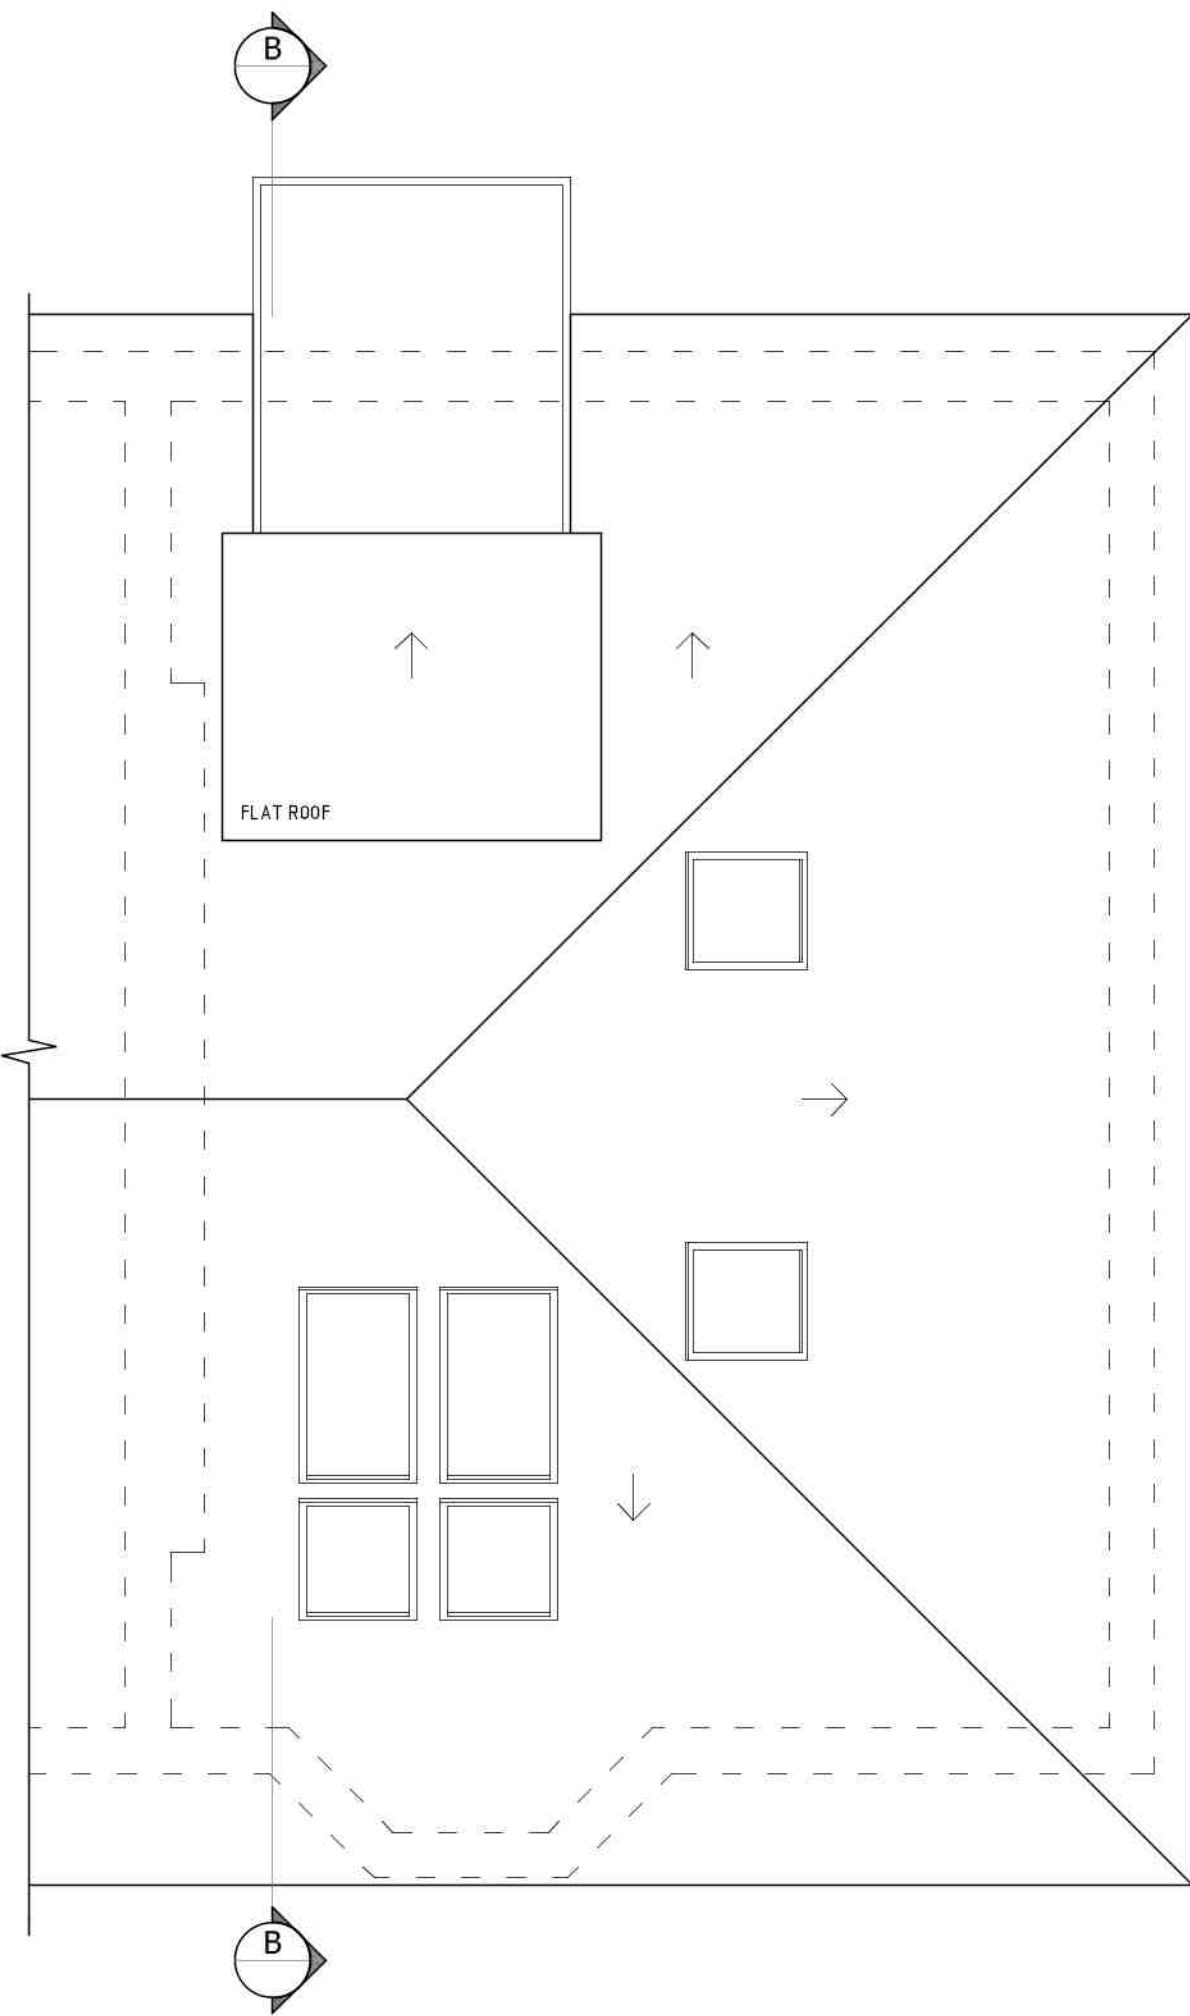


PROPOSED ROOF PLAN
SC. 1:50

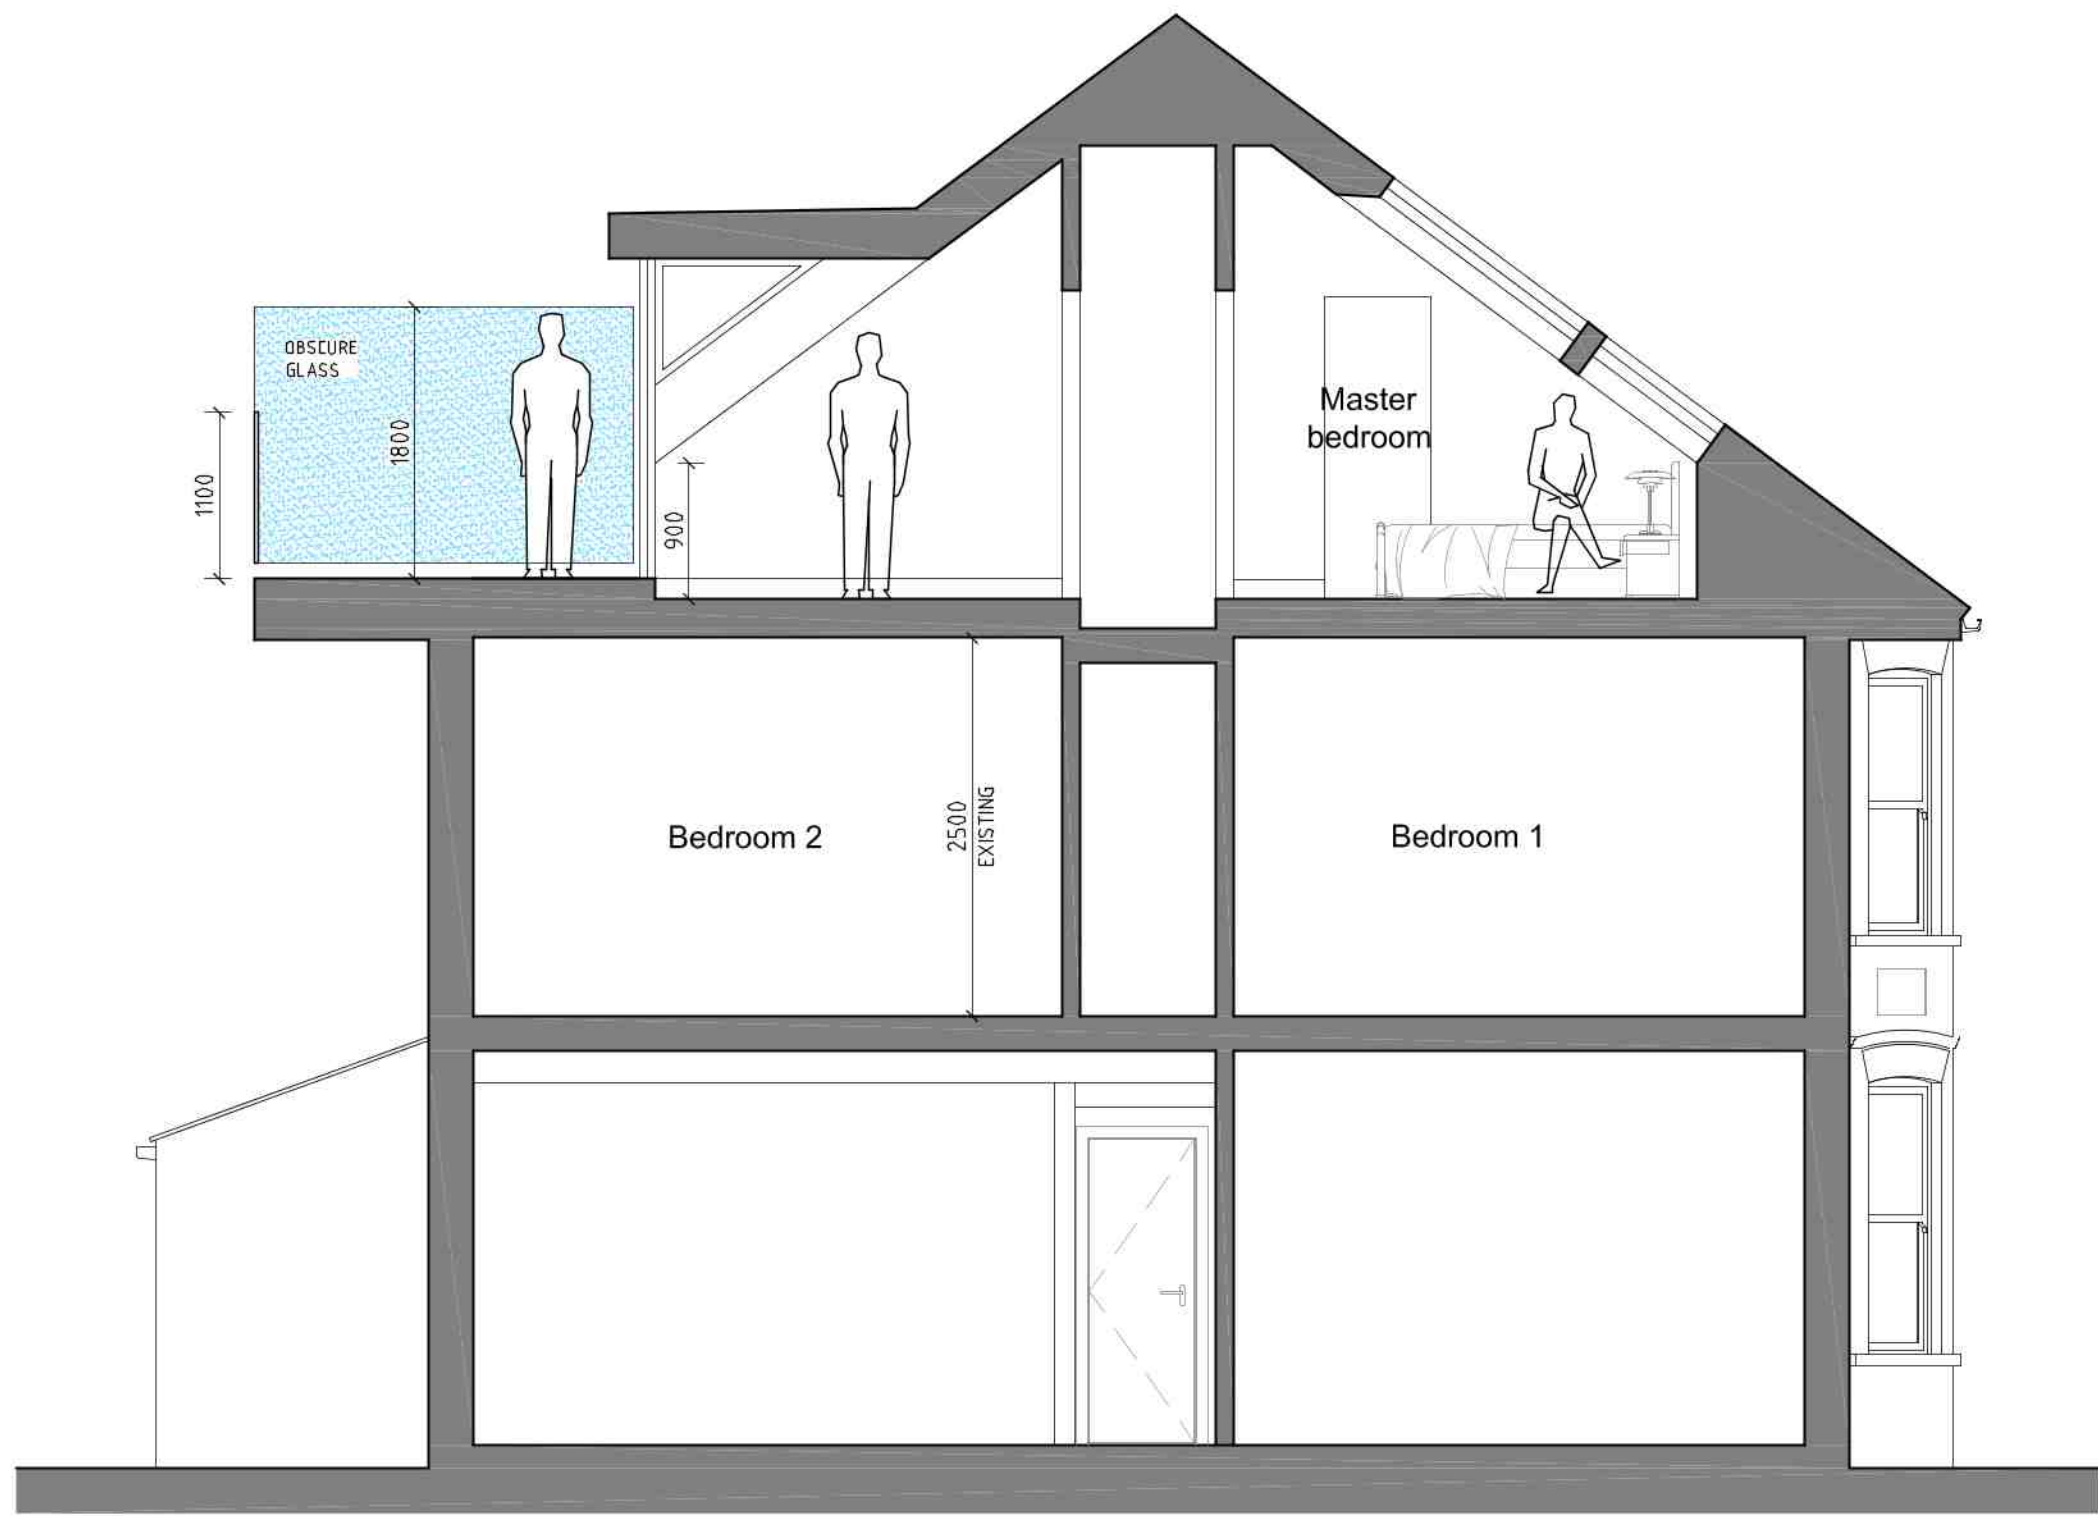

SECTION B
SC. 1:50



PROPOSED EAST FACING ELEVATION
SC. 1:50

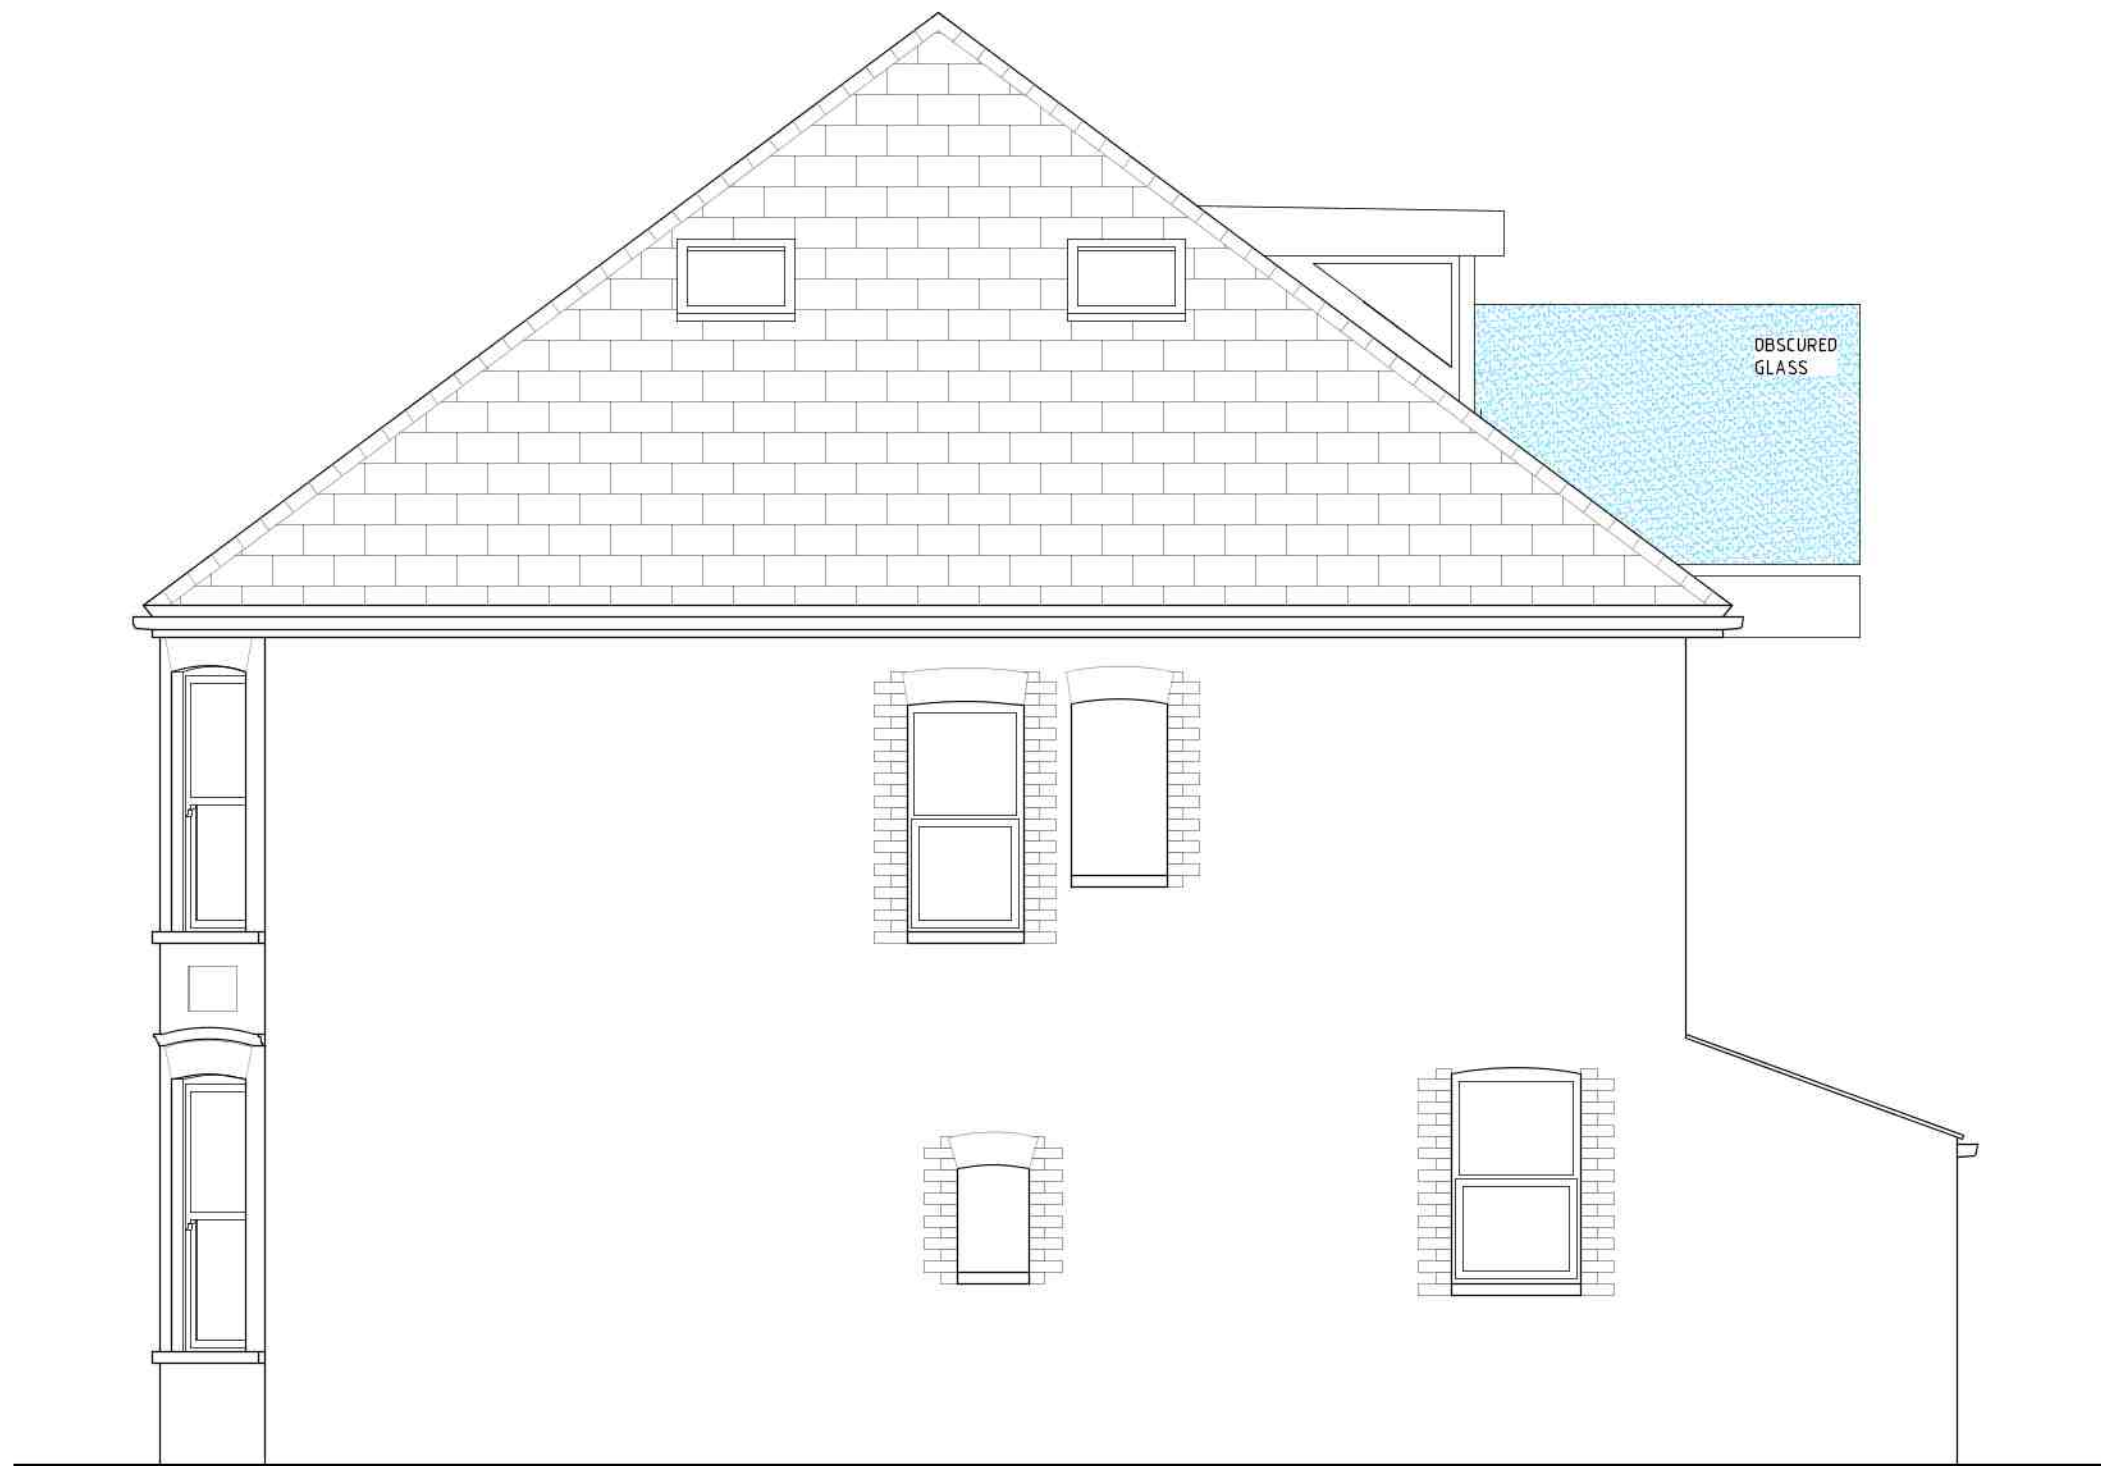

PROPOSED NORTH FACING ELEVATION
SC. 1:50



PROPOSED WEST FACING ELEVATION
SC. 1:50

REV A 27.03.20 ROOF PLAN UPDATED.

1:50
1m 0 1m 2m



Suite 6a
Church House,
94 Felpham Road,
Felpham
West Sussex,
PO22 7PG
TEL: 01243 822081

Architectural
Services
Planning
Building Regs
On Site Supervision
Landscape Design

e-mail: info@jjrdesigns.com

Client:

A BAXTER

Project:

140 LONDON ROAD
BOGNOR REGIS
PO21 1BD

Drawing Title:

PROPOSED PLANS AND ELEVATIONS

Issue status:

Outline proposals ☐ Production information ☐ Scheme design ☐
Tender drawing ☐ Detail design ☐ Contract drawing ☐

Scale: 1:50 @A1	Drawn: A. Stegarescu	Checked: R. Stefanski	Date: 03.03.2020
Job No: 1424	Drawing No: PL 04	Revision: A	