


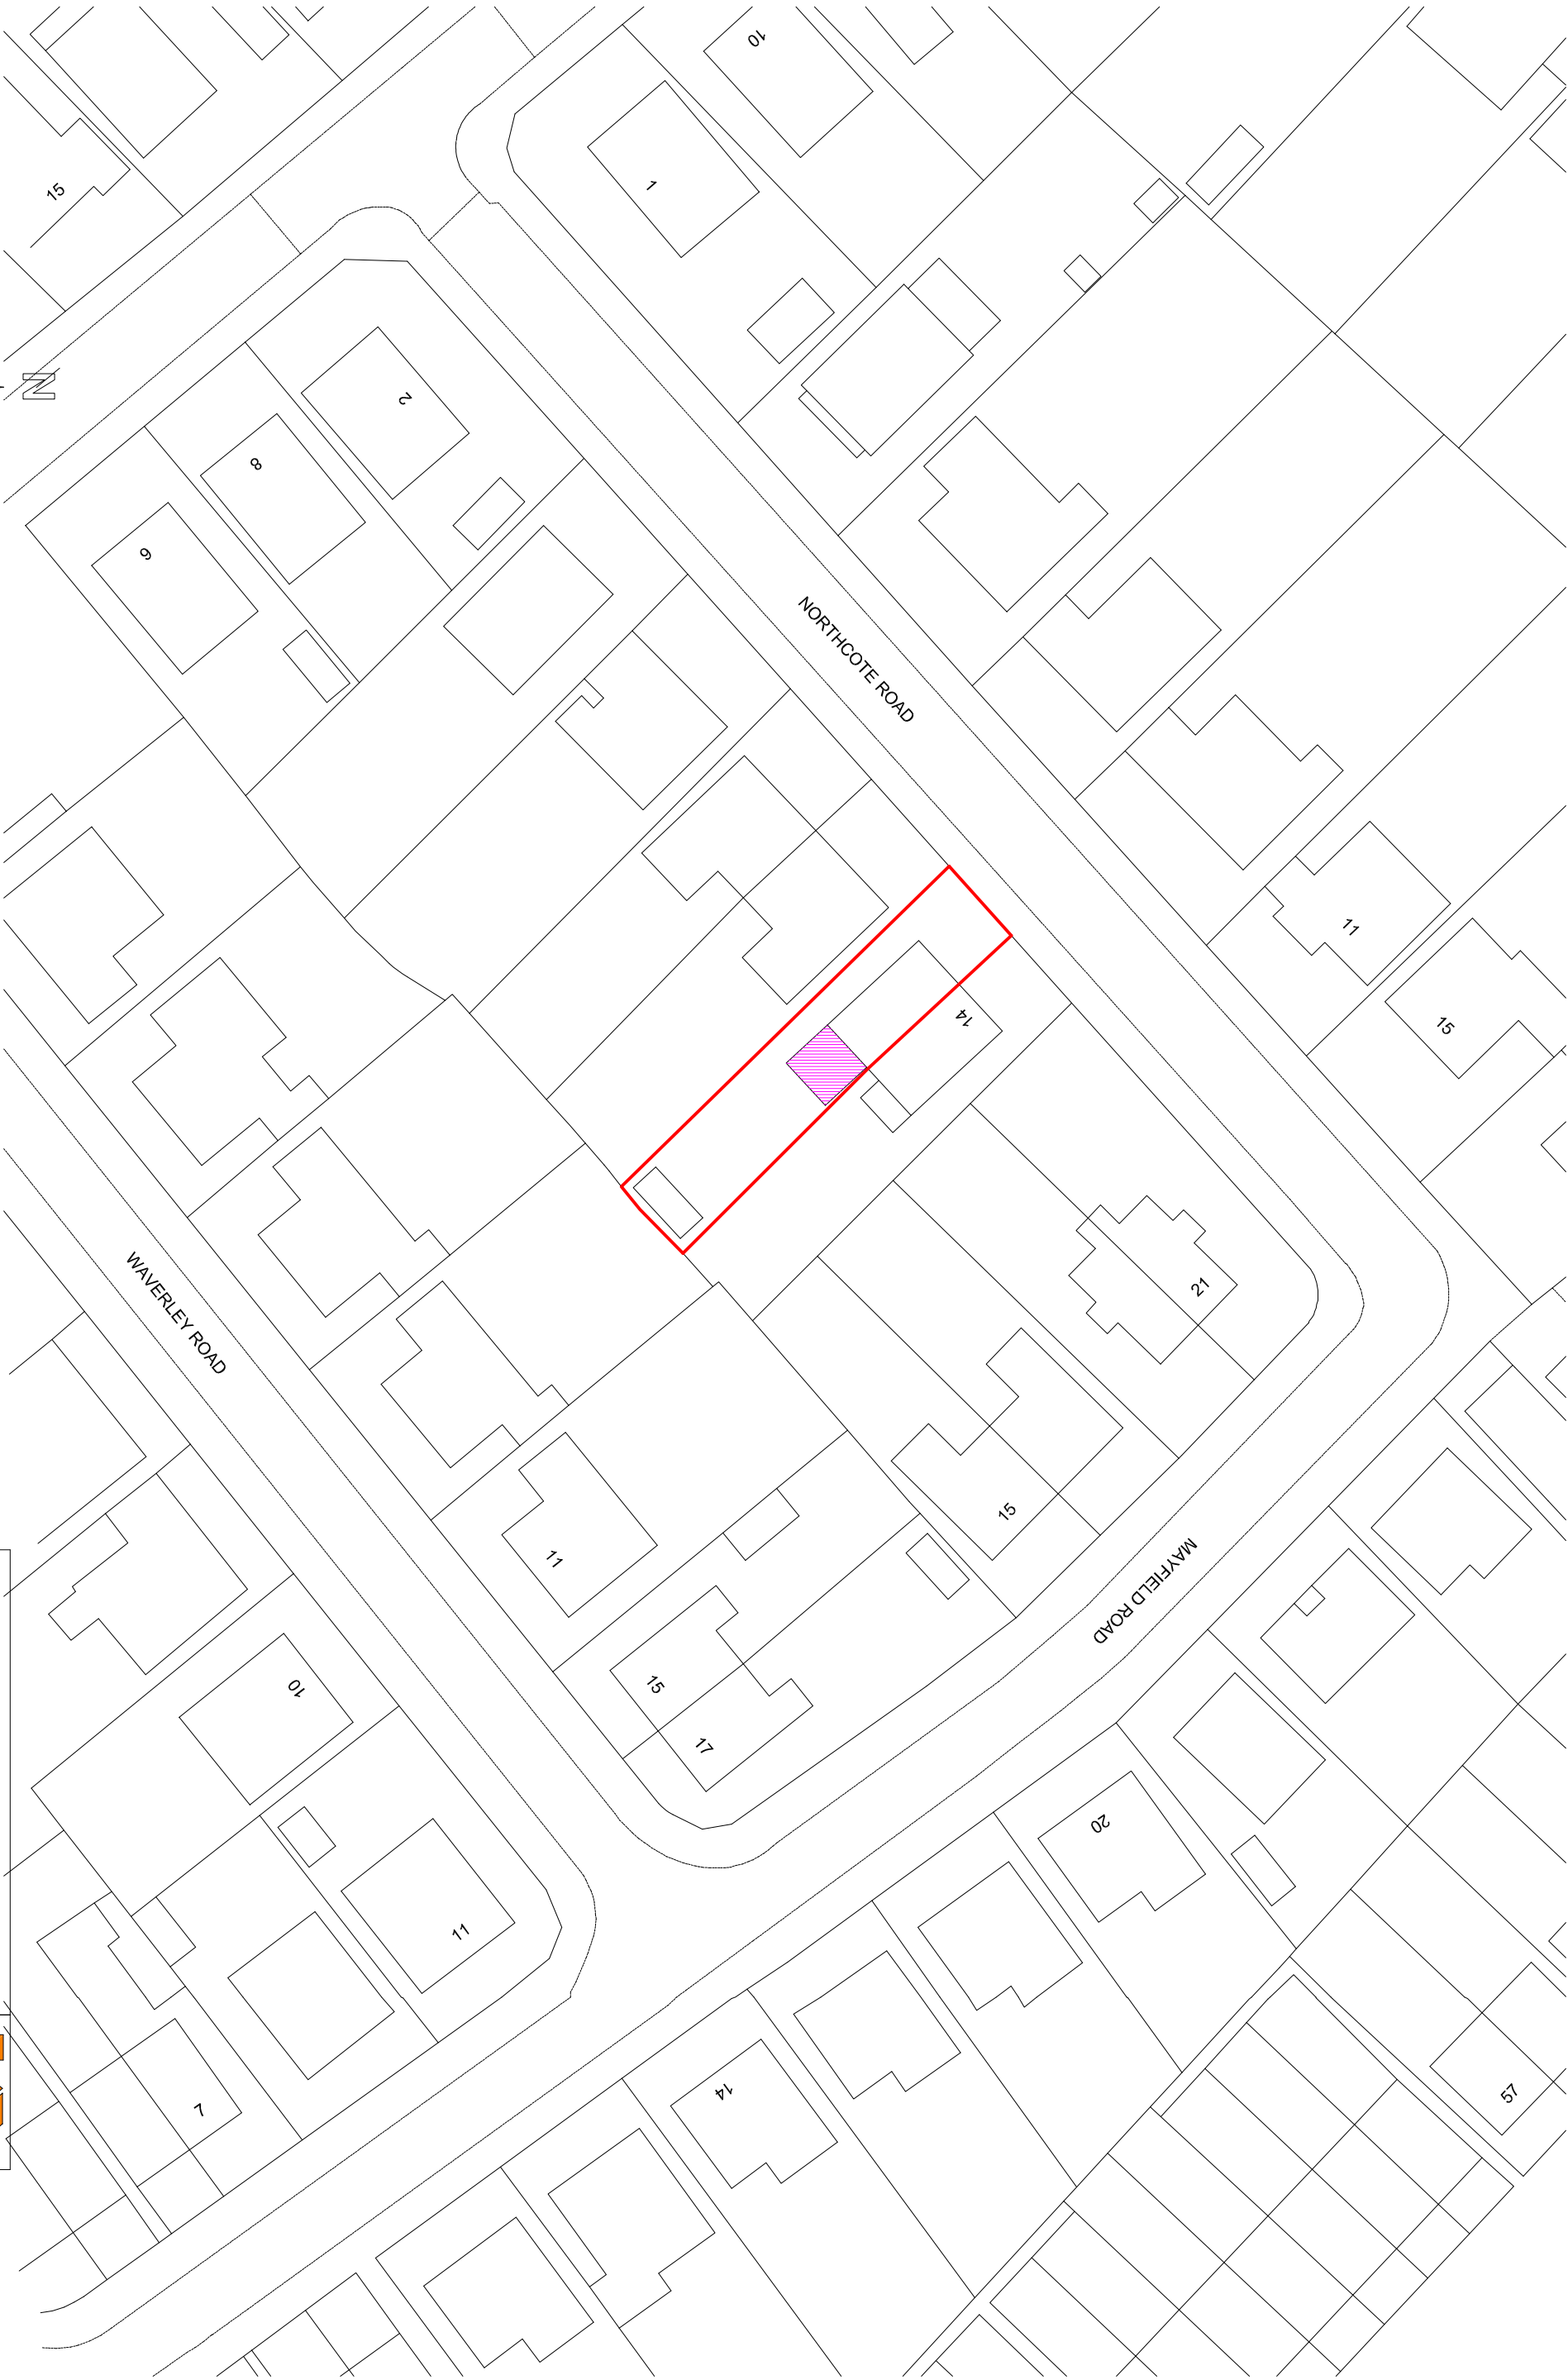

Site Plan (scale 1:500)

SCALE
0 10 20
METRES

SUSSEX BUILDING CONSULTANCY LIMITED
12 NORTHCOTE ROAD, BOGNOR REGIS,
WEST SUSSEX.
SCALE - 1/500 REV - DATE - 19/02/2020



LABC
partner
3 NORTHCOTE ROAD
BOGNOR REGIS
PO21 5LZ
TEL/FAX - (01243) 861379