




EXISTING FRONT ELEV. S/E

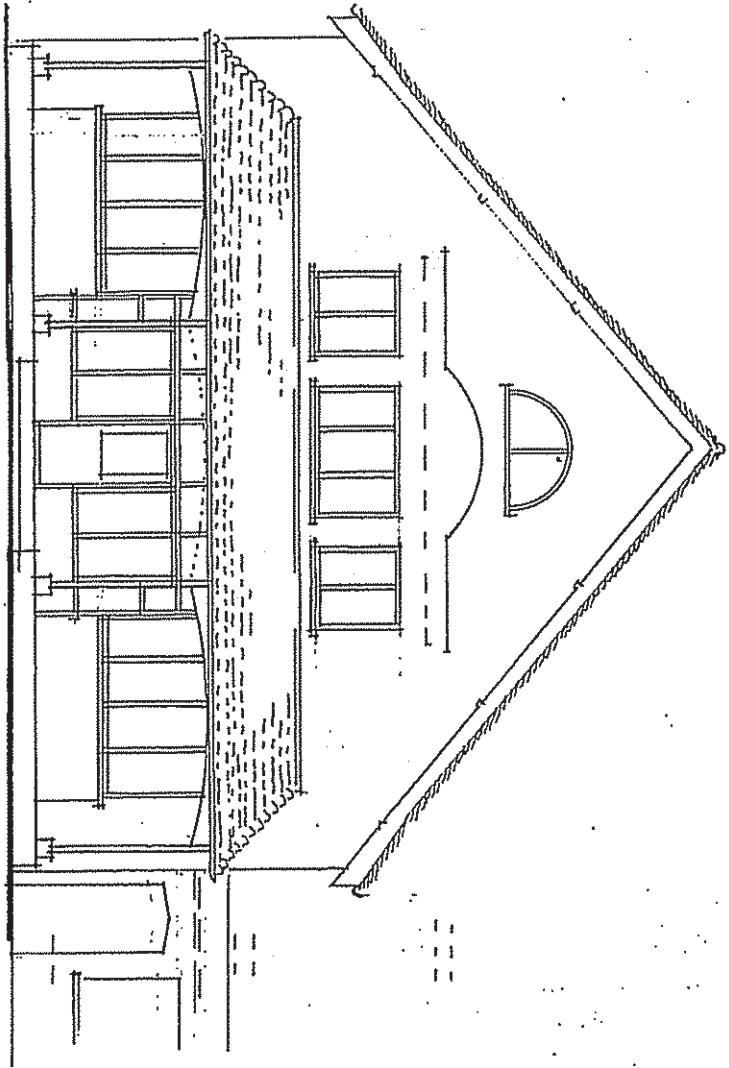


EXISTING REAR ELEV. N/W

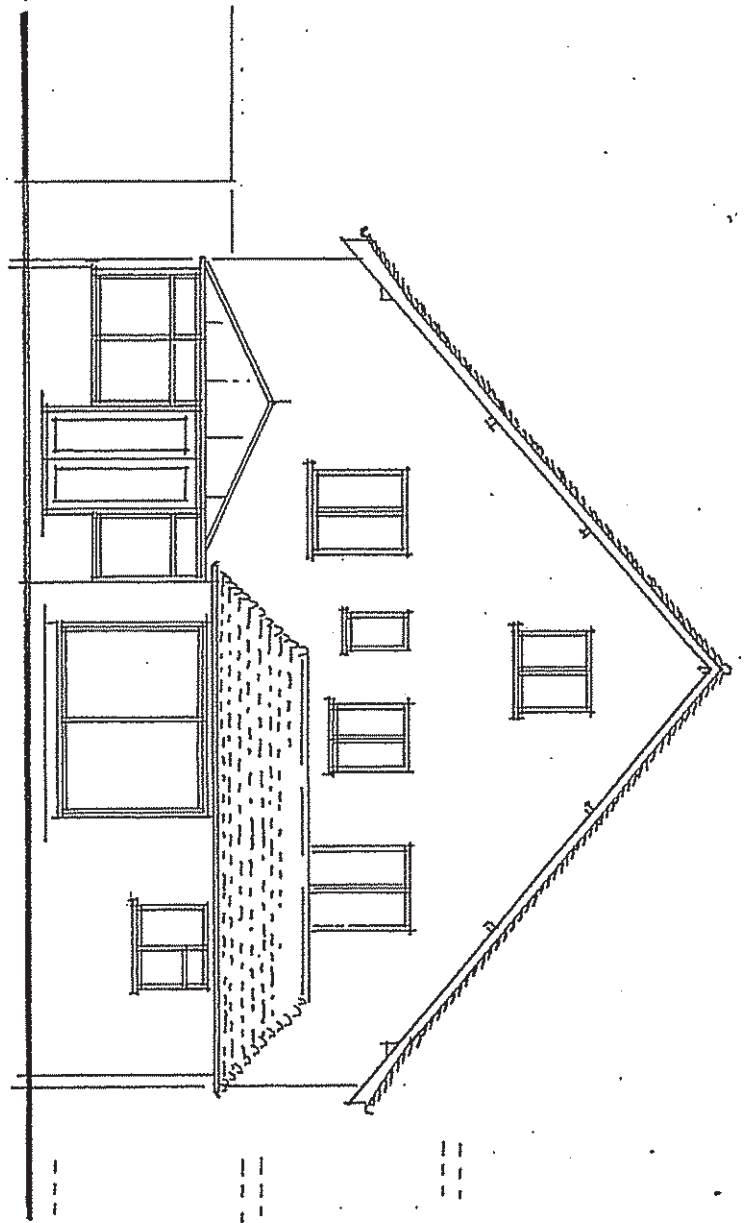

EXISTING SIDE ELEV. S/W

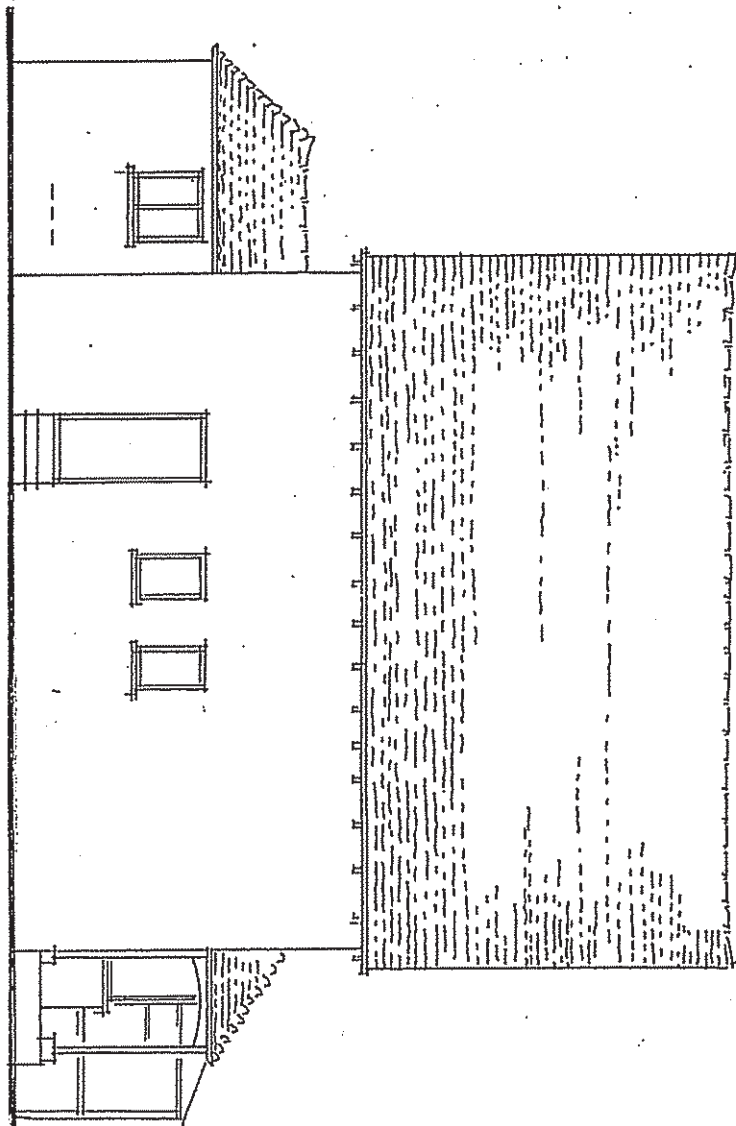

EXISTING SIDE ELEV. N/E

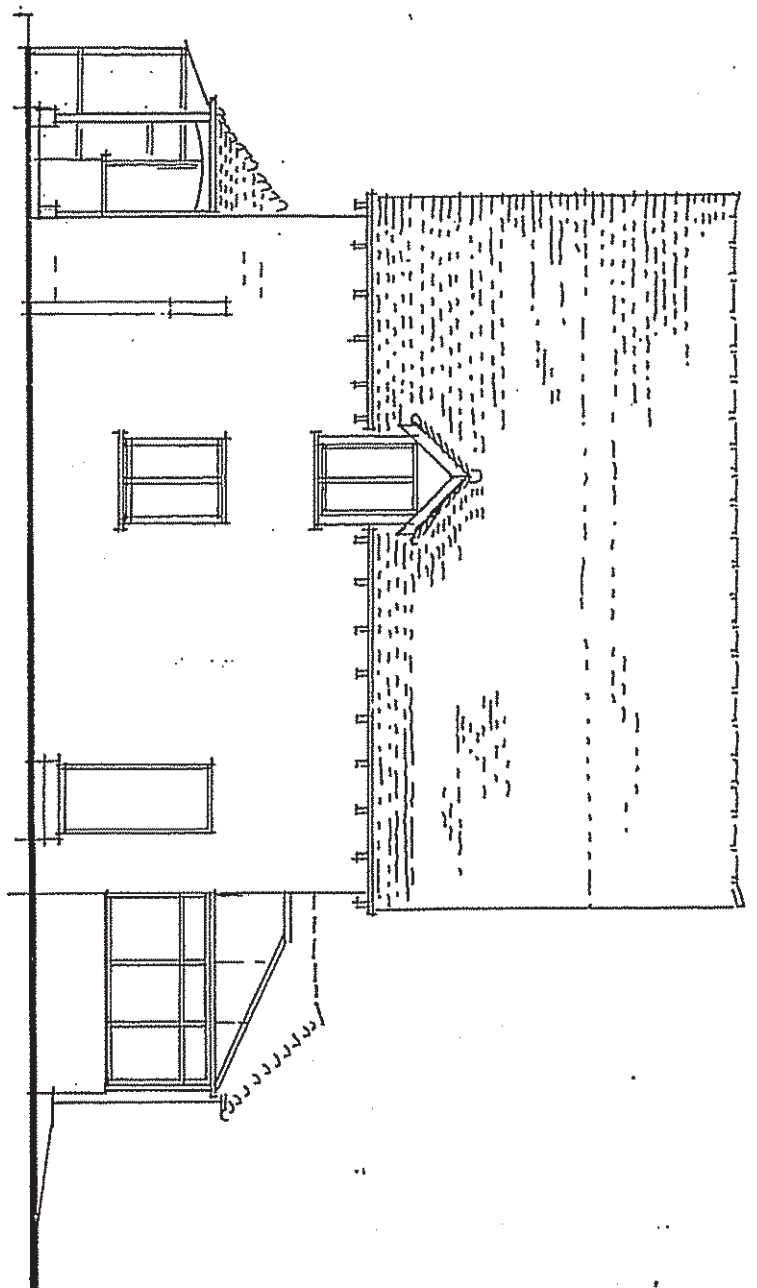

B	3.13	updated.
A	2.13	updated.
REV	DATE	DETAILS

COPYRIGHT IN THIS DRAWING BELONGS TO AND IS VESTED IN [redacted] AND MAY NOT BE REPRODUCED OR DISTRIBUTED IN ANY WAY OR FOR ANY PURPOSE WITHOUT THEIR WRITTEN CONSENT. ANY PERSON, FIRM OR COMPANY UNLAWFULLY REPRODUCING OR DISTRIBUTING THIS DRAWING OR IN ANY WAY INFRINGING THE COPYRIGHT THEREIN WILL BE PROSECUTED.

L'ARCHE - BOGNOR REGIS

51 ALDWICK ROAD

BOGNOR REGIS PO21 2NJ

DRAWING:

EXISTING ELEVATIONS

SCALE:

1:100 @ A3

DATE:

Aug. 2012

PROJECT:

JERICHO

JOB NO.

13.734

DRG. NO: B

03.

188 HAWTHORN ROAD
BOGNOR REGIS PO21 2UX

PROPOSED FRONT ELEV. S/E

proposed G.L.
existing G.L.

PROPOSED SIDE ELEV. S/W

PROPOSED REAR ELEV. N/W

outline of
existing porch

PROPOSED SIDE ELEV. N/E

rebuild ext.
terrace

COPYRIGHT IN THIS DRAWING BELONGS TO AND IS VESTED IN... AND MAY NOT BE REPRODUCED OR DISTRIBUTED IN ANY WAY OR FOR ANY PURPOSE WITHOUT THEIR WRITTEN CONSENT. ANY PERSON, FIRM OR COMPANY UNLAWFULLY REPRODUCING OR DISTRIBUTING THIS DRAWING OR IN ANY WAY INFRINGING THE COPYRIGHT THEREIN WILL BE PROSECUTED.

C	3-2013	
B	3-2013	
A	2-2013	
REV	DATE	DETAILS

updated.
updated.
updated.

L'ARCHE - BOGNOR REGIS

51 ALDWICK ROAD

BOGNOR REGIS PO21 2NJ

DRAWING:

PROPOSED

PROJECT:

JERICO

188 HAWTHORN ROAD
BOGNOR REGIS PO21 2UX

SCALE:

1:100 @ A3

DATE:

Aug. 2012


JOB NO.

13.734

DRG. NO:

04. C

F. FLOOR PLAN

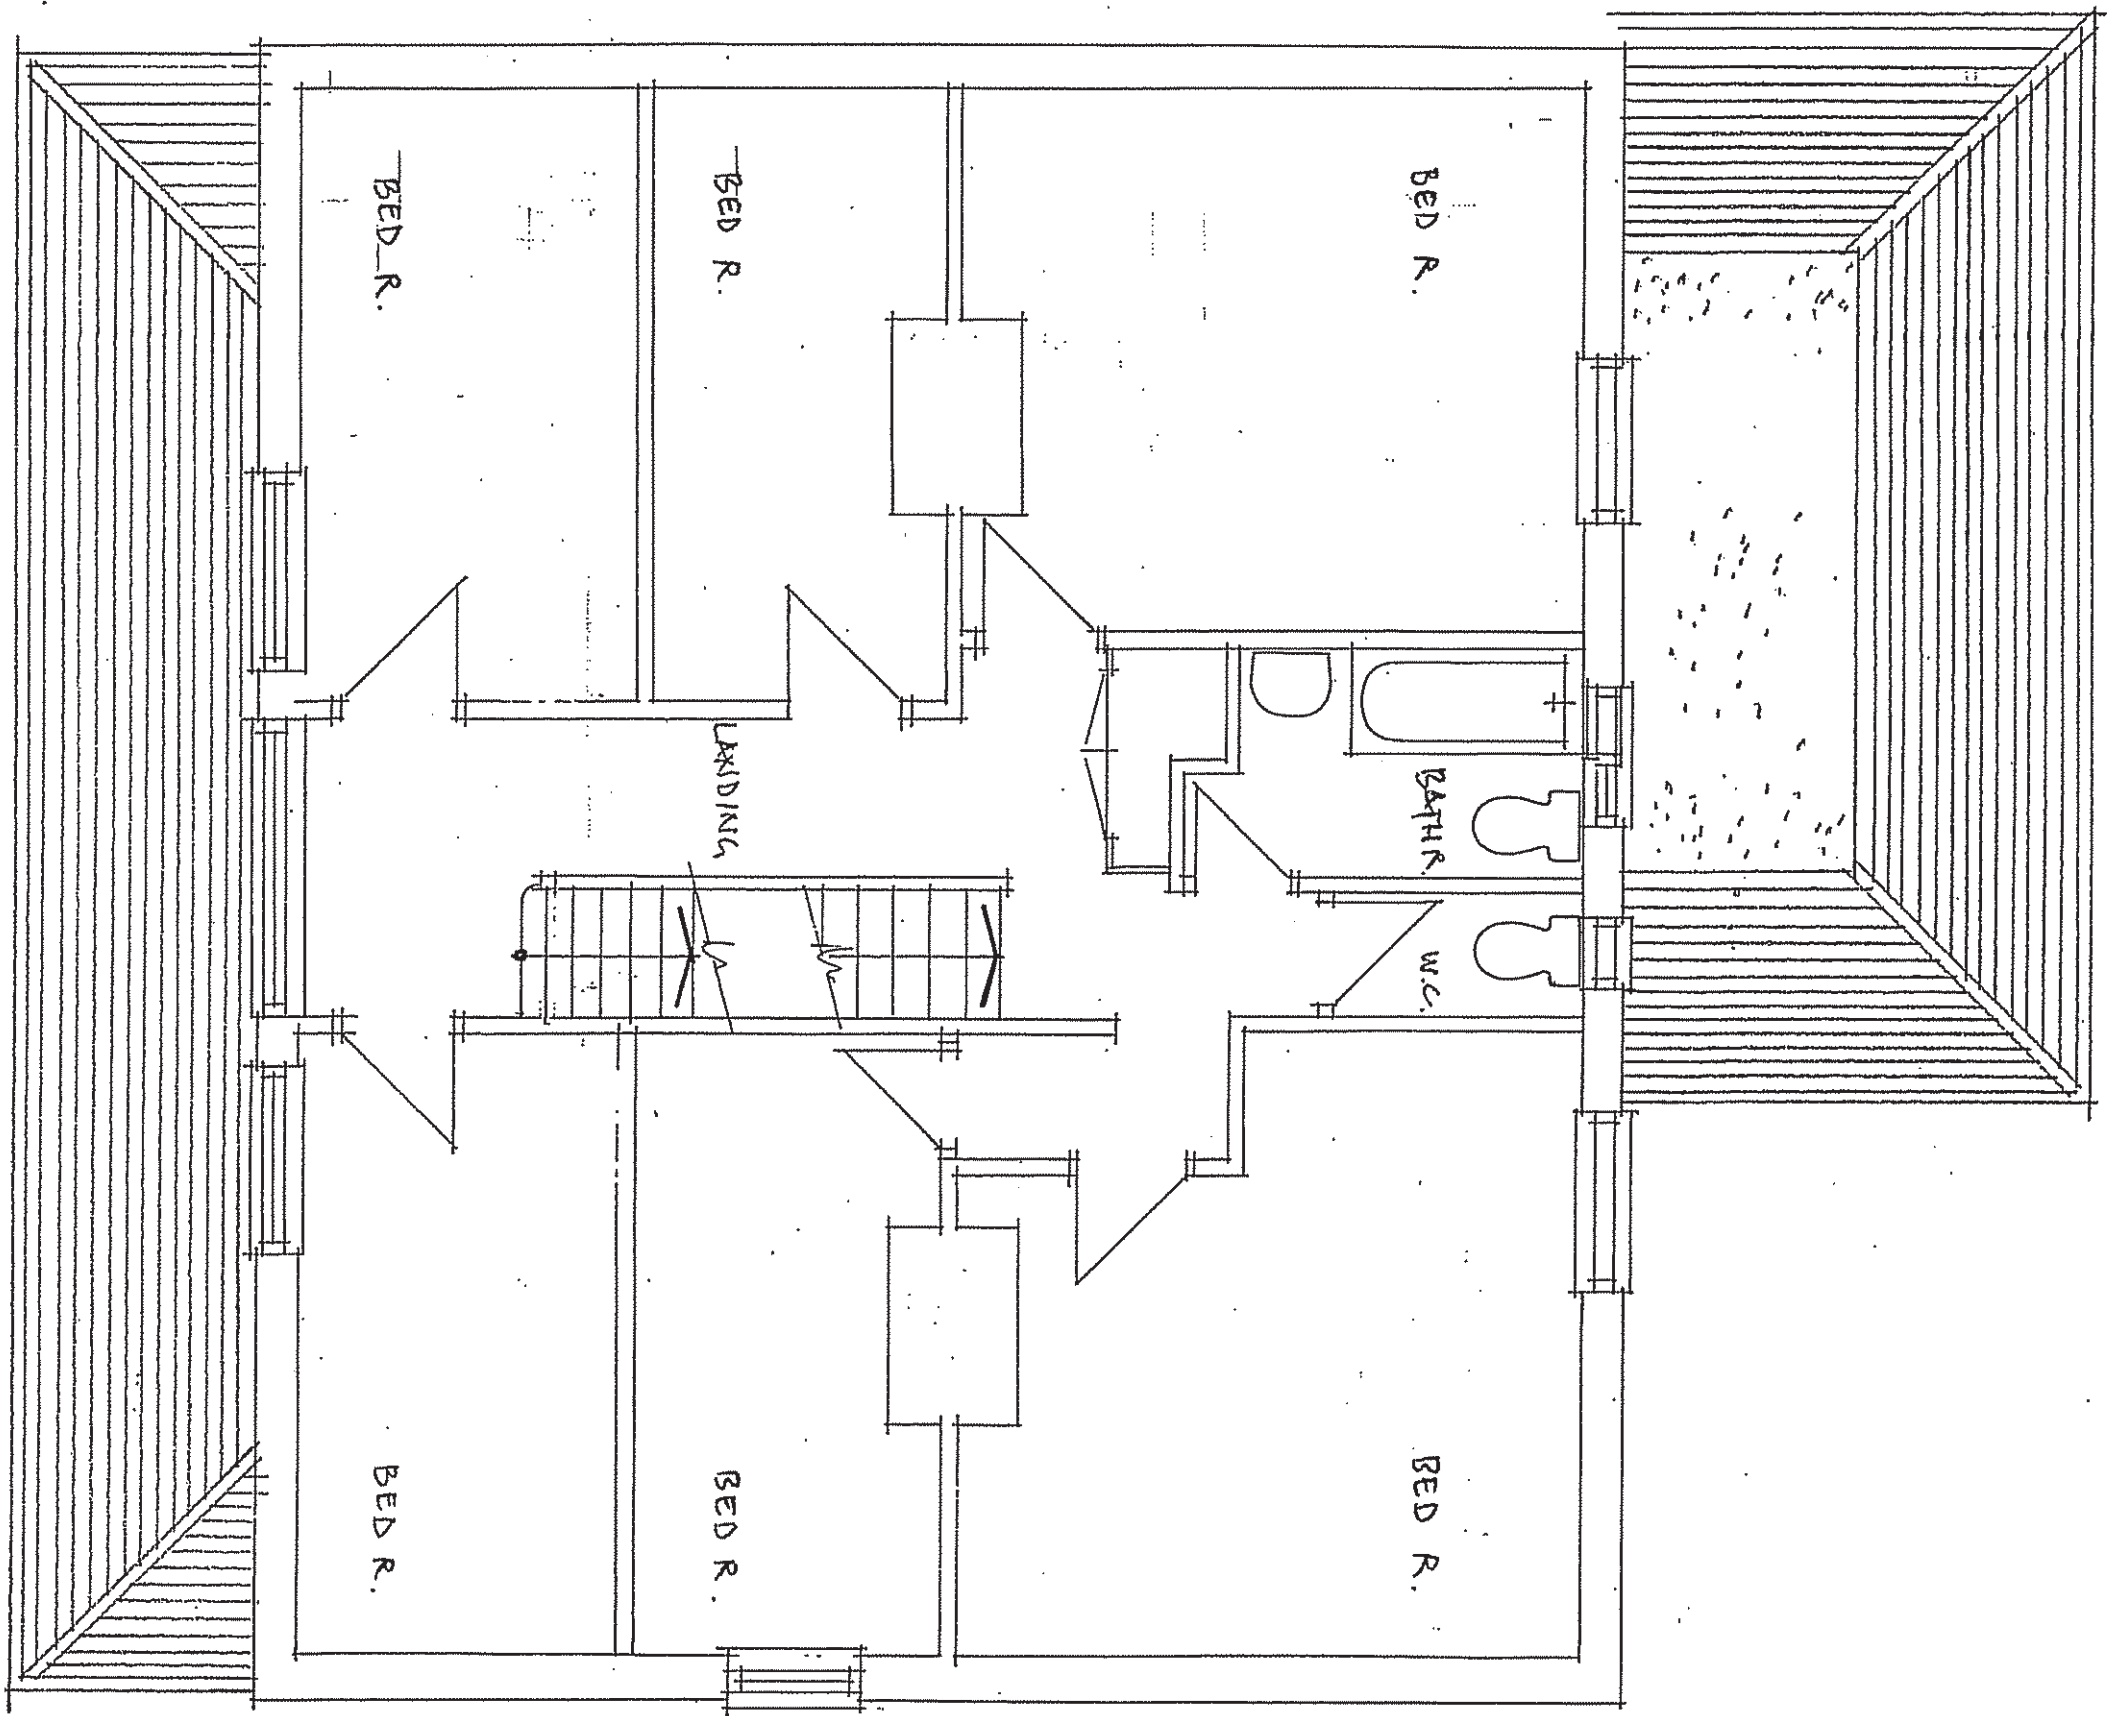

A	3.2013	drawing title amended.
REV	DATE	DETAILS

COPYRIGHT IN THIS DRAWING BELONGS TO: AND MAY NOT BE REPRODUCED OR DISTRIBUTED IN ANY WAY OR FOR ANY PURPOSE WITHOUT THEIR WRITTEN CONSENT. ANY PERSON, FIRM OR COMPANY UNLAWFULLY REPRODUCING OR DISTRIBUTING THIS DRAWING OR IN ANY WAY INFRINGING THE COPYRIGHT THEREIN WILL BE PROSECUTED.

L'ARCHE - BOGNOR REGIS

51 ALDWICK ROAD

BOGNOR REGIS PO21 2NJ

DRAWING:

EXISTING and PROPOSED
FIRST FLOOR PLAN.

SCALE:

1:50 @ A3

DATE:

Sept. 2012

PROJECT:



JERICO
188 HAWTHORN ROAD
BOGNOR REGIS PO21 2UX

JOB NO.

13.734

DRG. NO:

06 A

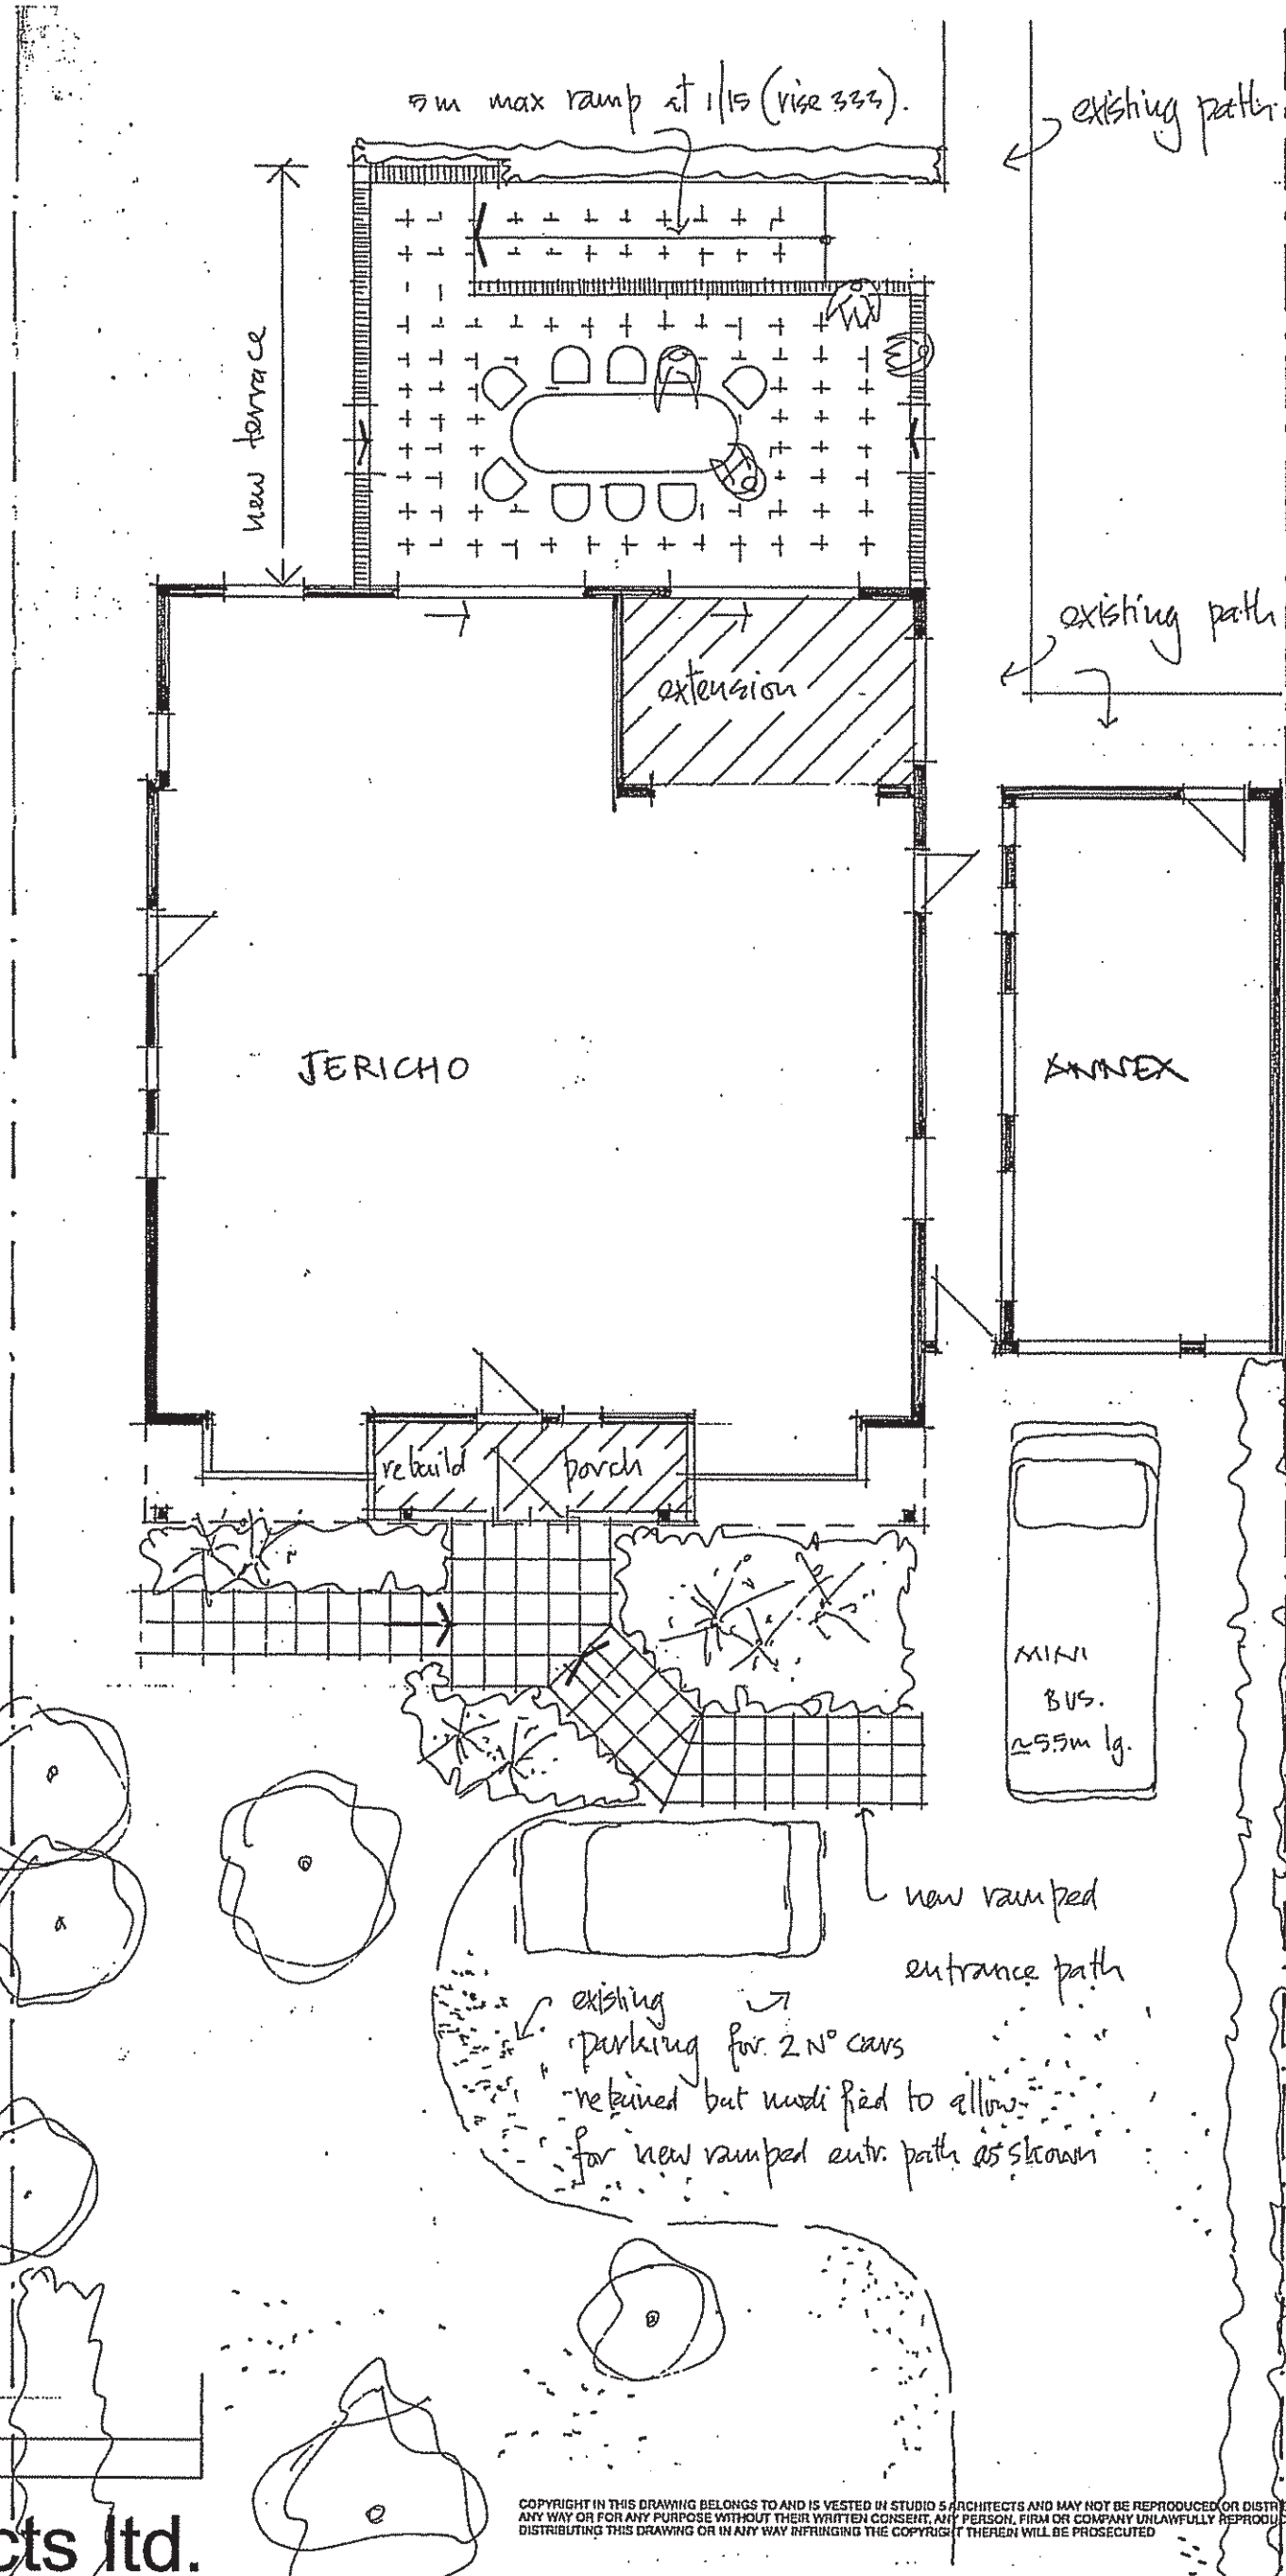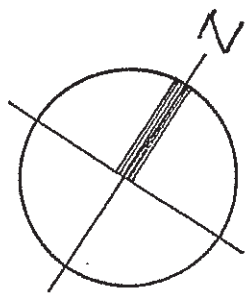

B	3.2013	draw title amended.
A	5.2013	up dated.
REV	DATE	DETAILS

studio 5 architects ltd.

Northgate studios, 12 Northgate, Chichester. PO19 1BA

T: 01243 528811

F: 01243 536025

E: mail@studio5architects.co.uk

www.studio5architects.co.uk

DRAWING:

SITE PLAN

SCALE:

1:100

DATE:

Feb. 2013

PROJECT:

JERICHO - L'ARCHE
188 HAWTHORN ROAD

BOGNOR REGIS PO21 2UX

JOB NO.

13.734

DRG. NO:

08 B

COPYRIGHT IN THIS DRAWING BELONGS TO AND IS VESTED IN STUDIO 5 ARCHITECTS AND MAY NOT BE REPRODUCED OR DISTRIBUTED IN ANY WAY OR FOR ANY PURPOSE WITHOUT THEIR WRITTEN CONSENT. ANY PERSON, FIRM OR COMPANY UNLAWFULLY REPRODUCING OR DISTRIBUTING THIS DRAWING OR IN ANY WAY INFRINGING THE COPYRIGHT THEREIN WILL BE PROSECUTED