




Proposed Ground Floor Plan
1:50 @ A1

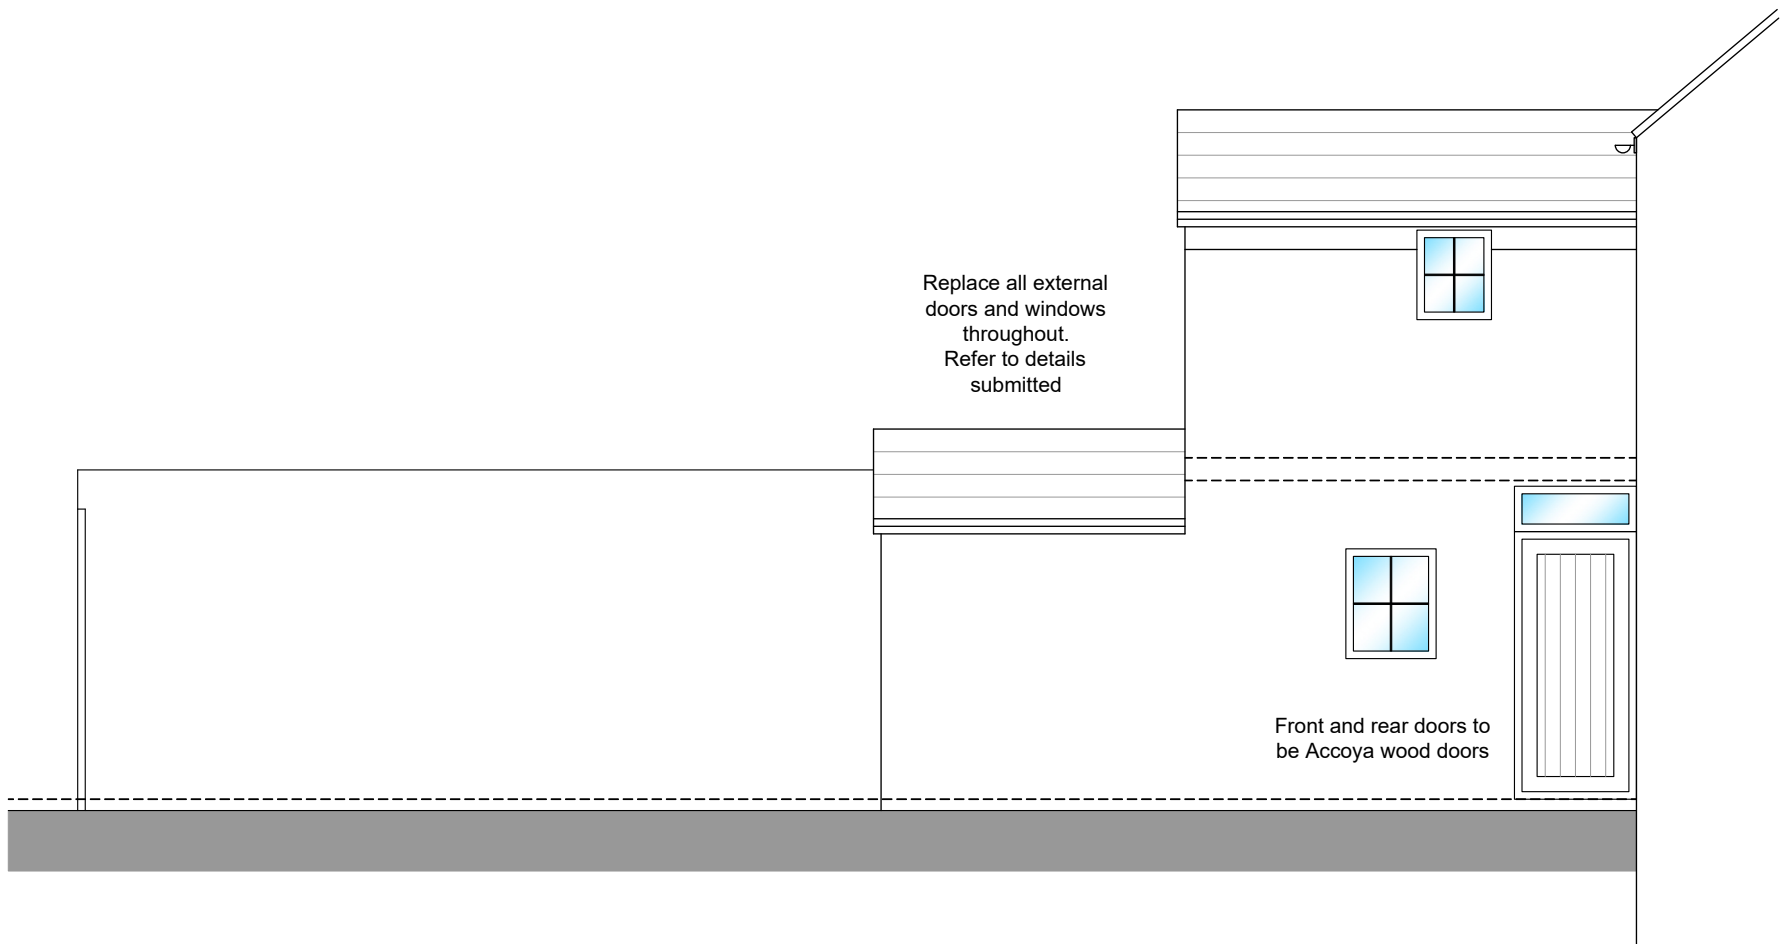


Proposed Side Elevation
1:50 @ A1

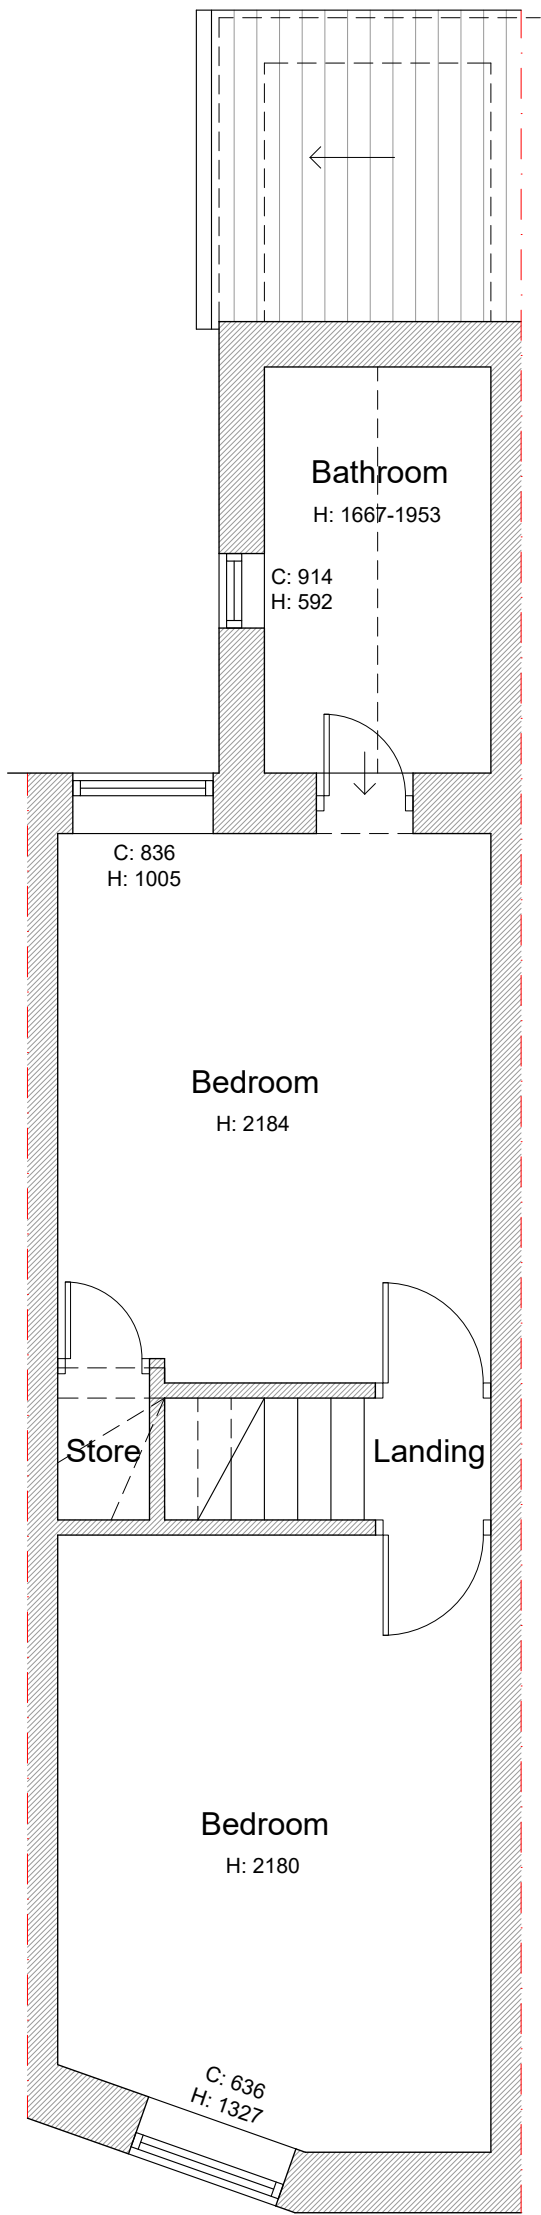


Proposed First Floor Plan
1:50 @ A1

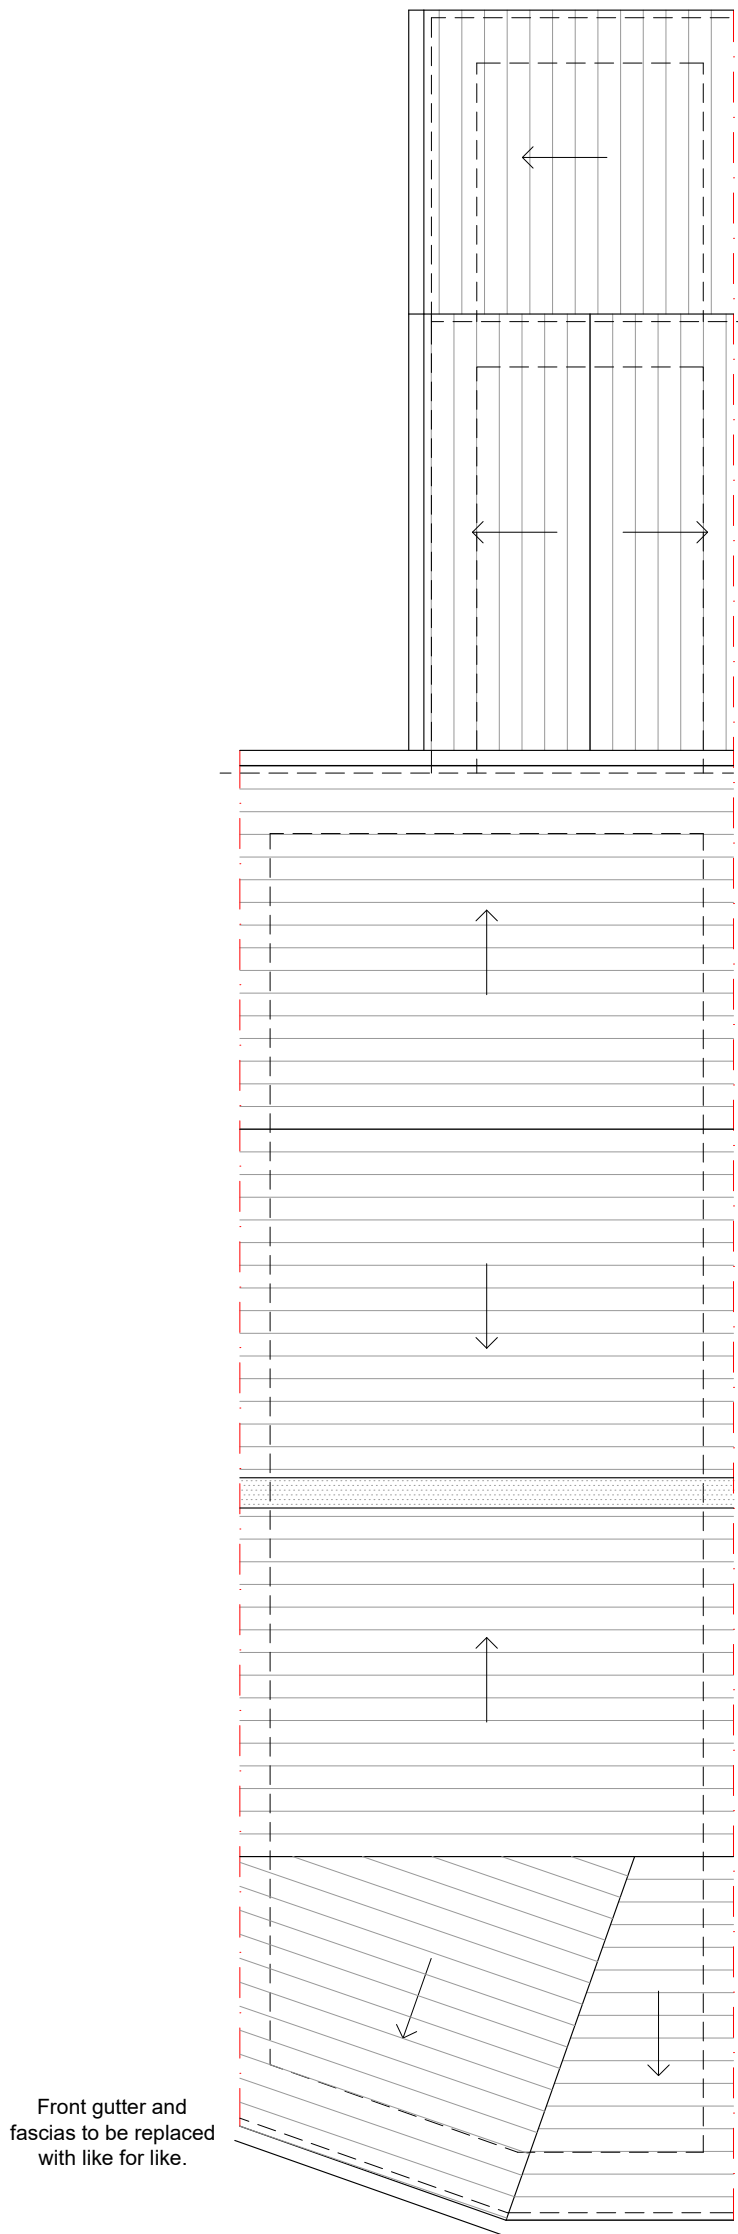

Proposed Roof Plan
1:50 @ A1

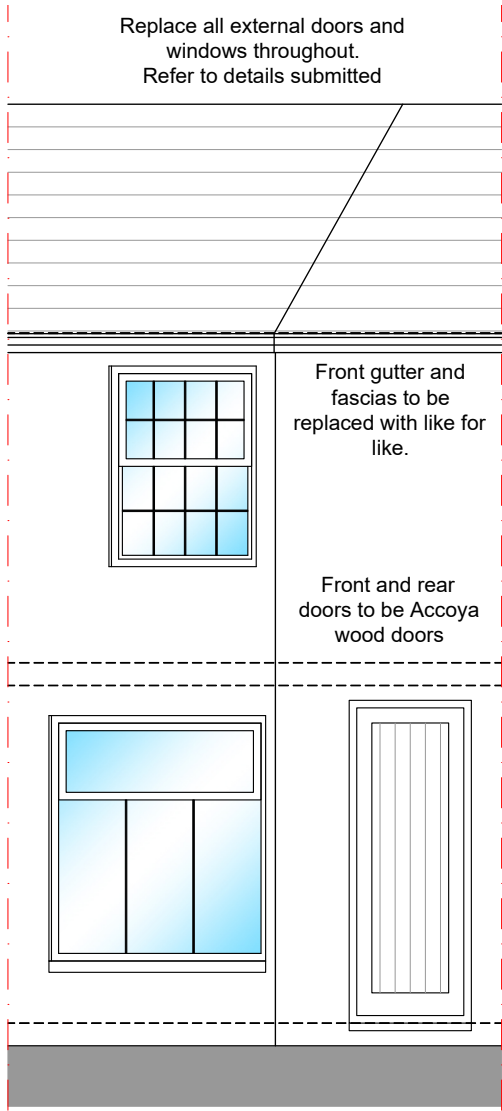

Proposed Front Elevation
1:50 @ A1

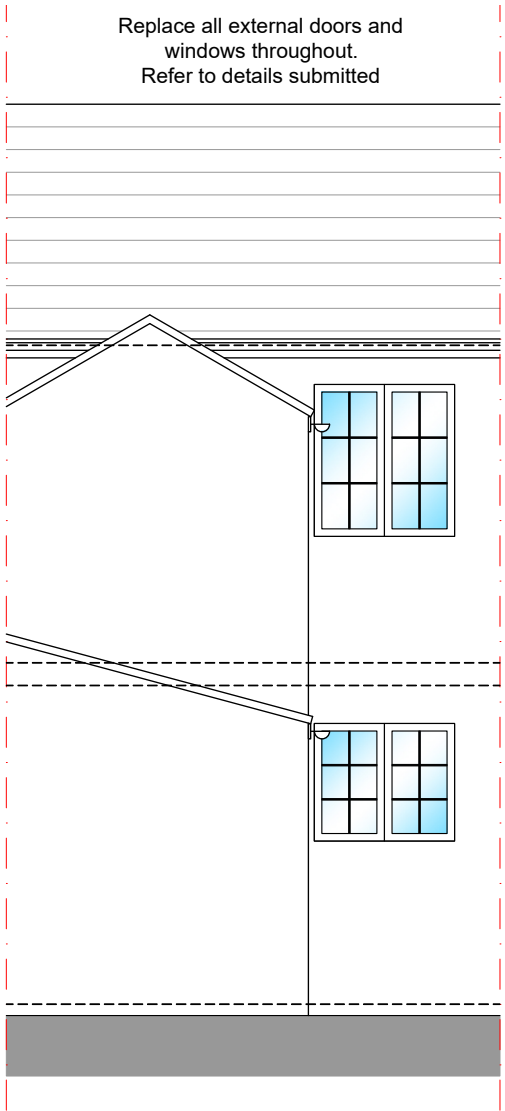

Proposed Rear Elevation
1:50 @ A1

GENERAL NOTES

All measurements are to be taken from site prior to the commencement of works.

All structural elements to be designed and specified by the structural engineer.

All drainage to be thoroughly investigated on site and contractor to confirm final design.

Final kitchen, bathroom & utility layouts/fixtures/fitures tbc by client & supplier/installer.

Position & number of electrical sockets and lighting points tbc by client and installed by a fully qualified electrician.

All gas works to be carried out by a fully qualified gas contractor.

All work is to be carried out in accordance with the Building Regulations as a minimum requirement.

DATE	REVISION	DESCRIPTION
00.00.00	V-	

PROJECT:
15 West Street, Bognor Regis
PO21 1XA

CLIENT:
Mrs Da Silva



3A West View, Seaford, East Sussex, BN25 1JR
M: 07747 144707
www.catarchitecturalservices.co.uk
claire.townsend@live.co.uk

TITLE: Proposed Plans & Elevations		
PROJECT No: 2026/179	DRAWING No: 02	REVISION: /
DATE: 29.05.2026	SCALE: 1:50 @ A1	DRAWN: CT
DRAWING STATUS: PLANNING		