




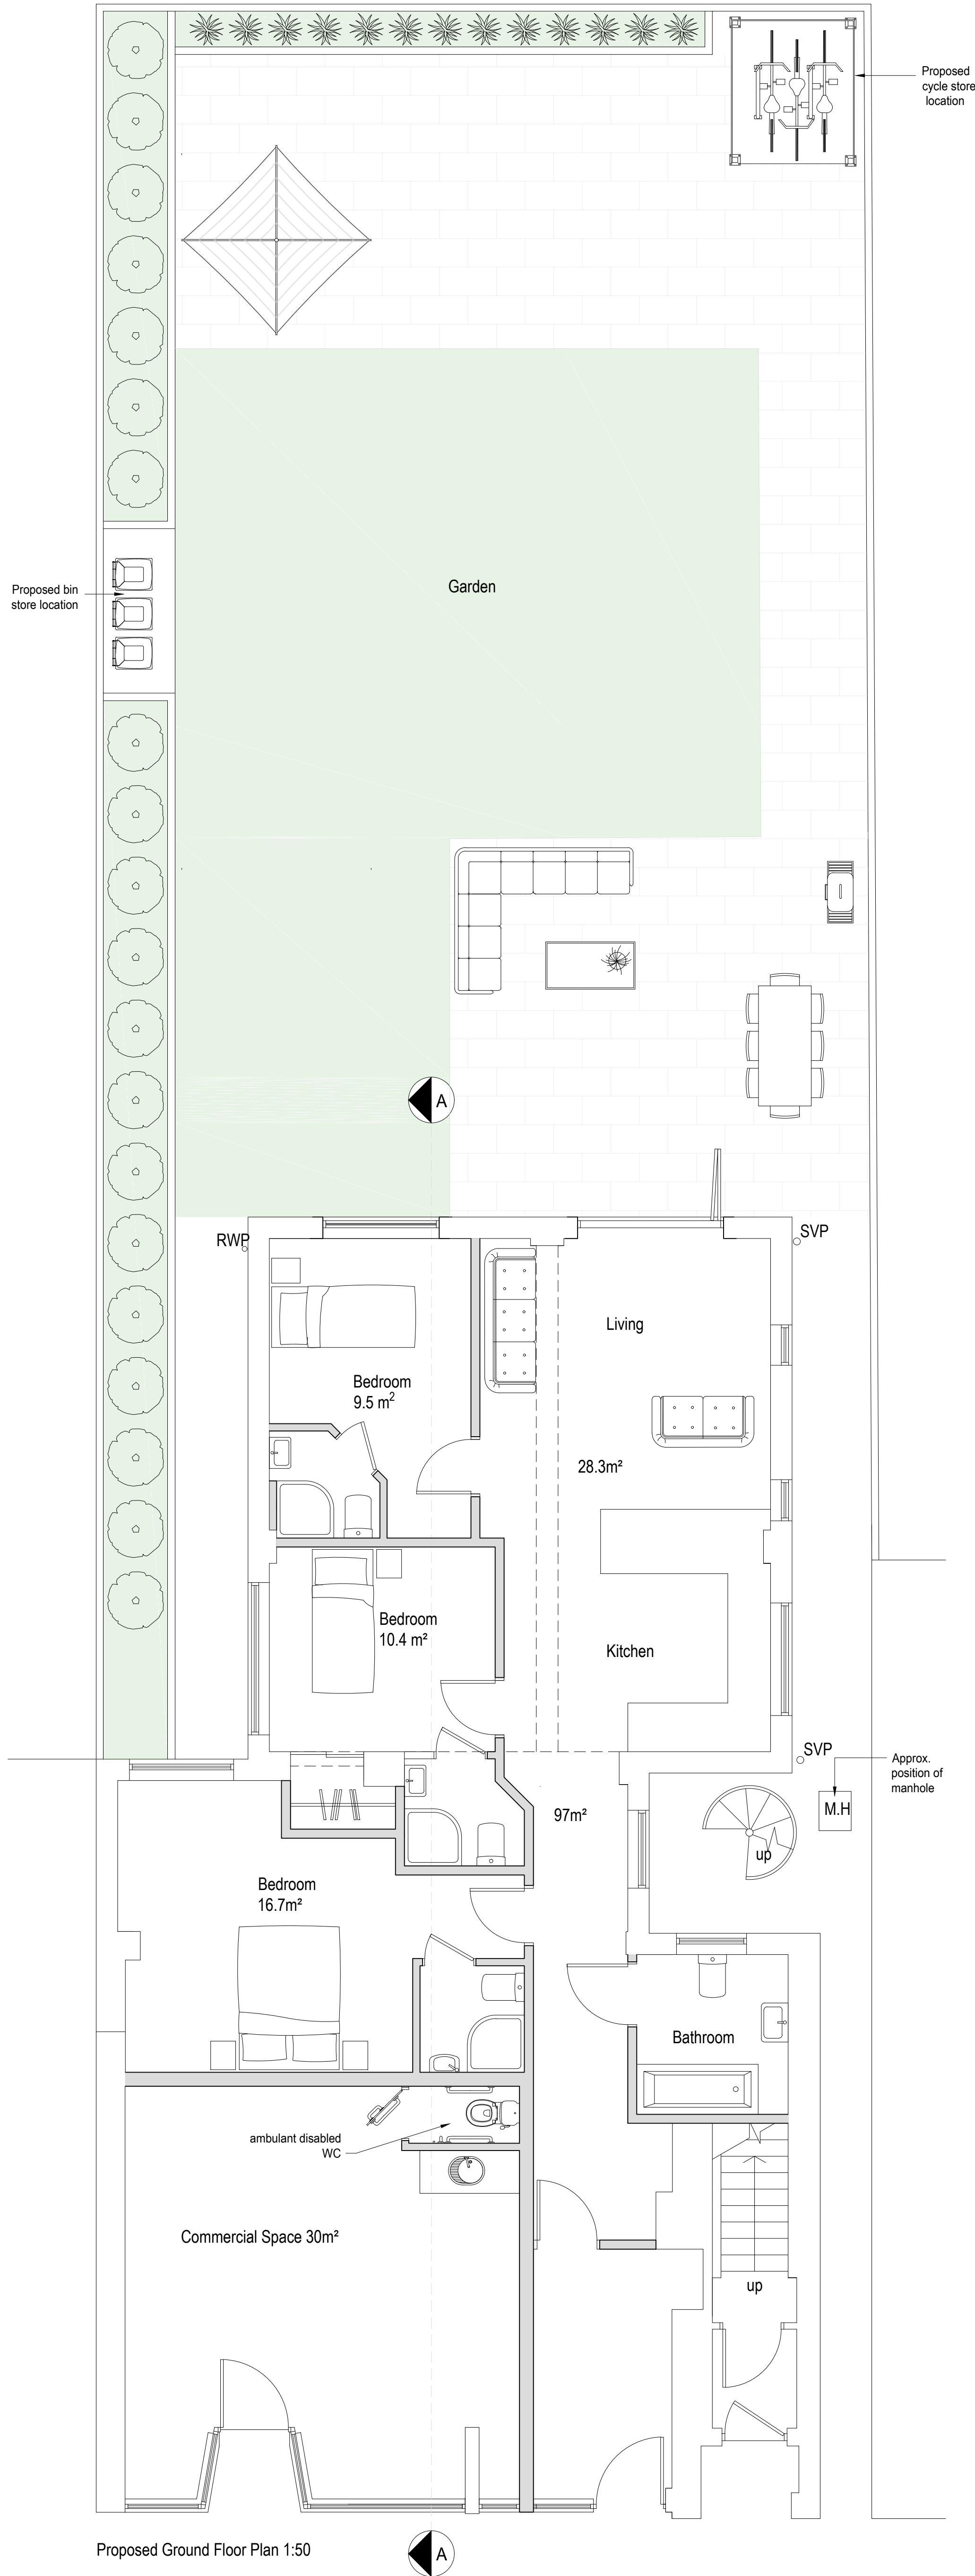


Proposed Rear (South) Elevation 1:100

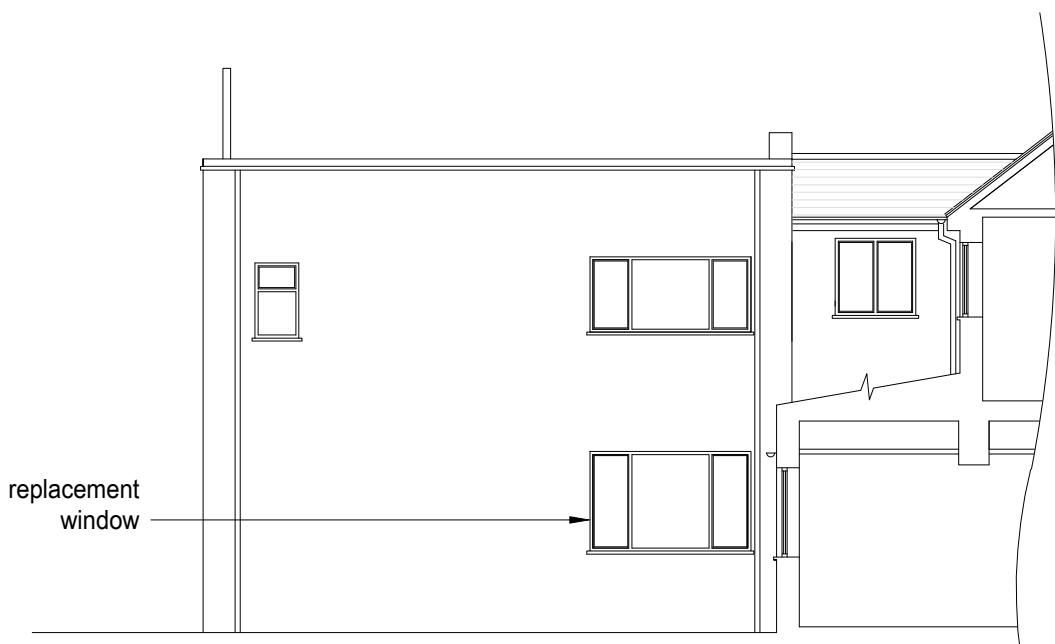

Proposed Side (East) Sectional Elevation 1:100

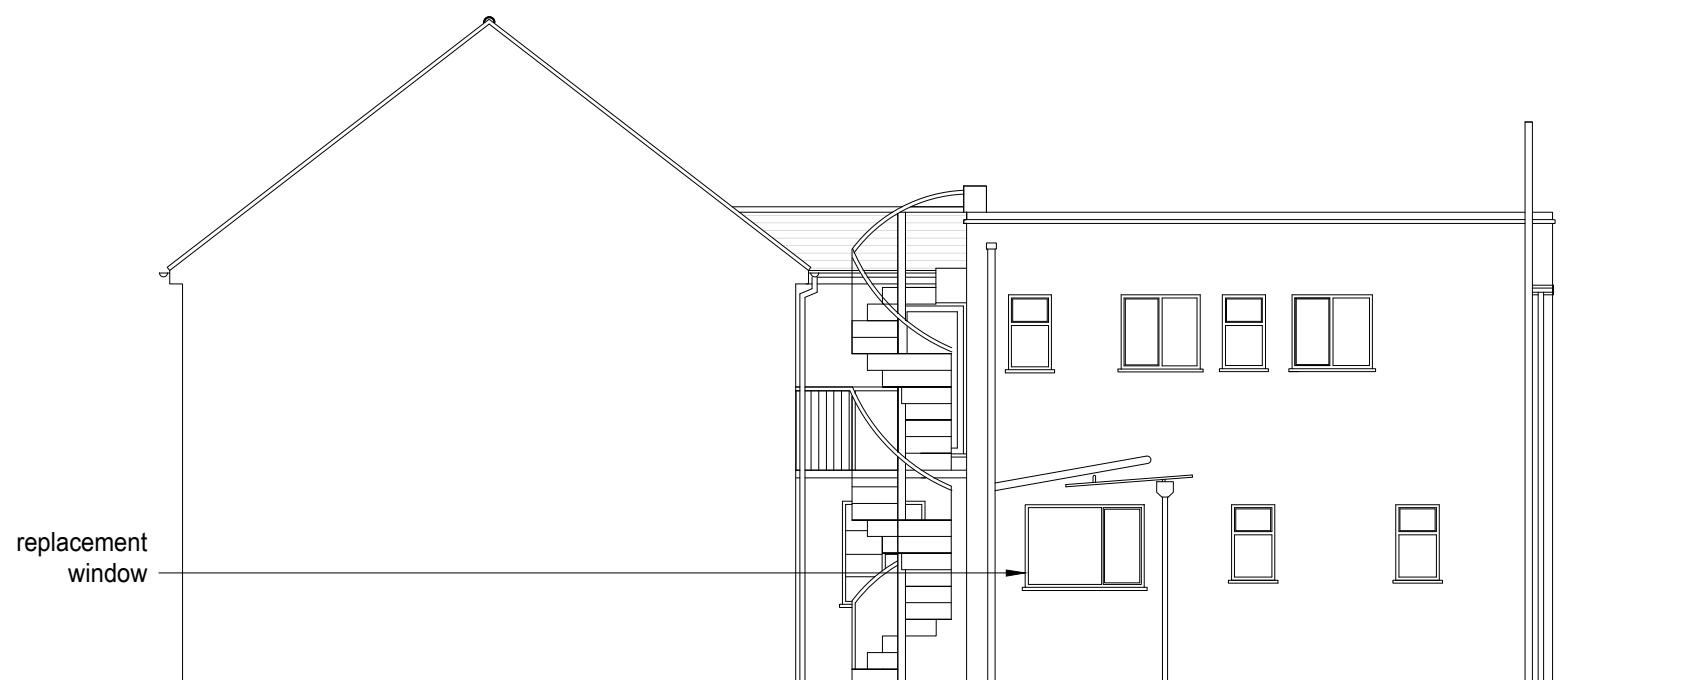


Proposed Side (West) Sectional Elevation 1:100

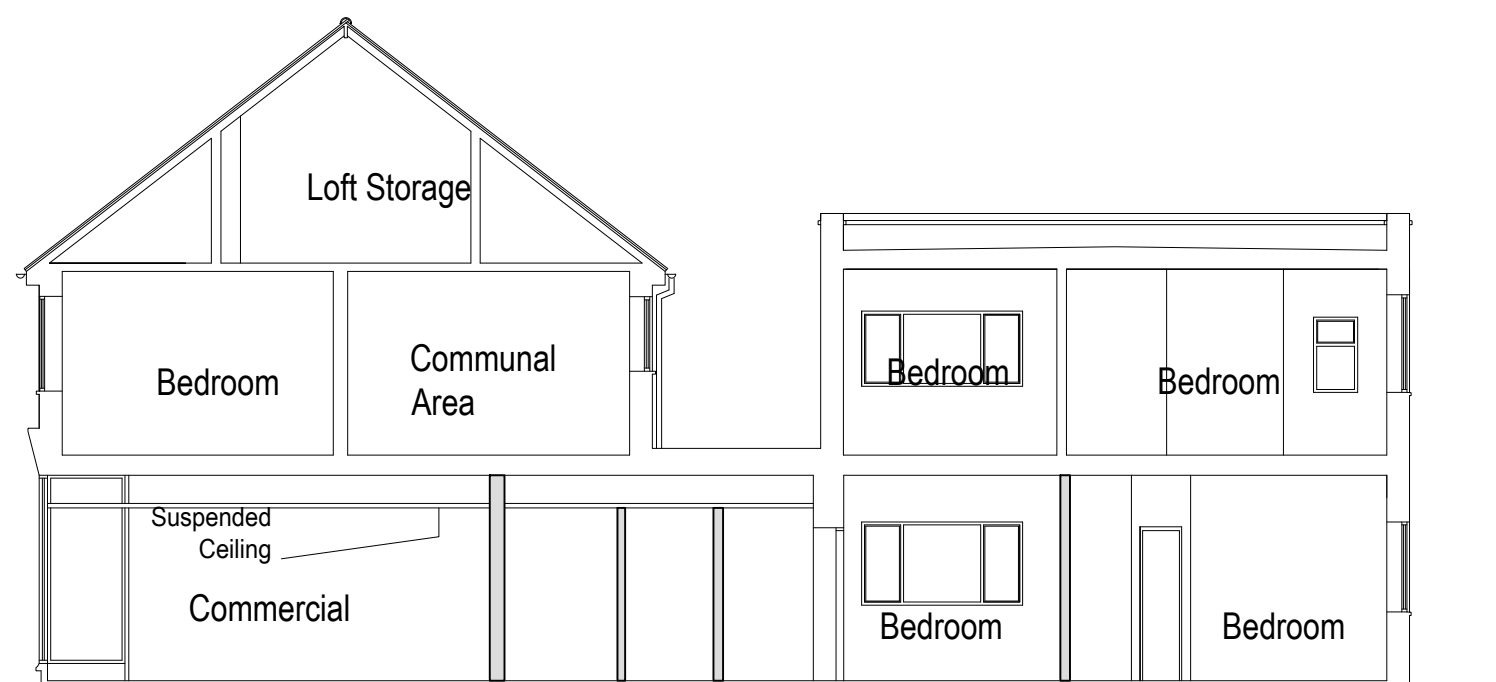


Proposed Section A-A 1:100



Proposed Front (North) Elevation 1:100

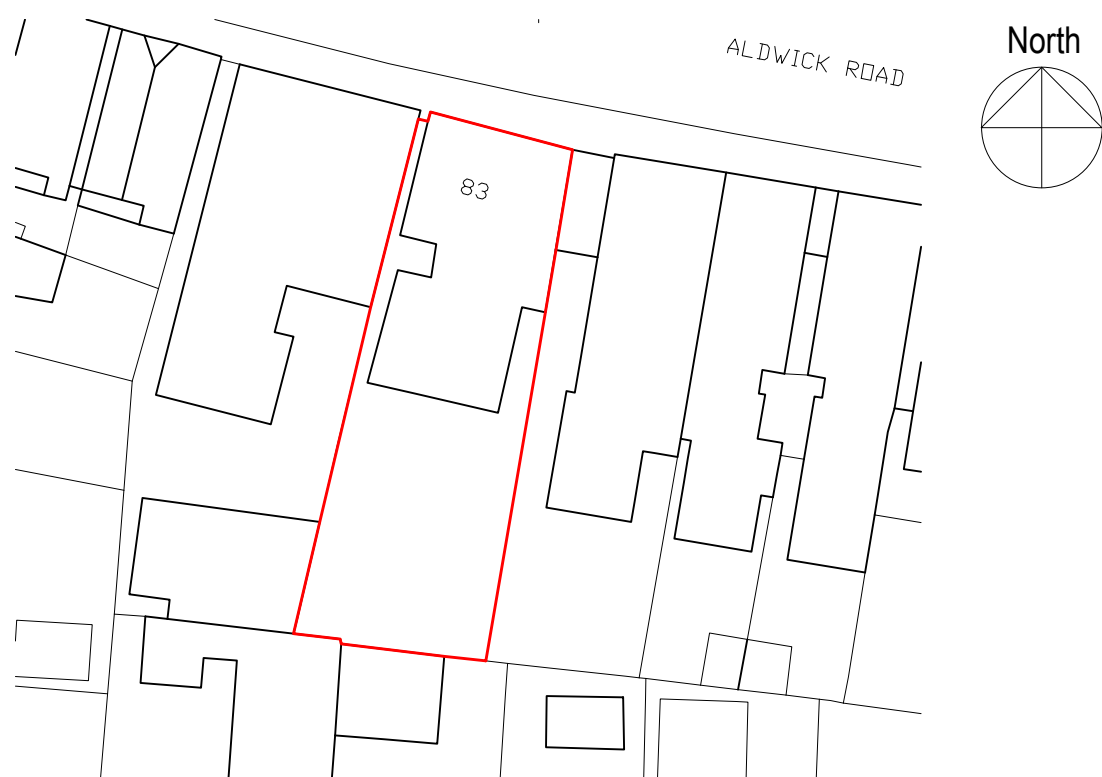

Block plan 1:500

 

amendments	Rev A: 05/04/22 Amendments to title
client	SPP
project	83 Aldwick Road Bognor Regis PO21 2NT
project ref:	2446
Drawing No.	04A
drawing title	Proposed Ground Floor Plan, Section and Elevations
drawn by	DH / AW
date	Mar 22
scale	1:50/100@ A1
	www.bpmnet.co.uk info@bpmnet.co.uk
Do not scale off drawing, check All goods materials workmanship to all dimensions on site before all conform with current building regs work is commenced BSS and COP's	