



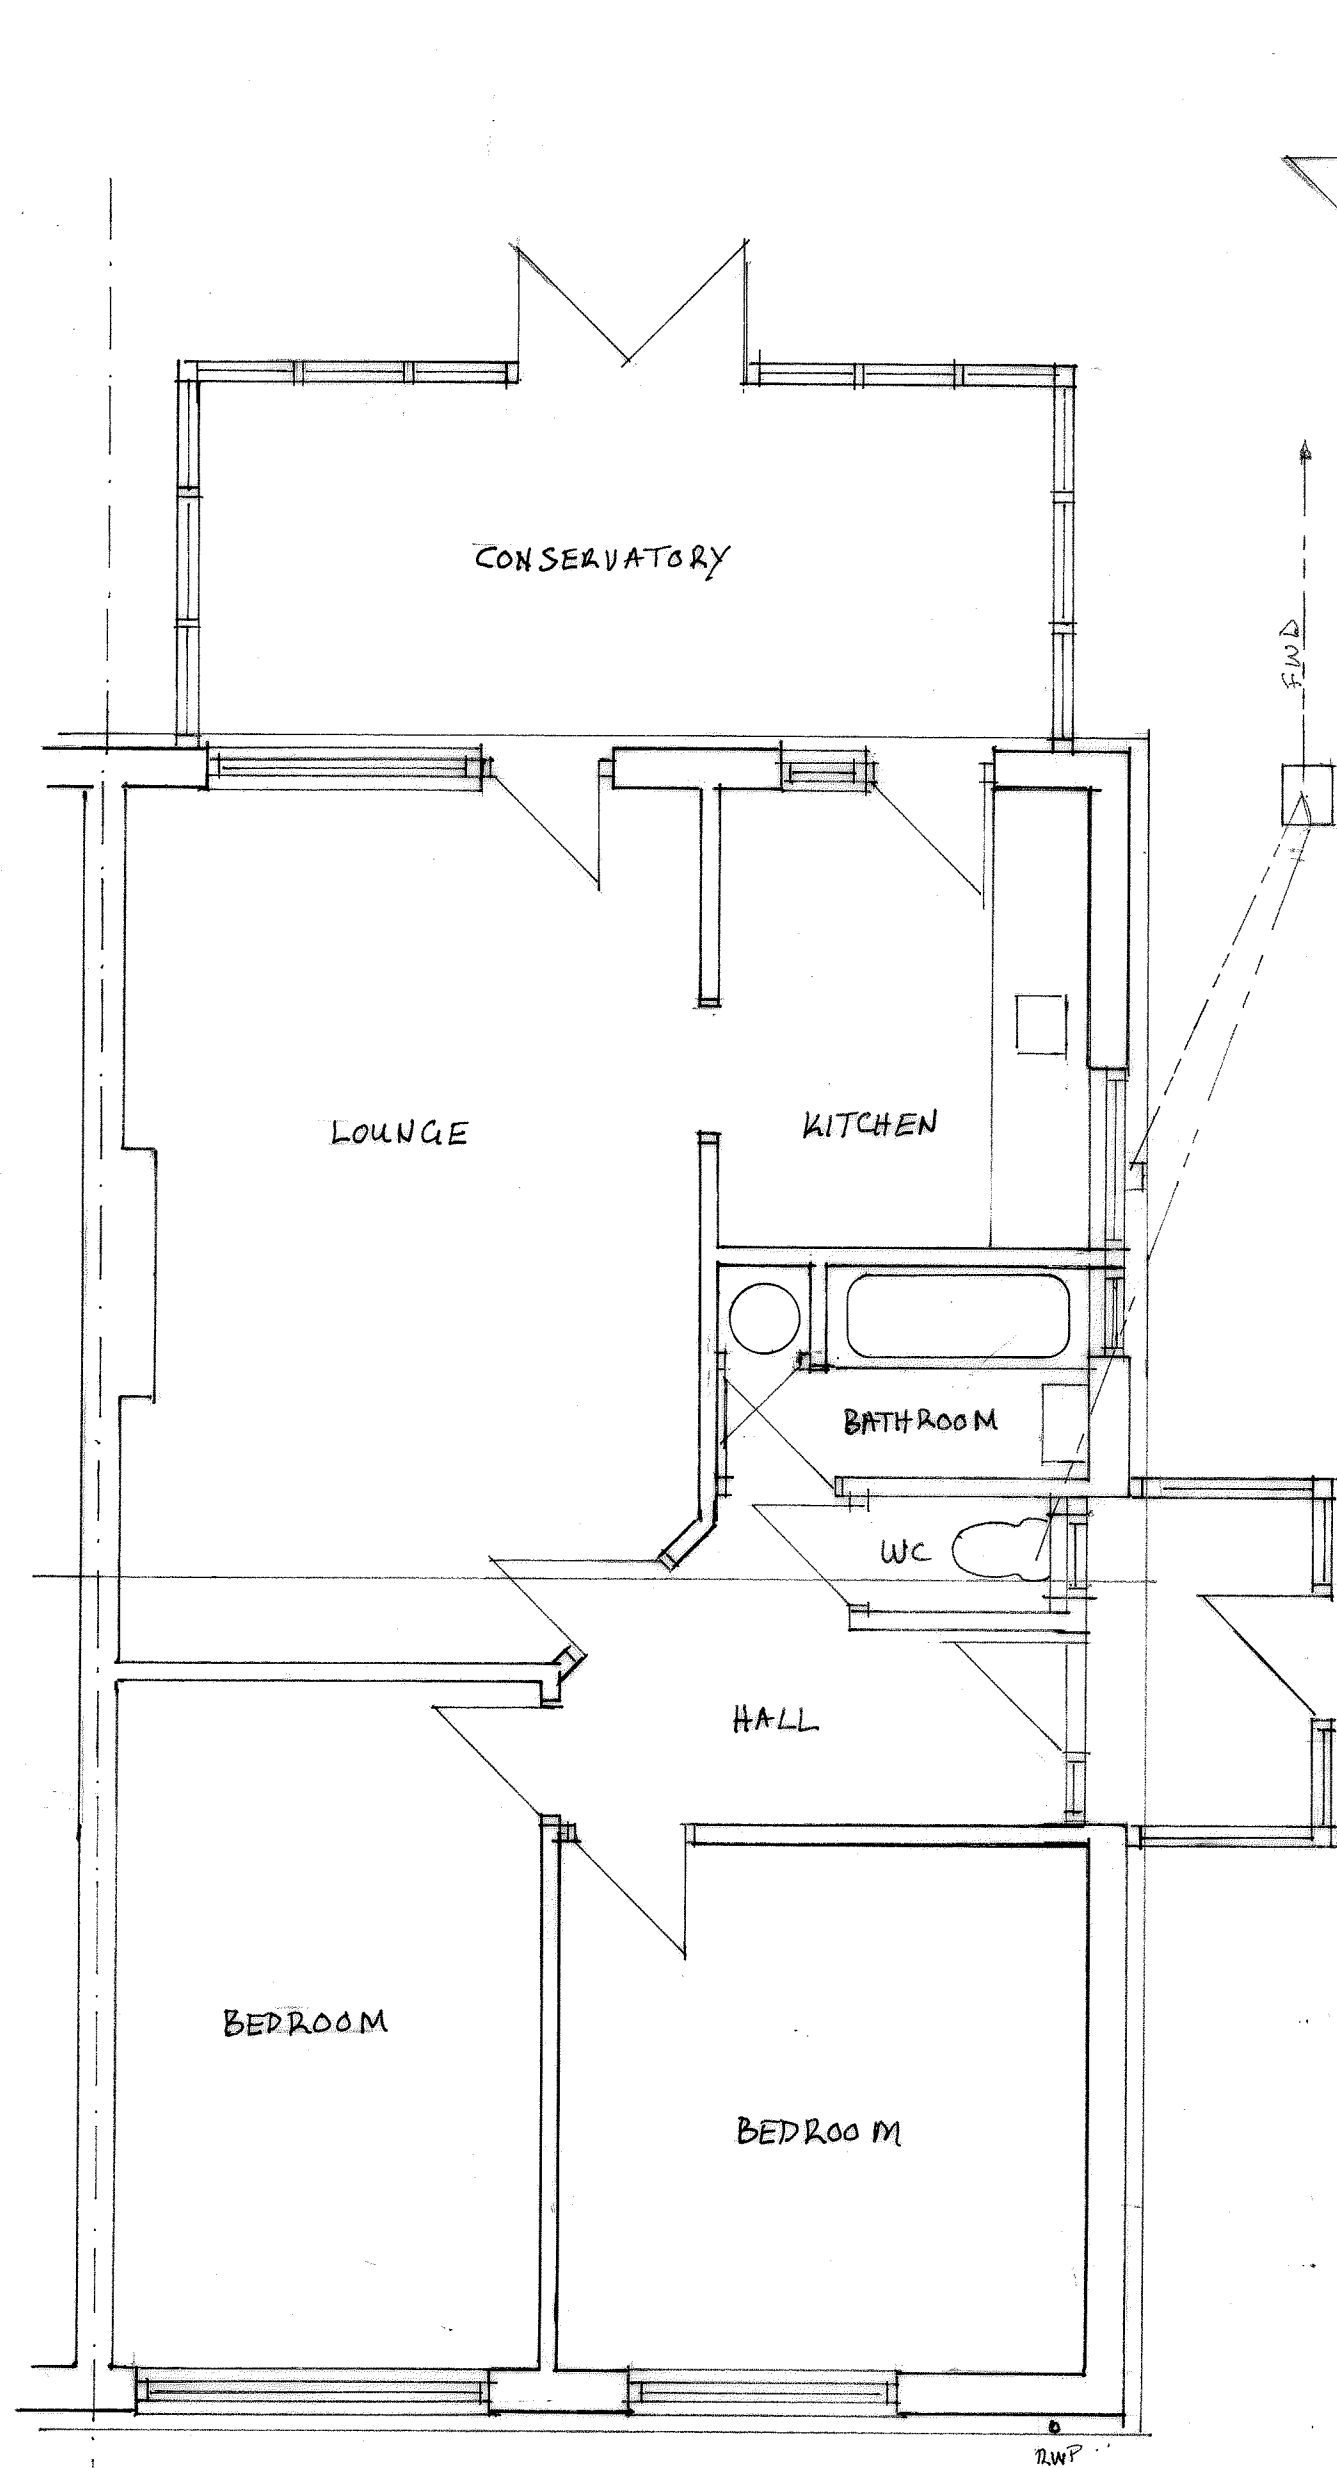


EXISTING FLOOR PLAN


SCALE 1:50 @ A2

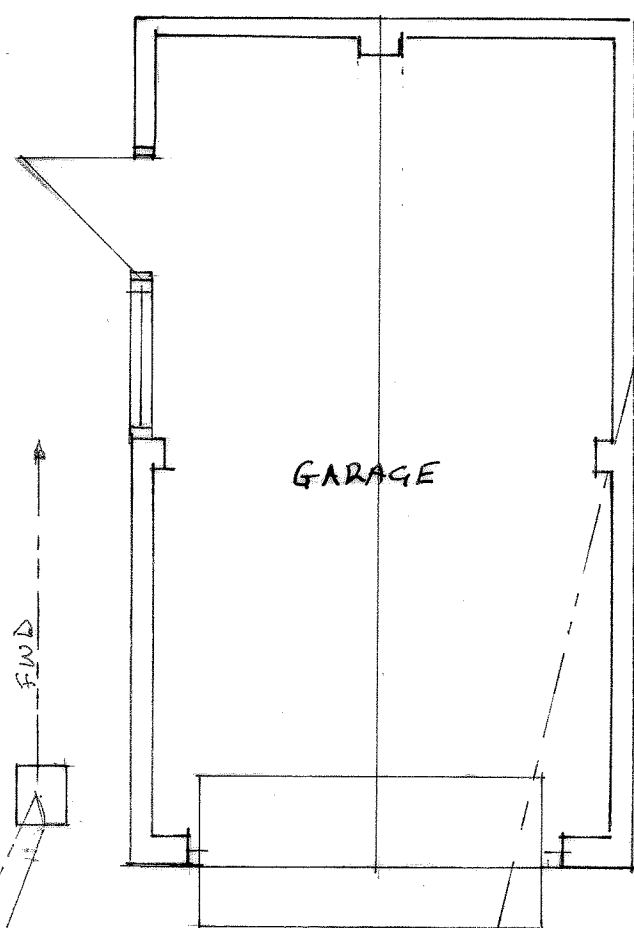


GARAGE

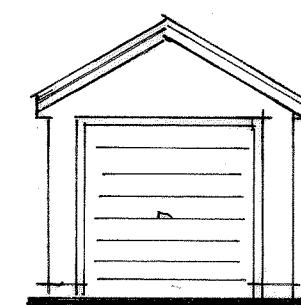


FRONT (WEST)

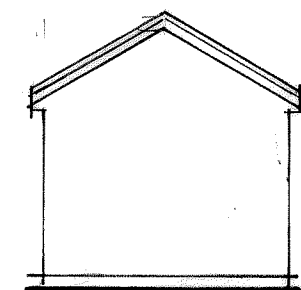

REAR (EAST)

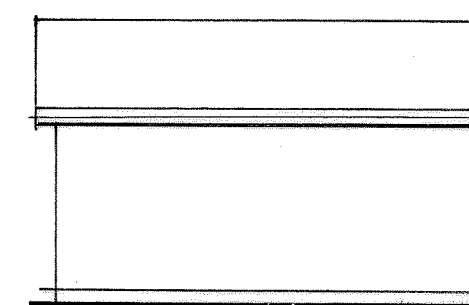


SIDE (SOUTH)

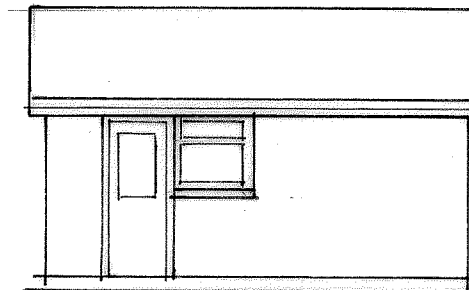


SIDE (NORTH)


GARAGE
EXISTING ELEVATIONS

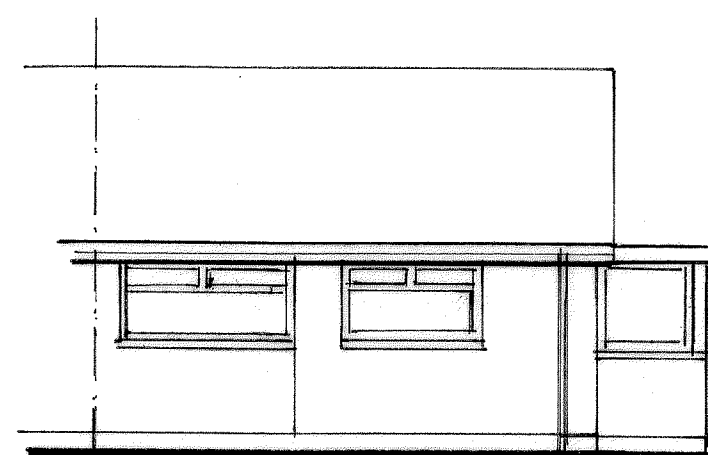


FRONT (WEST)

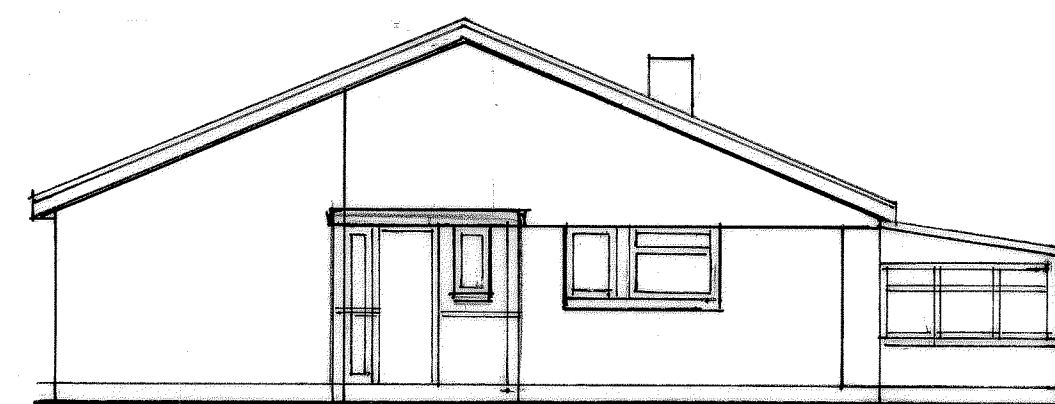

SIDE (SOUTH)

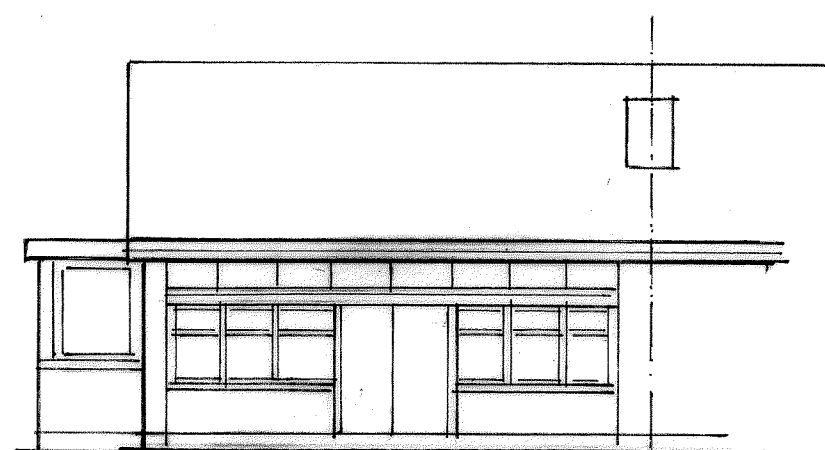

REAR (EAST)

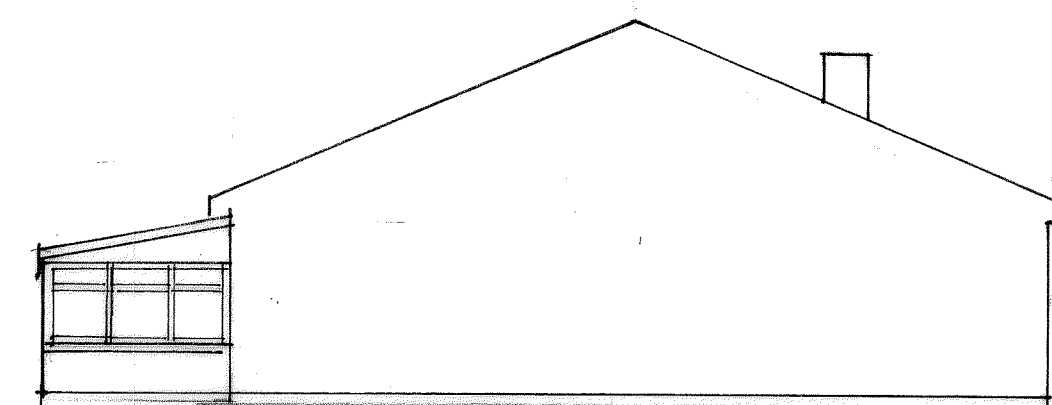

SIDE (NORTH)

EXISTING ELEVATIONS

SCALE 1:100 @ A2



Title: REAR & SIDE EXTENSIONS
AND REPLACEMENT GARAGE
(Existing Plan & Elevations)

Address: 57 HIGHCROFT CRESCENT
BOGNOR REGIS PO22 8DJ

Client: MARK & SALLY DEALL
Tele: 07793293083

Scale: 1:50 & 1:100 Date: 27/12/2018