
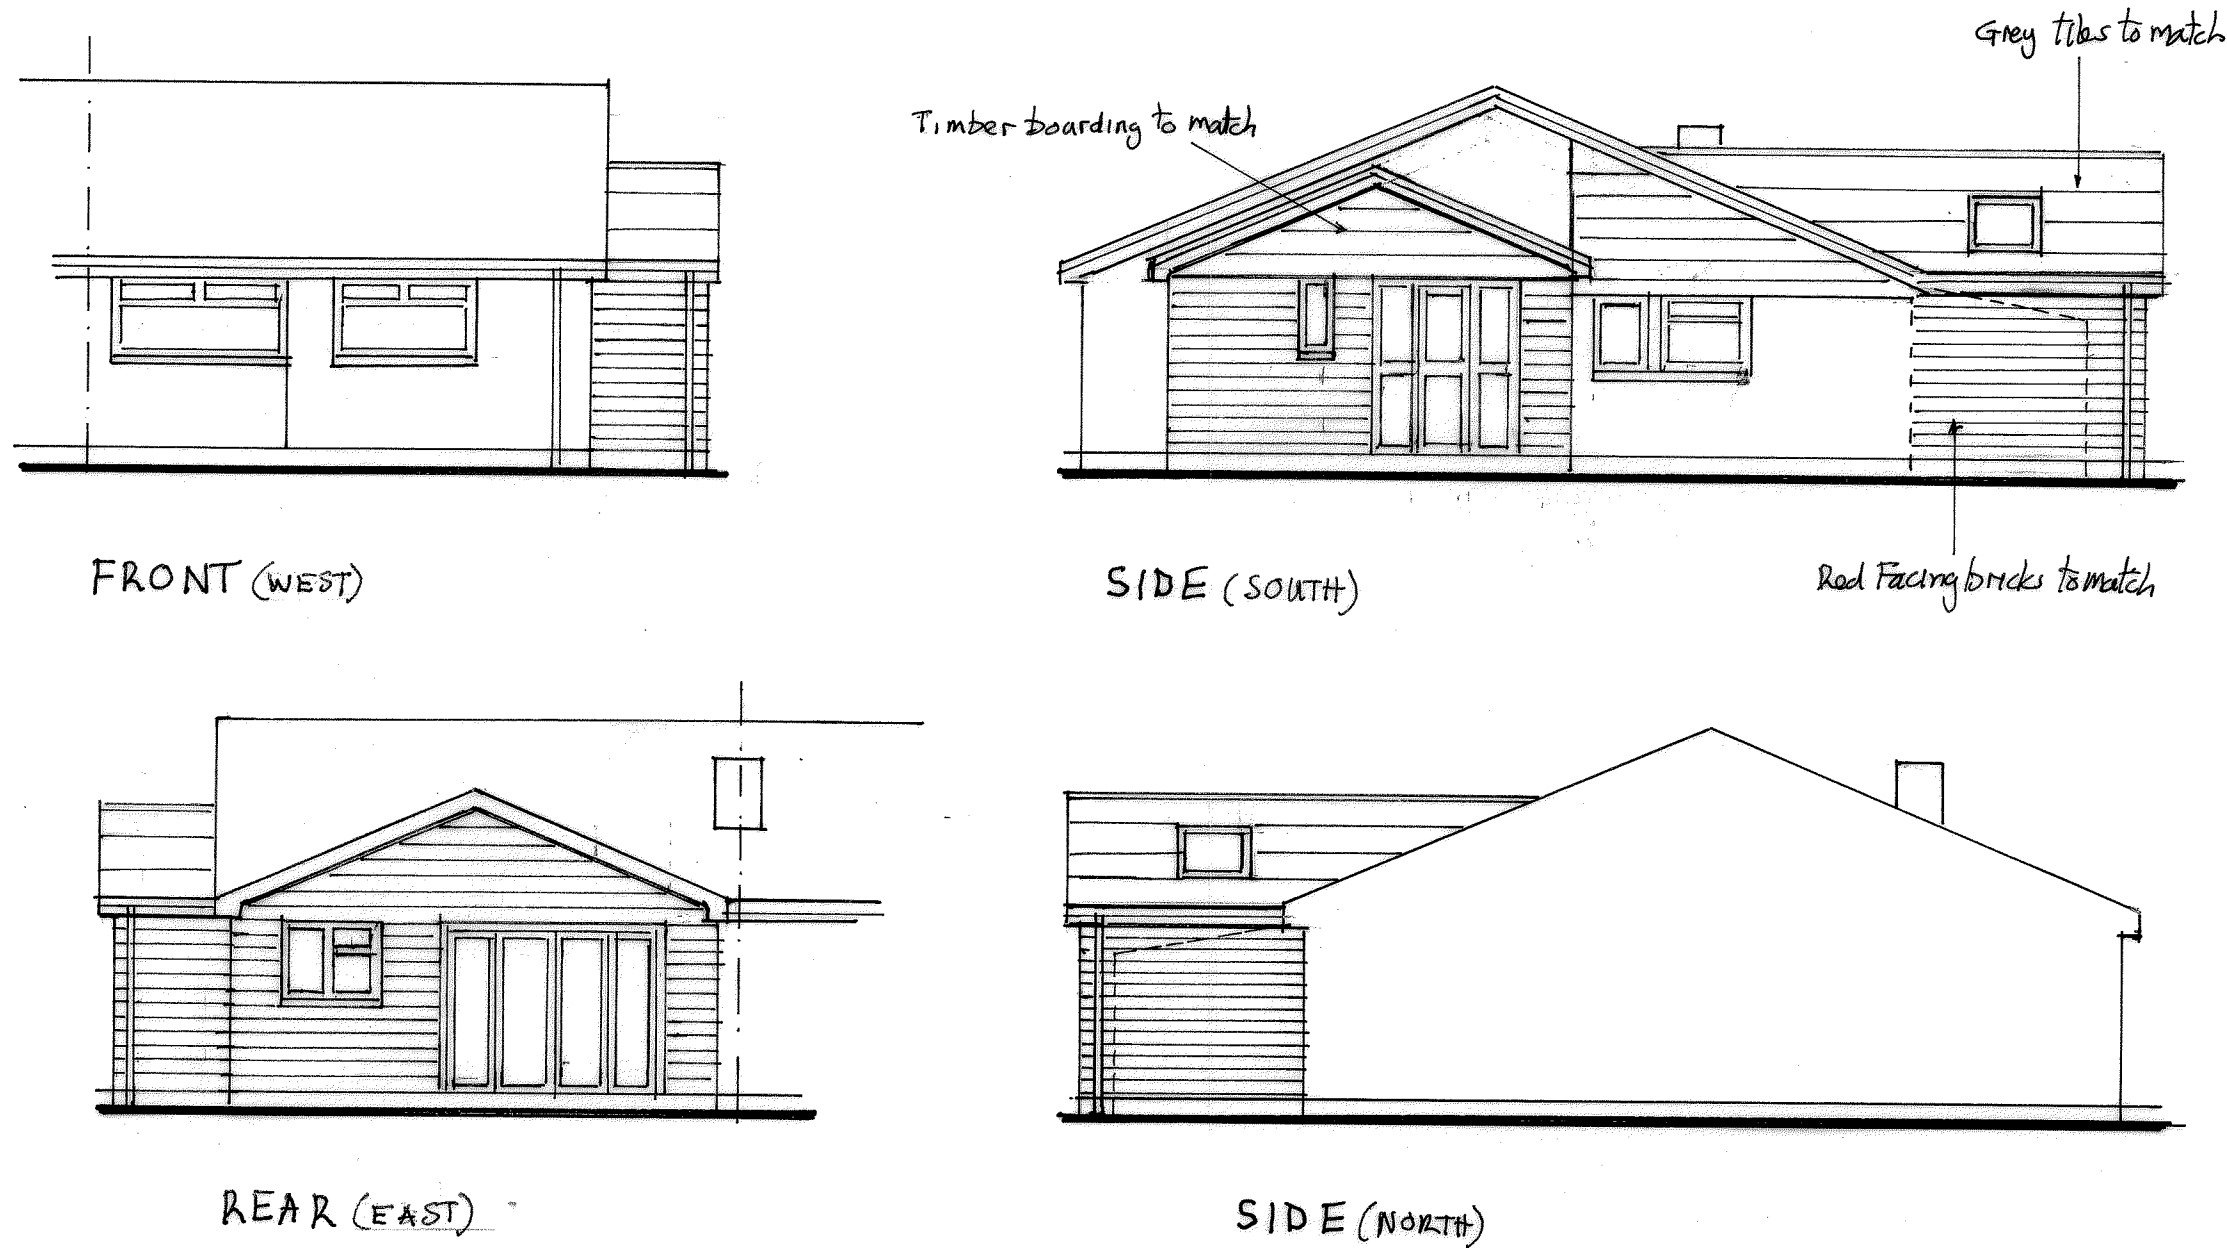
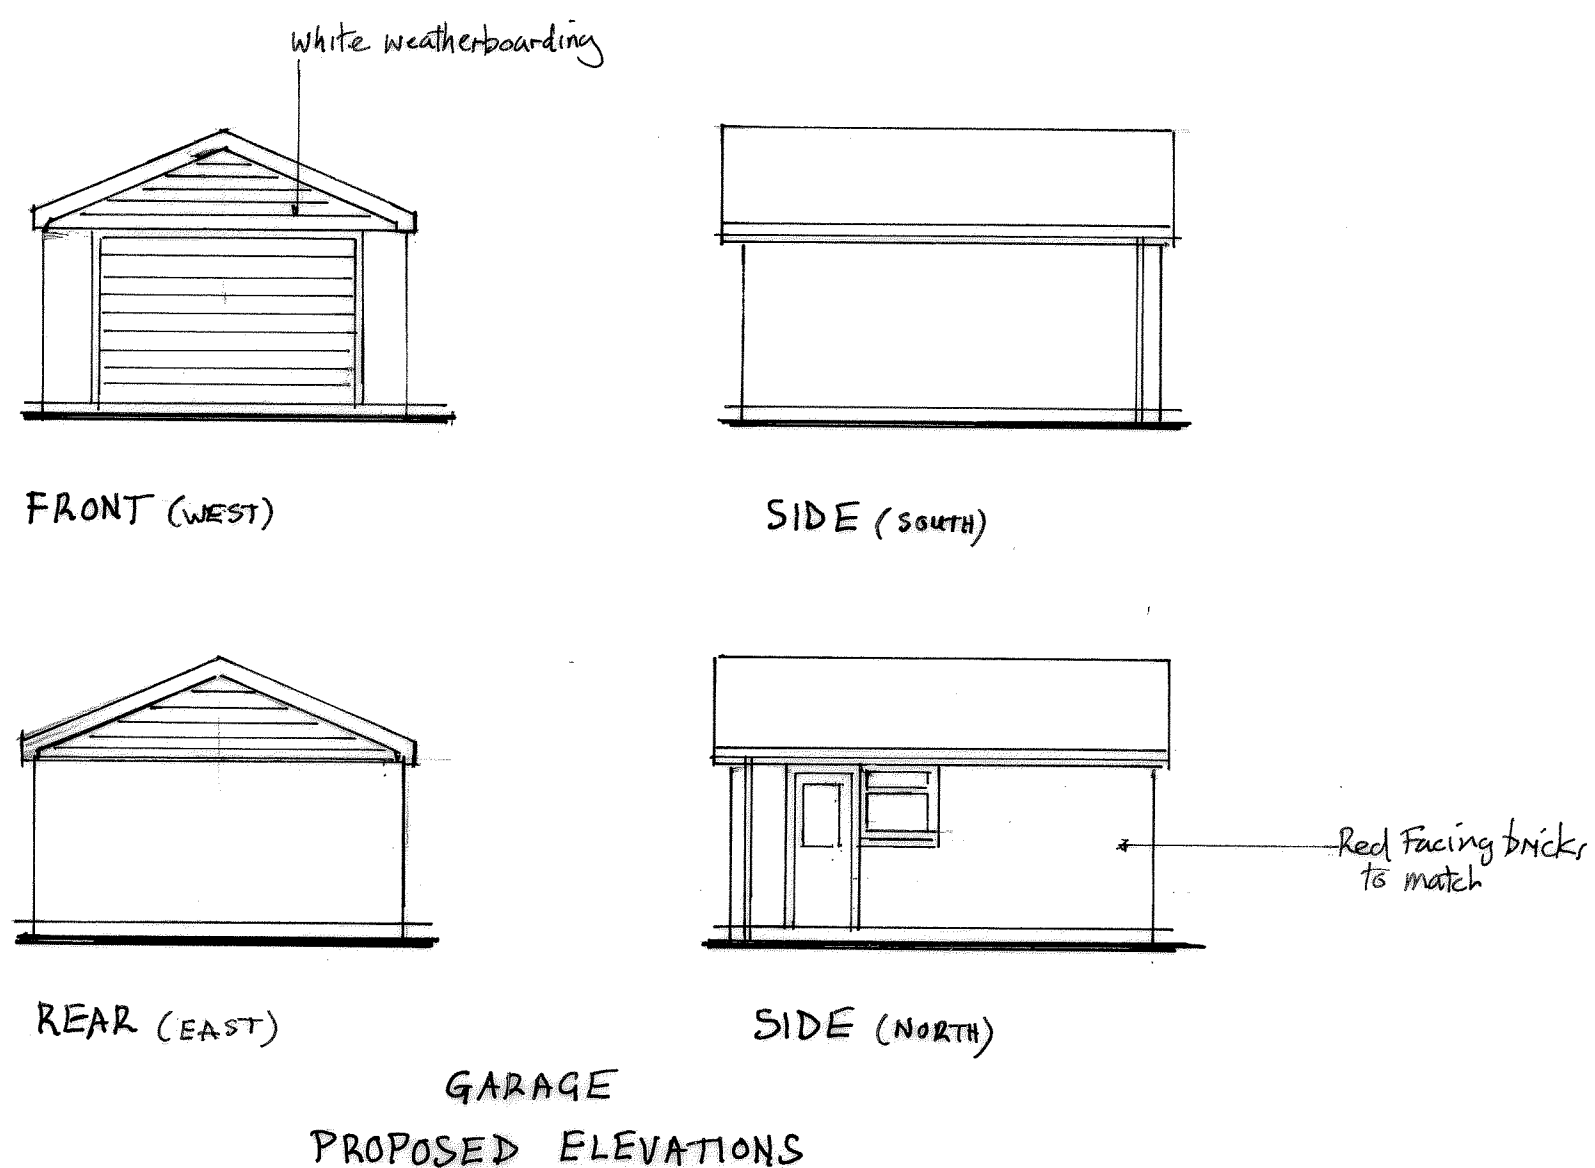


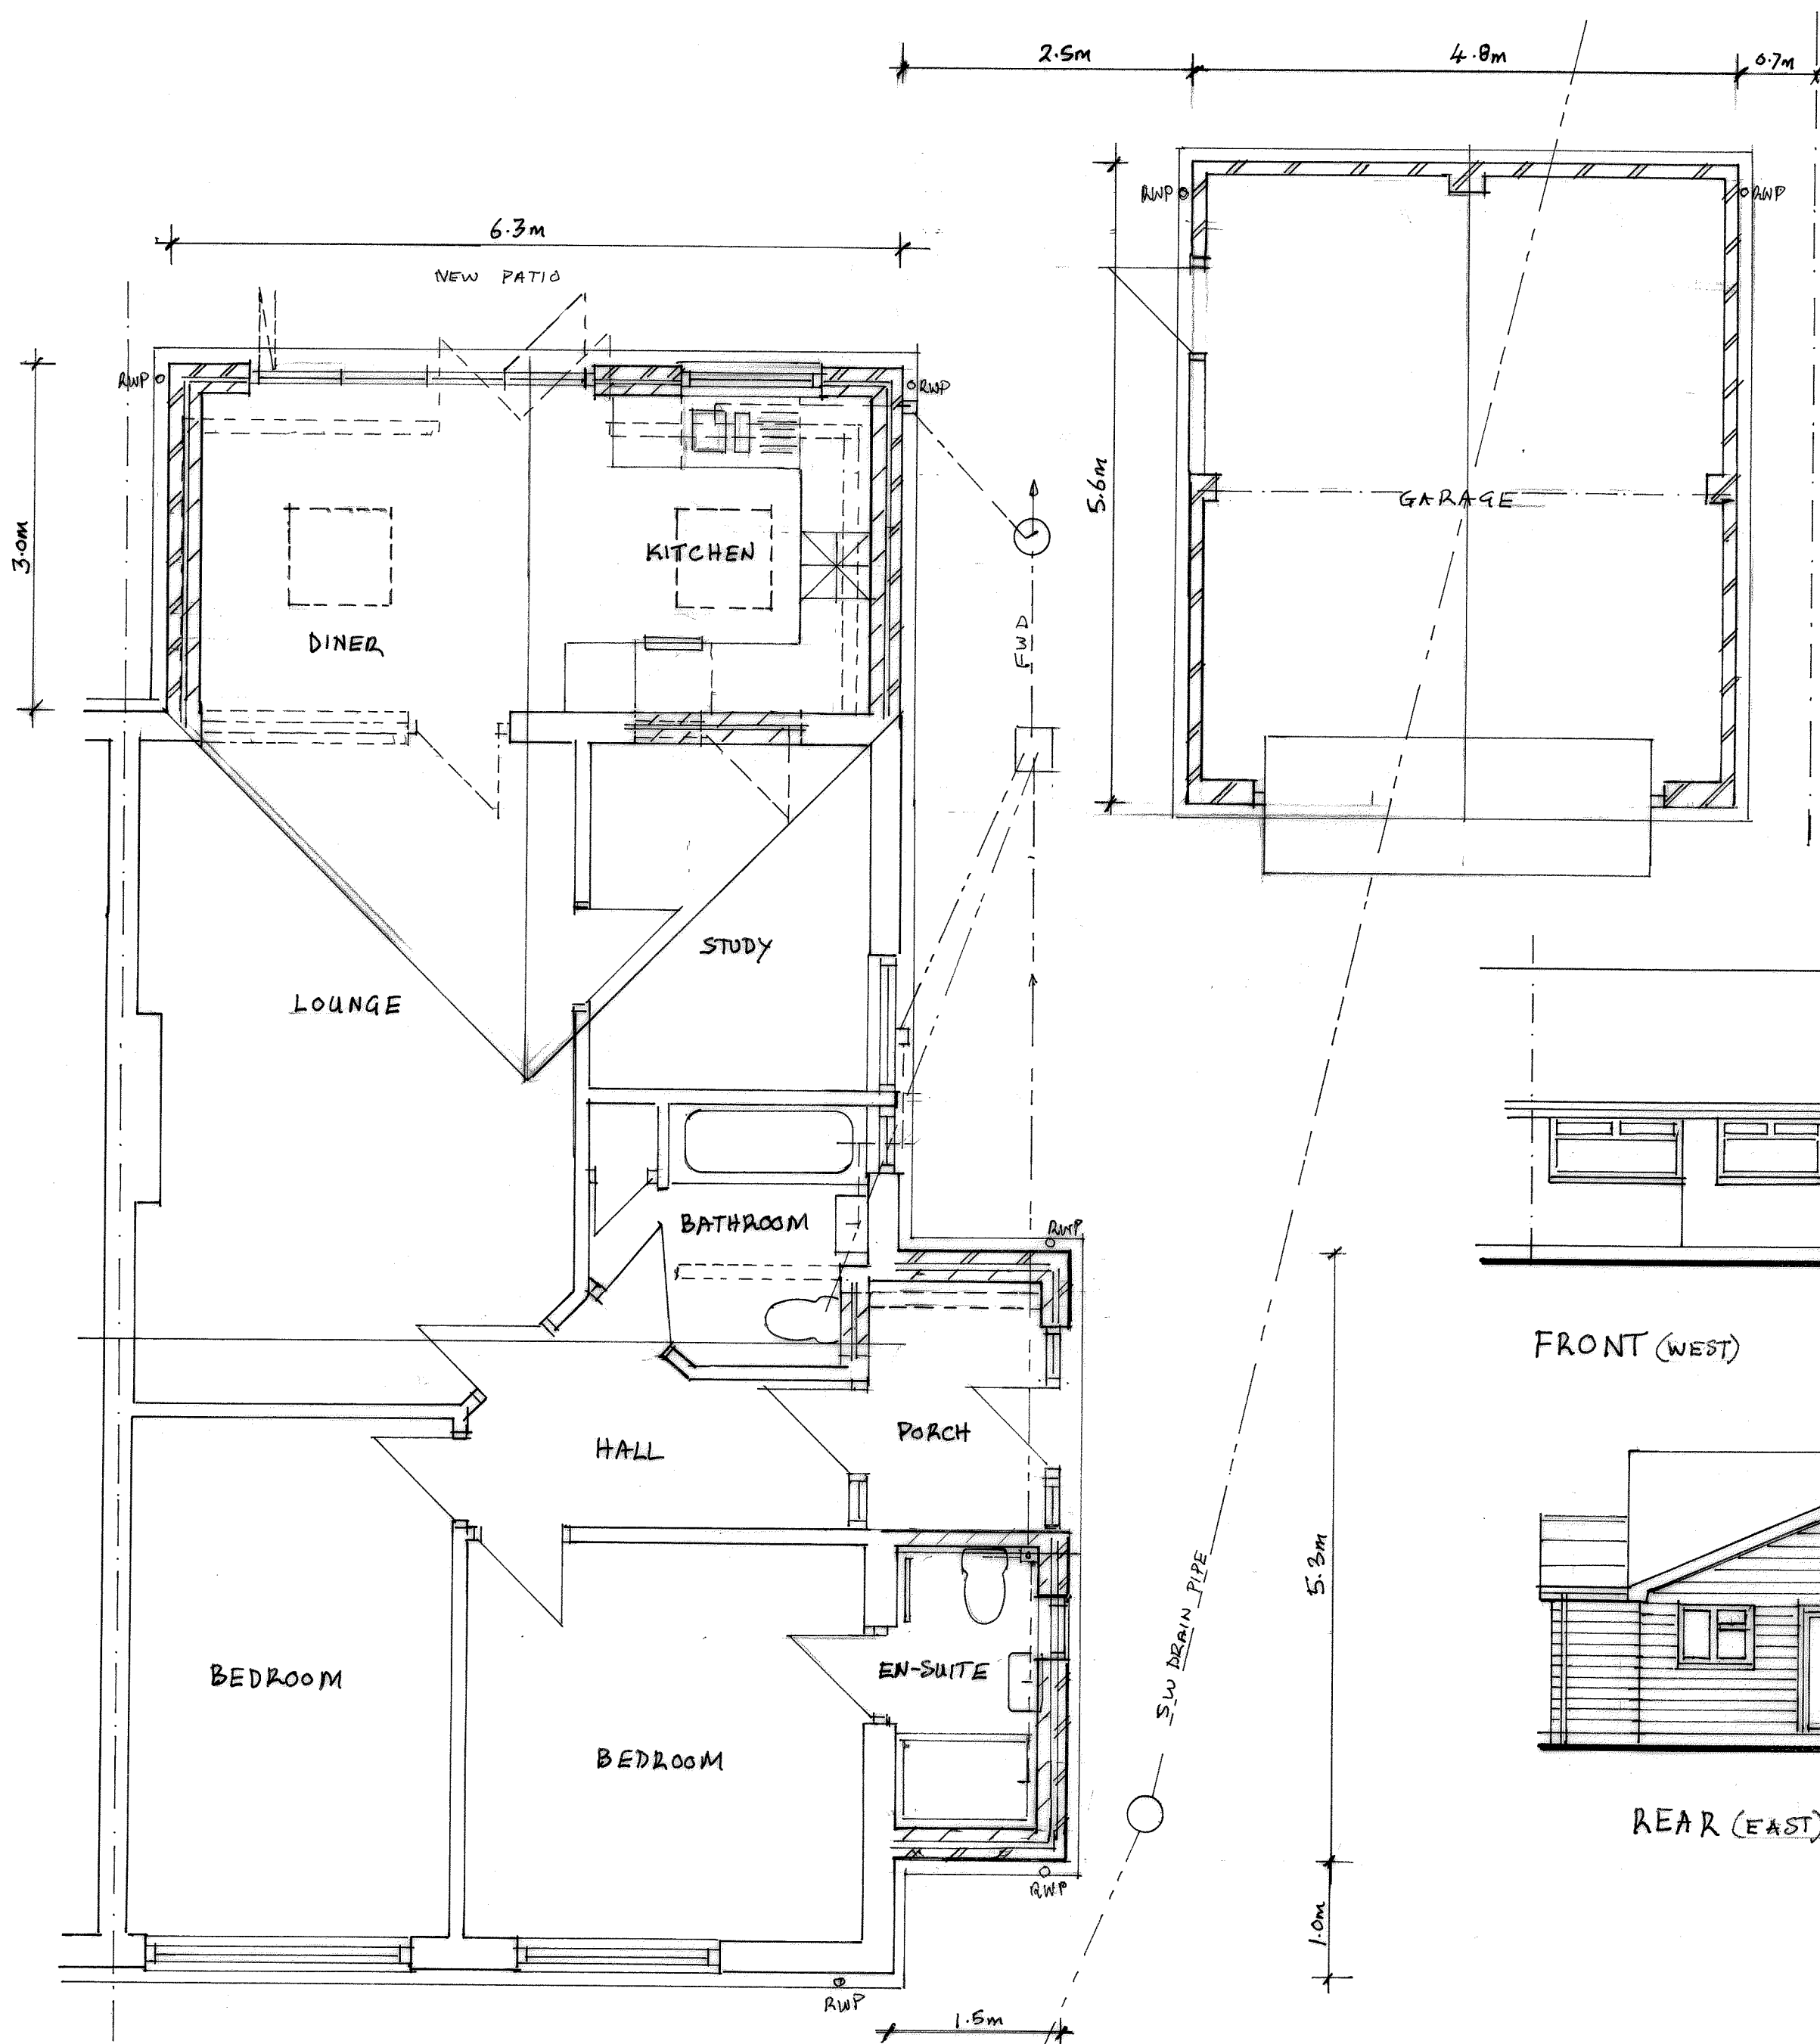

Title:	REAR & SIDE EXTENSIONS AND REPLACEMENT GARAGE (Proposed Plan & Elevations)
Address:	57 HIGHCROFT CRESCENT BOGNOR REGIS PO22 8DJ
Client:	MARK & SALLY DEALL Tele: 07793293083
Scale:	1:50 & 1:100
Date:	27/12/2018

PROPOSED ELEVATIONS
SCALE 1:100 @ A2

PROPOSED FLOOR PLAN
SCALE 1:50 @ A2