


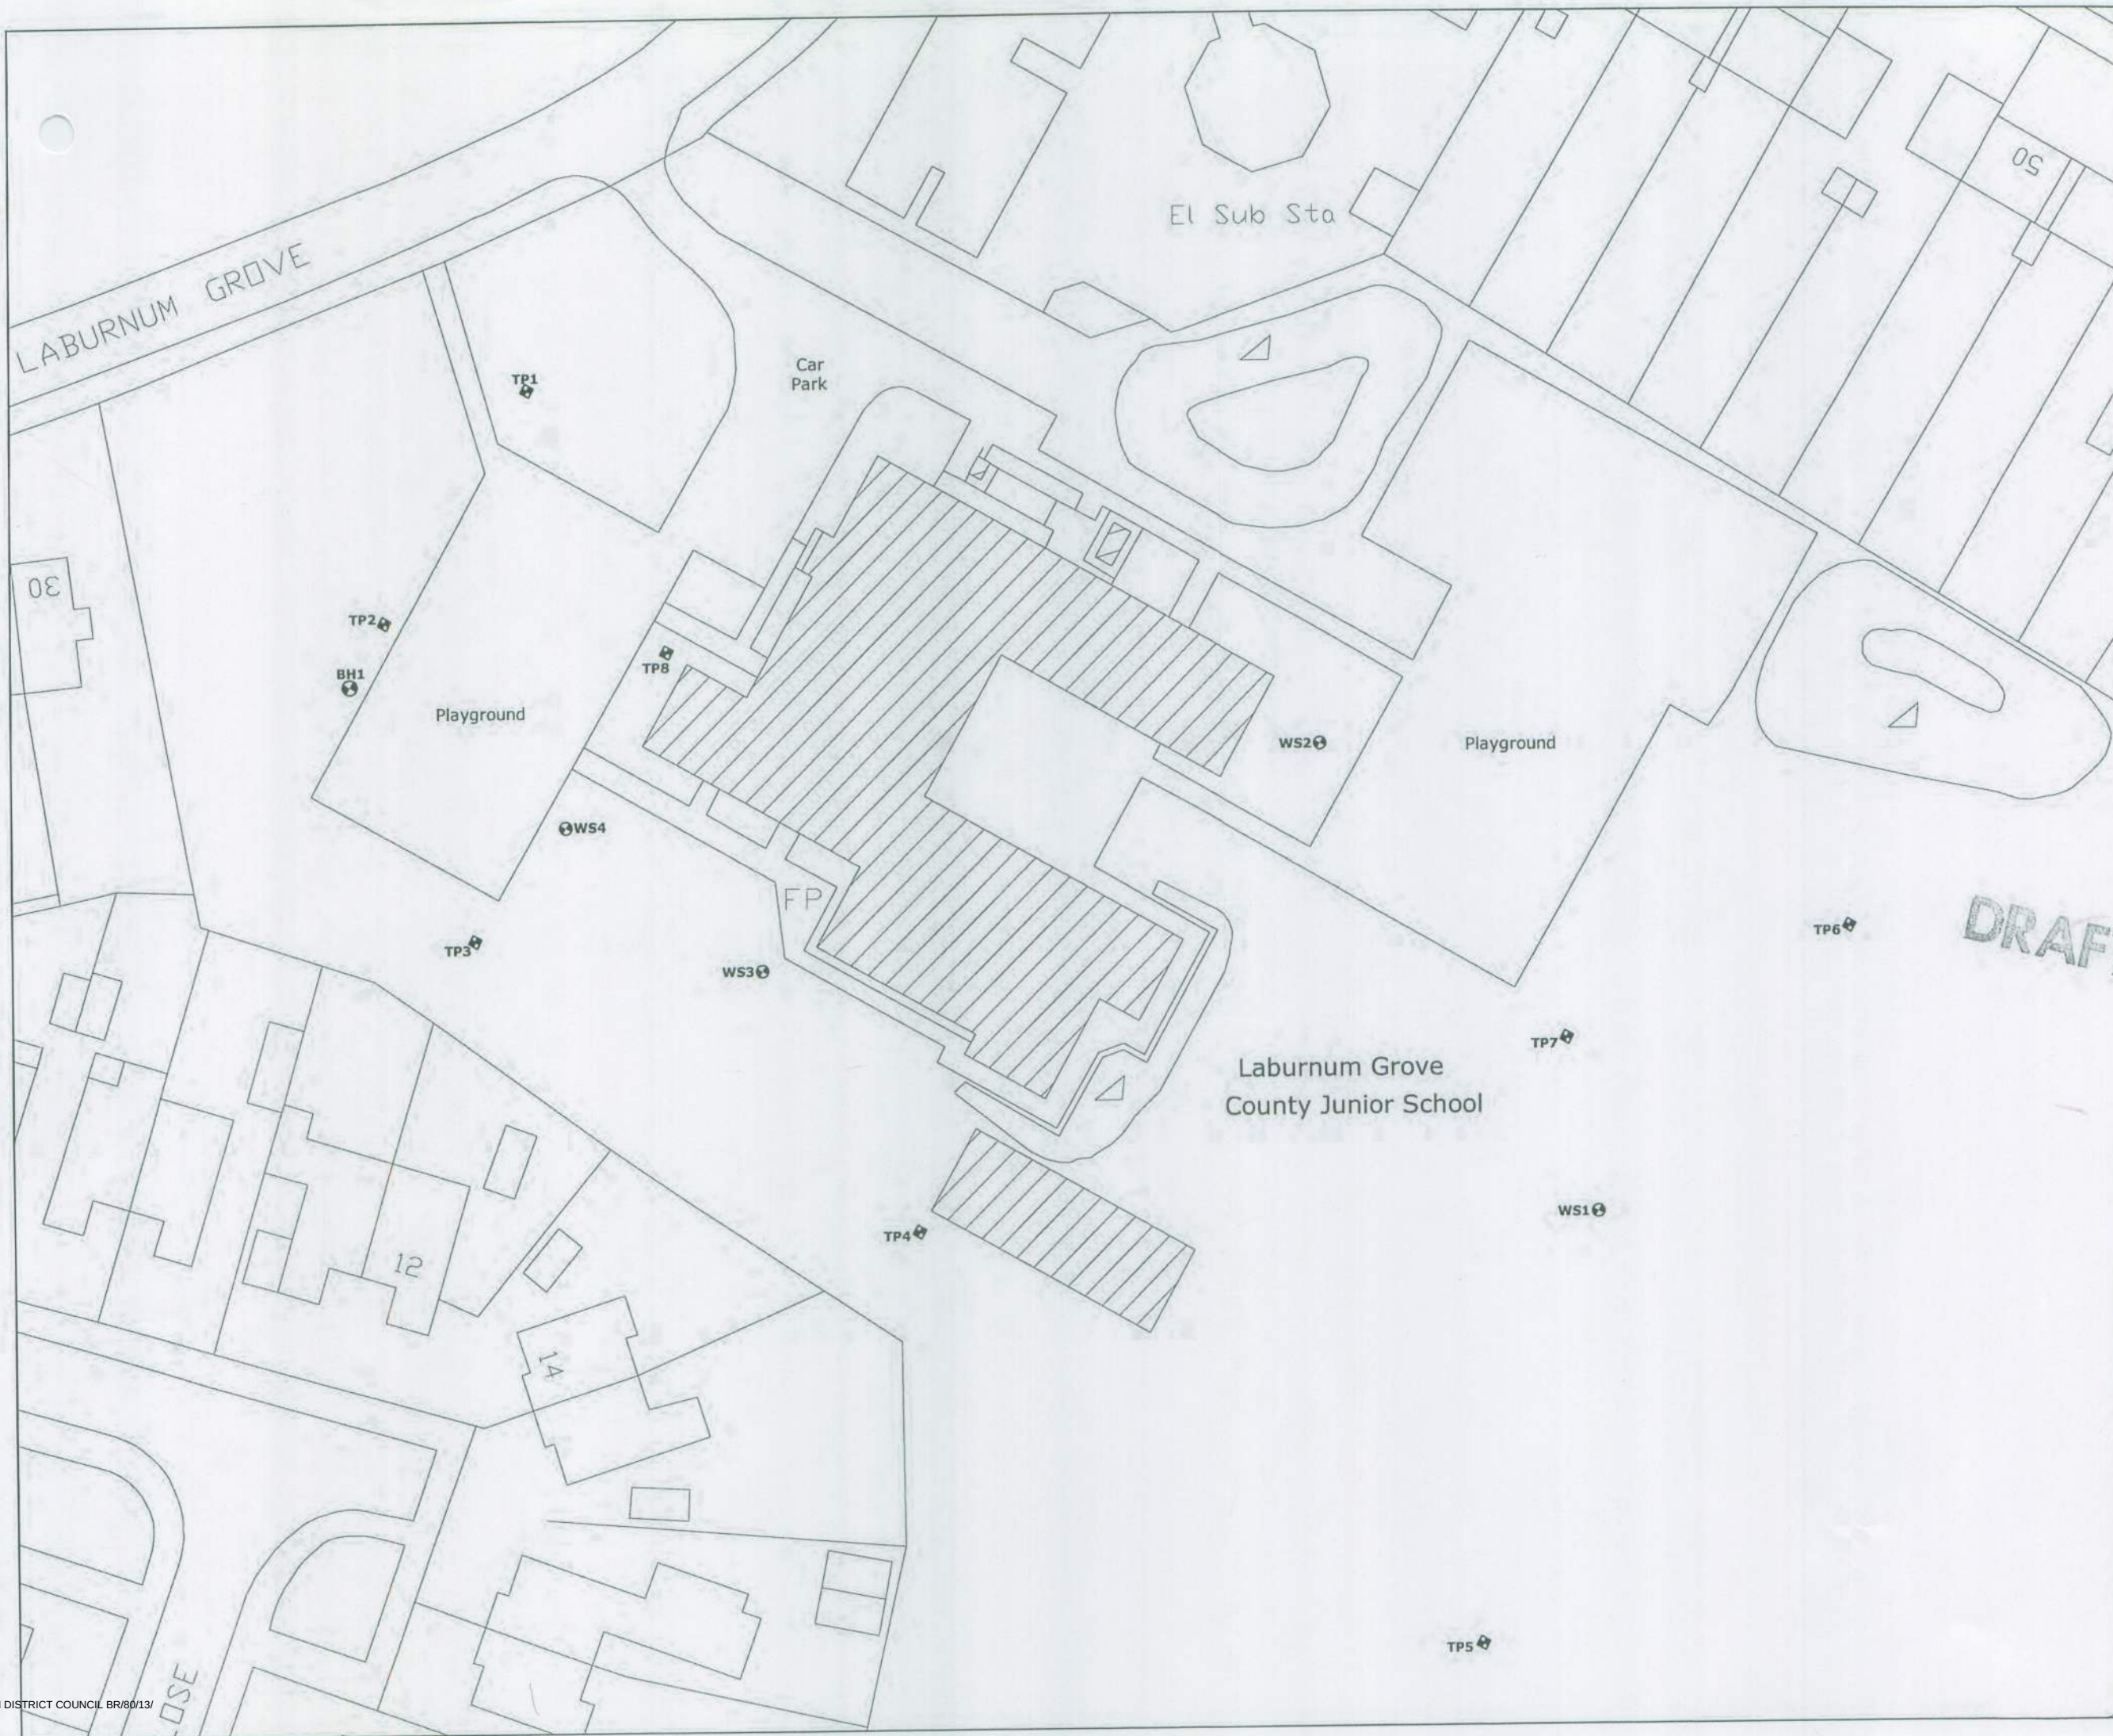

DRAFT

ASHDOWN SITE
INVESTIGATION
LIMITED

The Old Dairy,
Swanborough Farm,
Swanborough,
Lewes,
East Sussex
BN7 3PF
Tel: 01273 483119 Fax: 01273 483104
email: contact@ashdownsi.co.uk

DRAWN BY:	DATE:	SCALE (at A3):
TSH	Dec. 2012	1:500

SITE:
Laburnum Grove Junior School,
Laburnum Grove,
Bognor Regis,
West Sussex

REPORT REF.:	FIGURE NO.:
LW23300	2

DRAWING TITLE:
Site Plan