




- KEY:**
- Site Boundary (1.84 ha approx)
 - Bitmac
 - Grass
 - Sports pitch
 - Trees
 - ▶ Pedestrian access
 - ▶ Vehicular access

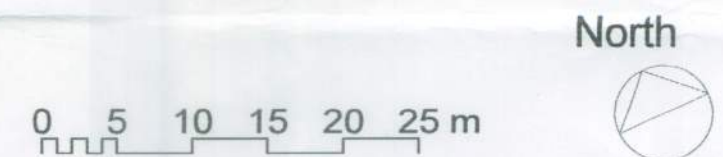

PLANNING

Notes	
1	This drawing is © copyright Hampshire County Council 2013. No unauthorised reproduction of any kind is permitted.
2	No Dimensions to be scaled from this drawing
3	This map is reproduced from Ordnance Survey material with the permission of Ordnance Survey on behalf of the controller of Her Majesty's Stationary Office © Crown copyright. Unauthorised reproduction infringes Crown Copyright and may lead to prosecution or civil proceedings. (100019190), 2013

rev	description	date	by
A	Revision to graphic layout of plan.	23.02.13	WP

Hampshire County Council		HCC Property Services, Three Minsters House, 76 High Street, Winchester SO23 8UL. tel: (01962) 847801	
PROJECT West Sussex County Council Laburnum Grove Primary School (Junior to Primary conversion)		SHEET CONTENTS Existing Site Plan and Roof Plan	
SCALE 1:500 @ A2	DATE Feb 2013	DRAWN AS	CHKD MR
DRAWING No. E02294 A 10		REVISION A	
FILE REF. E02294 - Laburnum Grove SITE			