



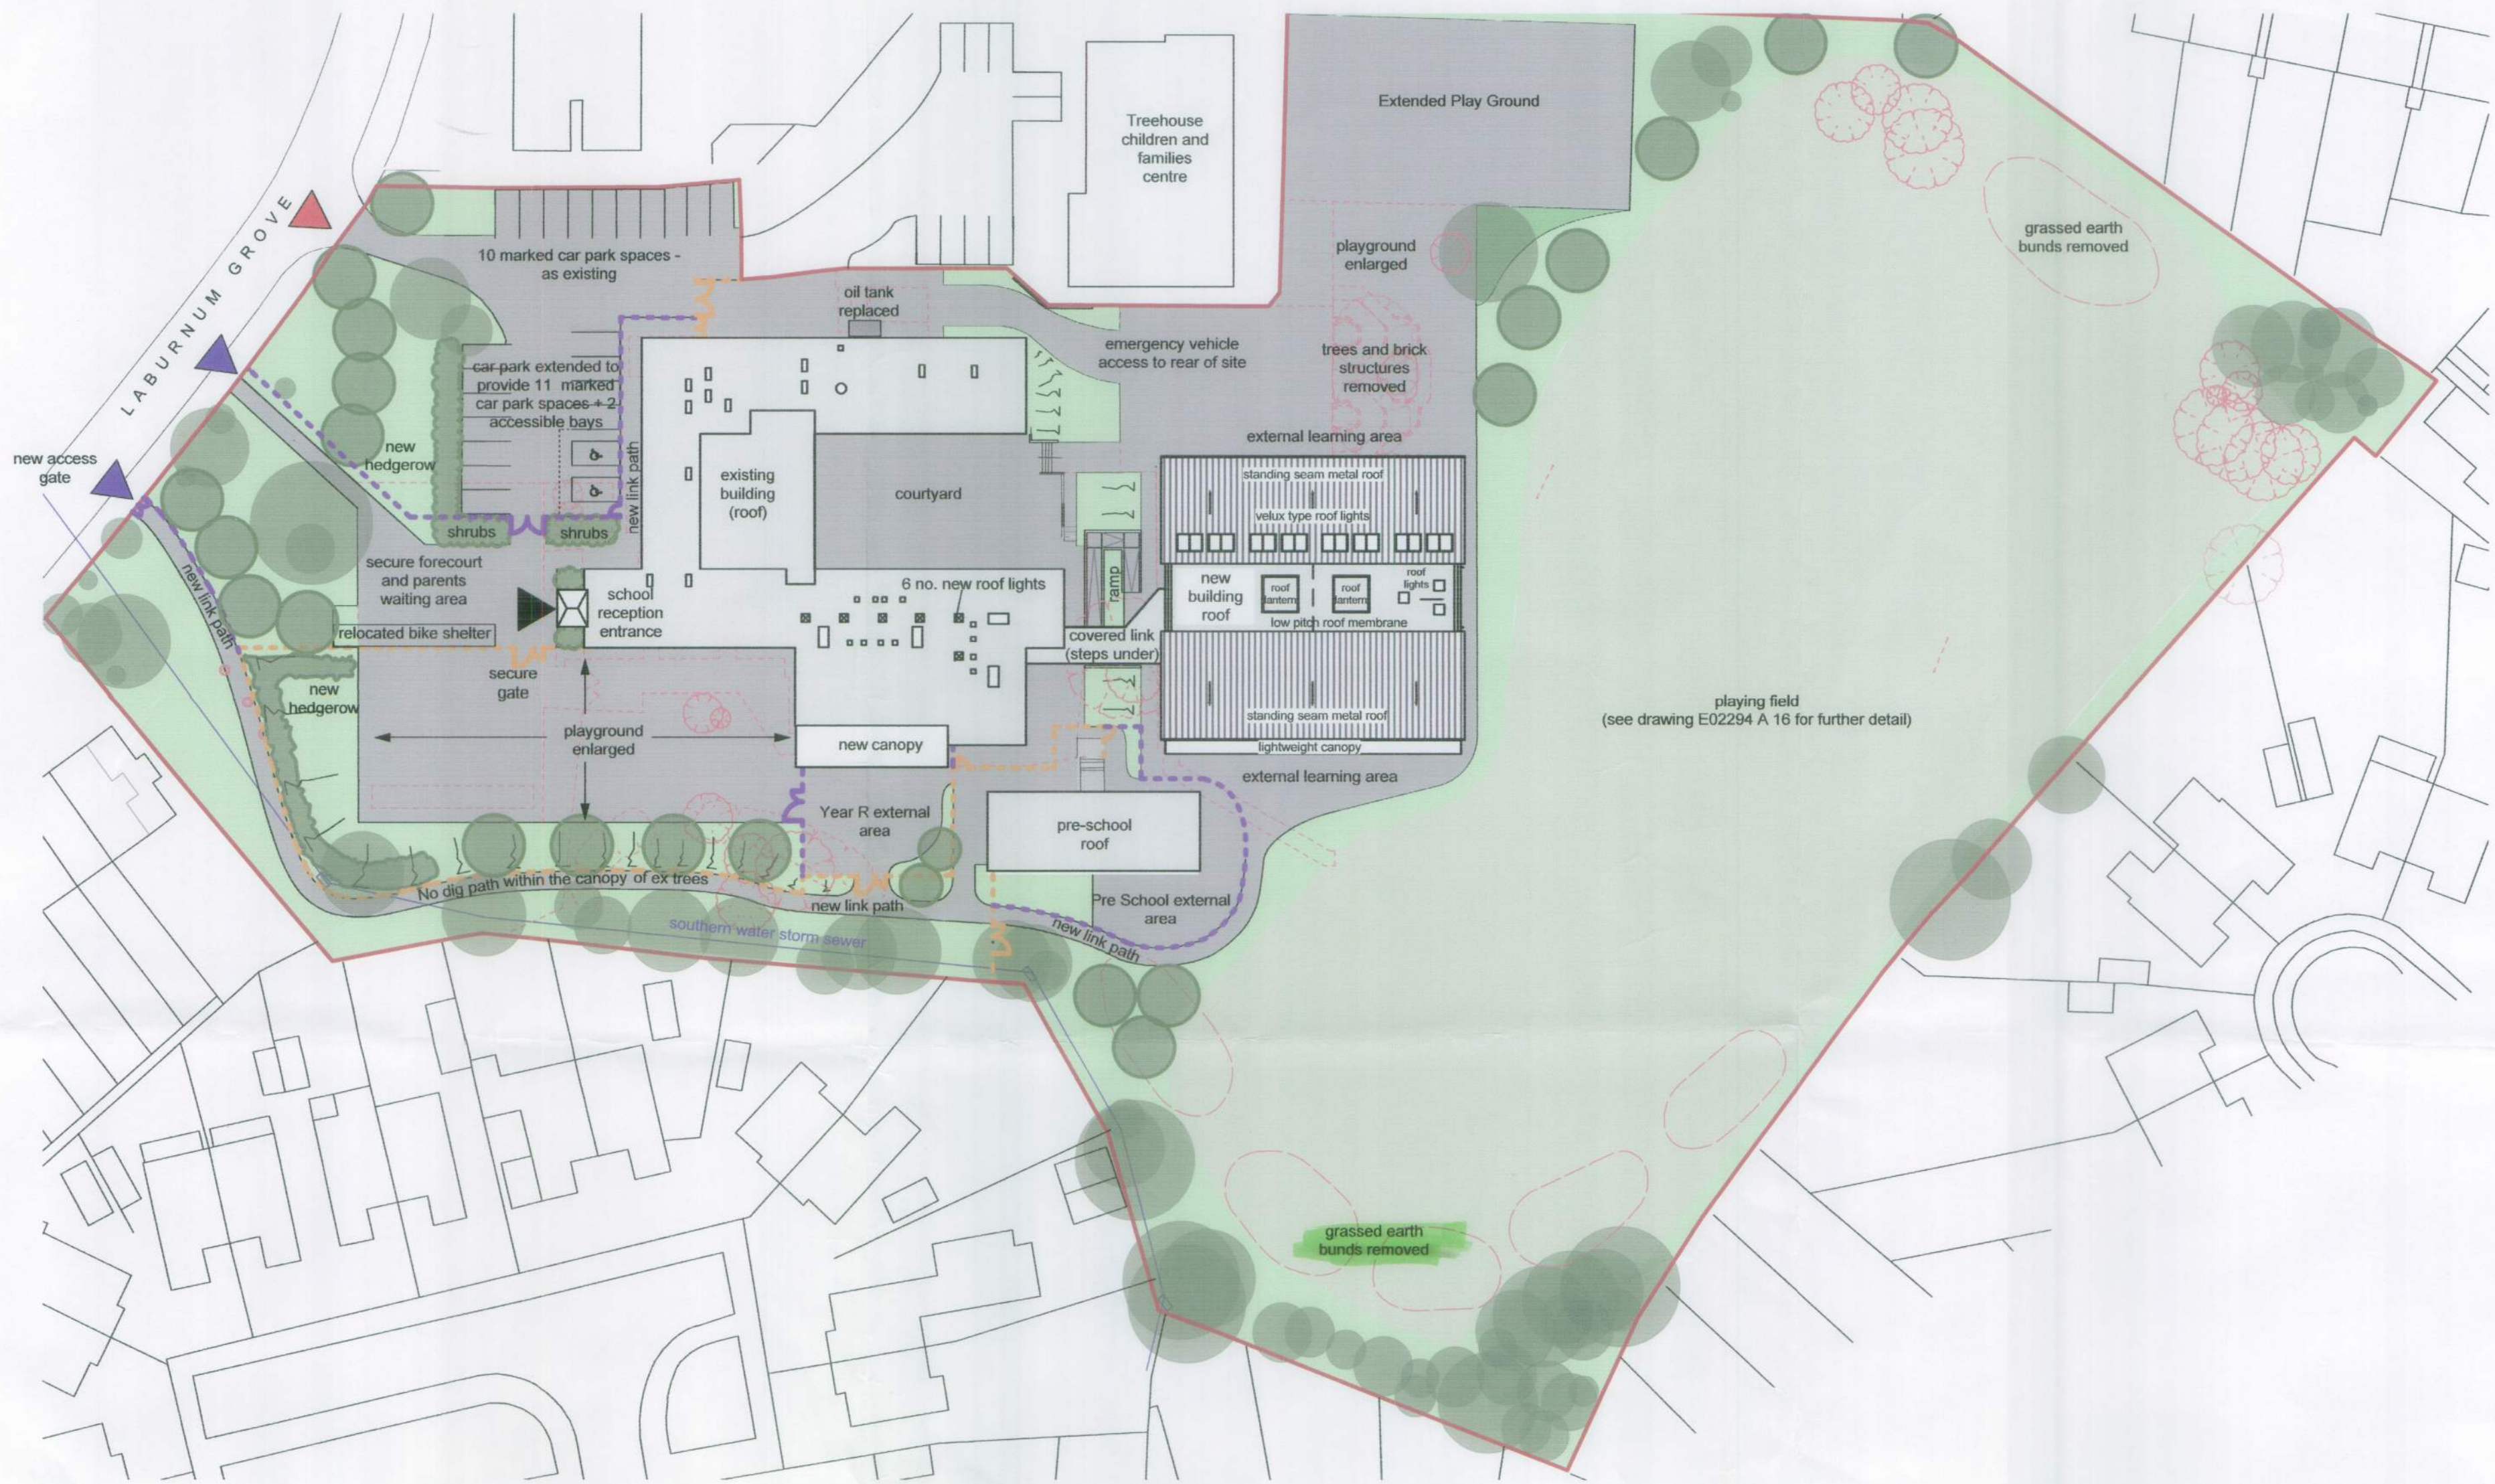

- KEY:**
- Site Boundary (1.84 ha approx)
 - Old site layout / trees removed
 - Bitmac
 - Grass
 - Sports pitch
 - Proposed trees
 - Existing trees
 - Removed trees
 - 1.8m high powder coated weld mesh fencing
 - 1.1m high powder coated weld mesh fencing
 - Pedestrian access
 - Vehicular access

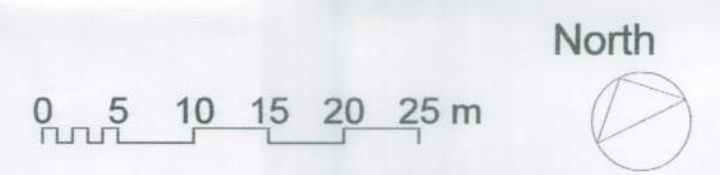

PLANNING

Notes

- This drawing is © copyright Hampshire County Council 2013. No unauthorised reproduction of any kind is permitted.
- No Dimensions to be scaled from this drawing
- This map is reproduced from Ordnance Survey material with the permission of Ordnance Survey on behalf of the controller of Her Majesty's Stationery Office © Crown copyright. Unauthorised reproduction infringes Crown Copyright and may lead to prosecution or civil proceedings. (100019180), 2013

rev	description	date	by
A	Scale altered to suit planning requirements. Parking aligned with TA report. Emergency vehicle access identified. Roof plan added	22.02.12	TH

		HCC Property Services, Three Minsters House, 76 High Street, Winchester SO23 8UL. tel: (01962) 847801	
PROJECT West Sussex County Council Laburnum Grove Primary School (Junior to Primary conversion)		SHEET CONTENTS Proposed Site Plan and Roof Plan	
SCALE	DATE	DRAWN	CHKD.
1:500 @ A2	Feb 2012	AS	MD
DRAWING No.		REVISION	
E02294 A 15		A	