



childrens centre

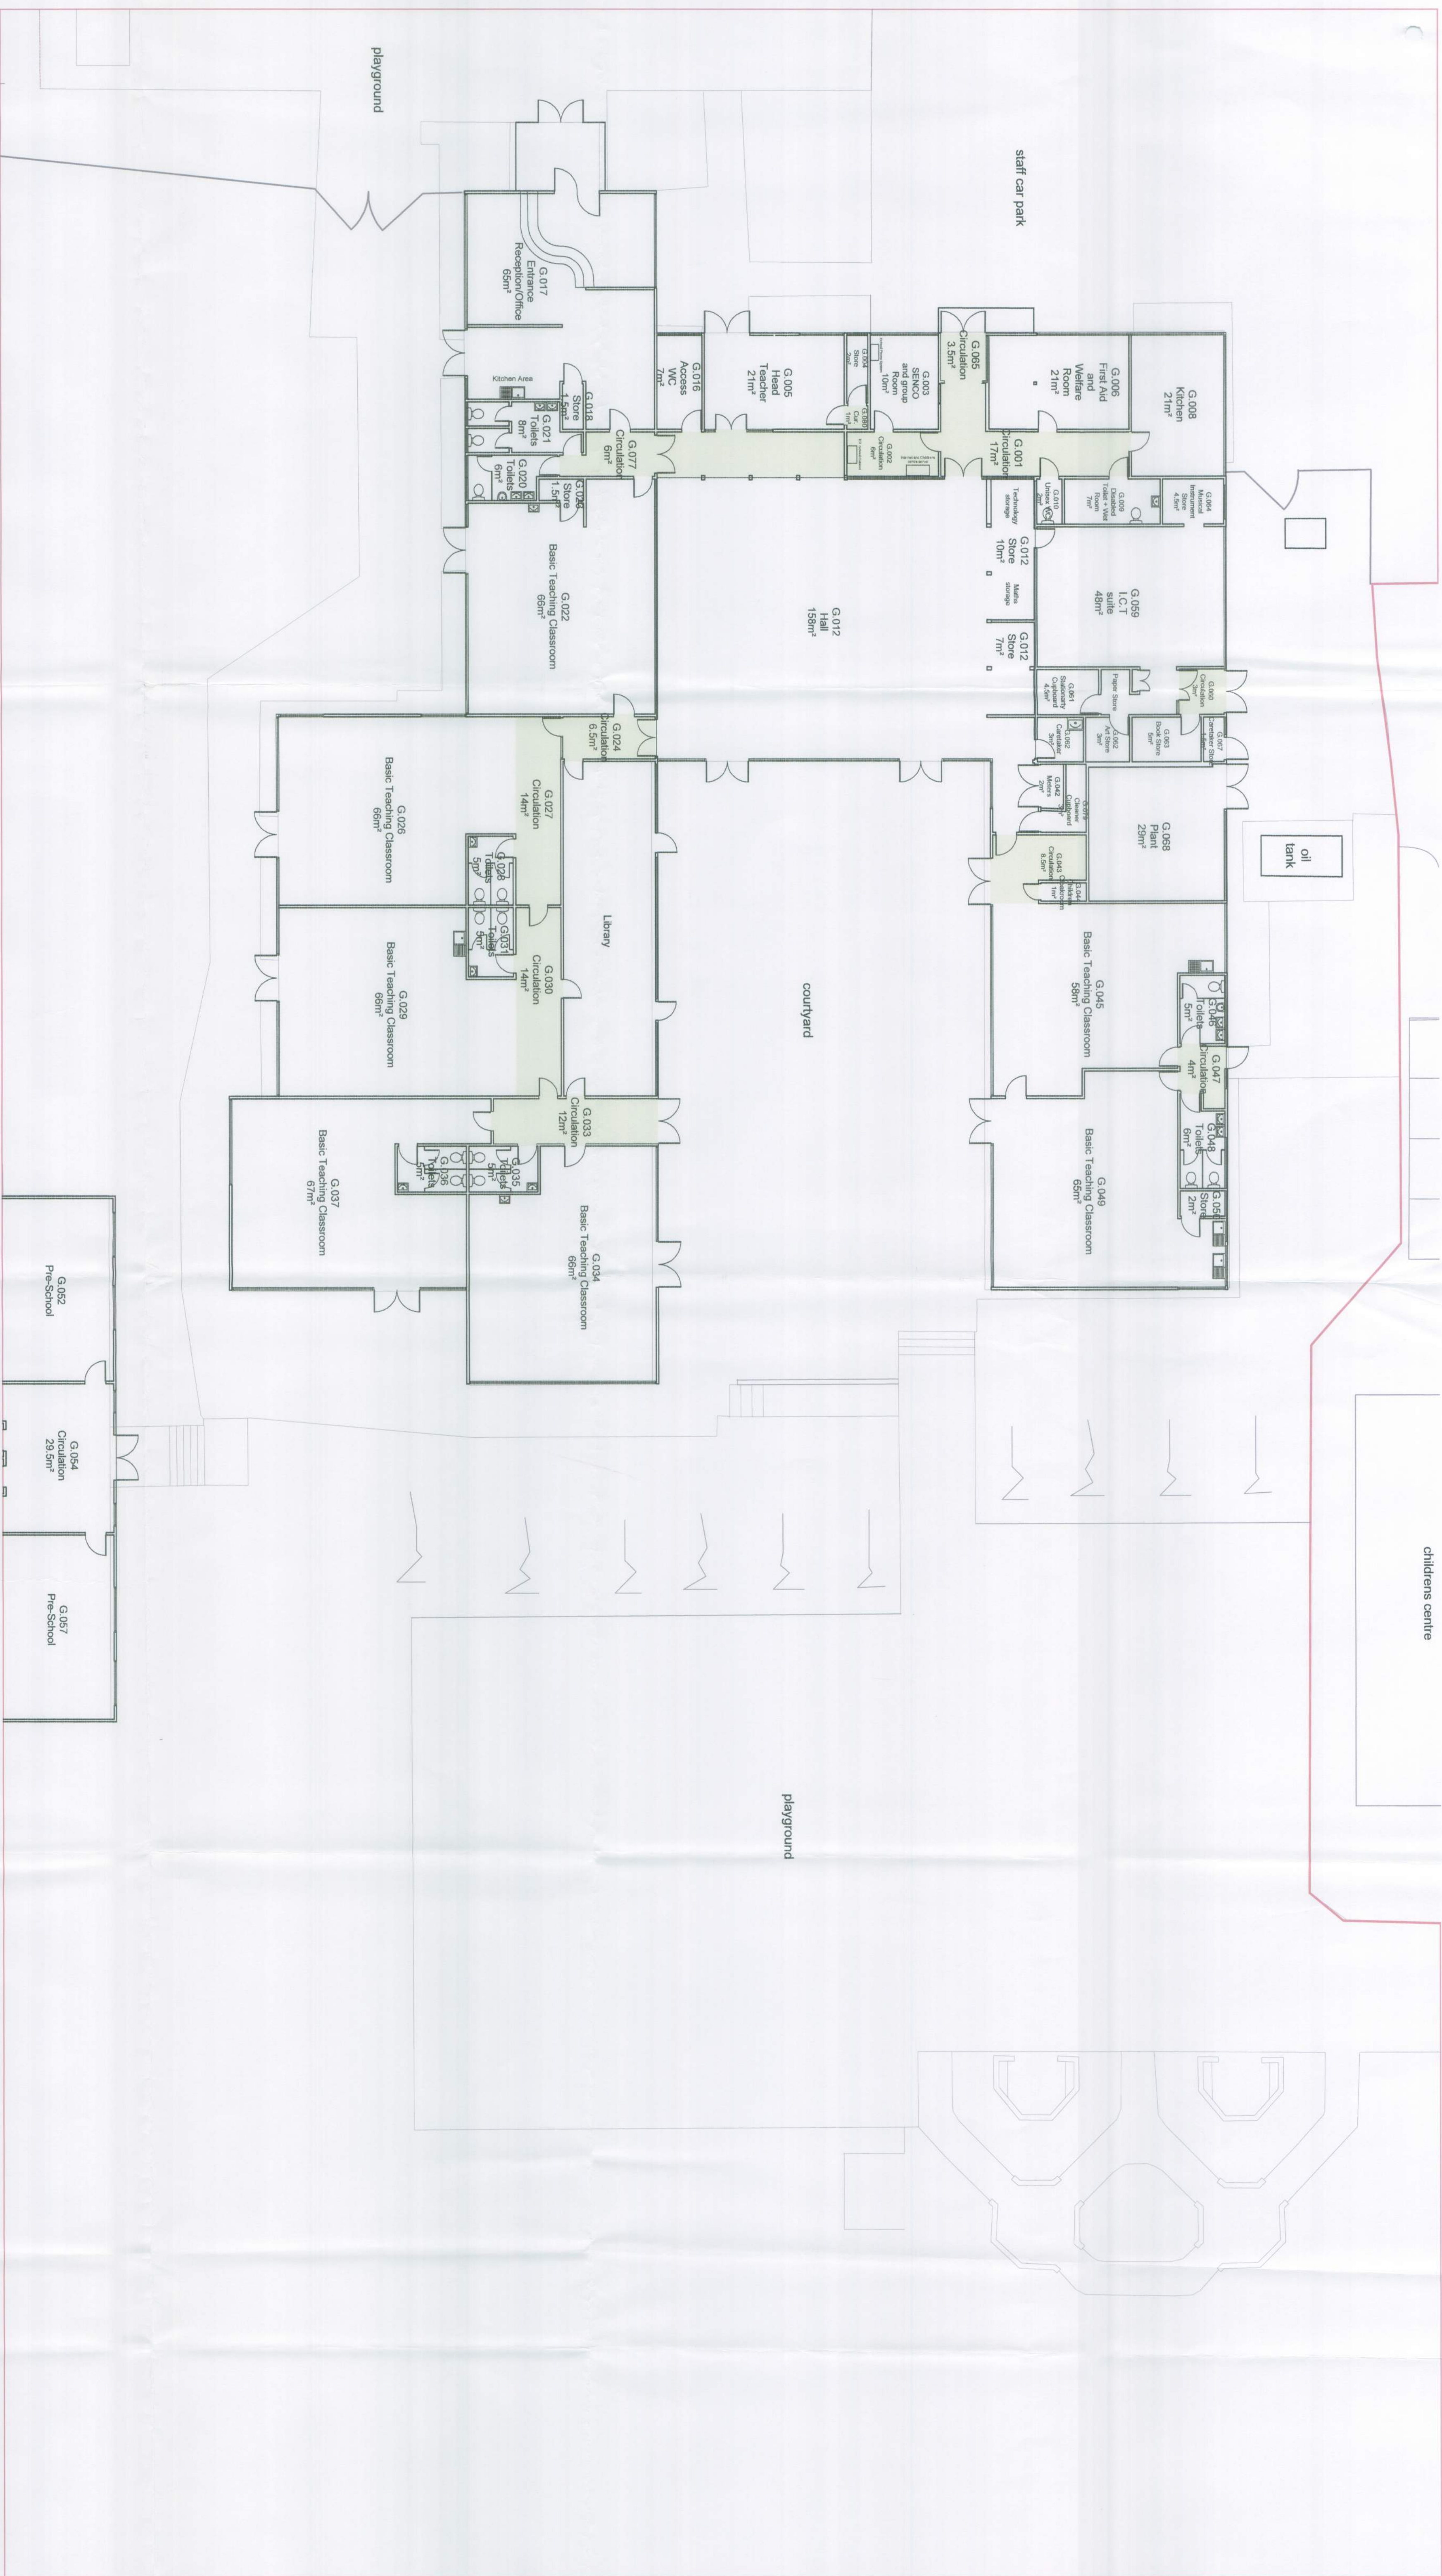

PLANNING

Key: Circulation Routes

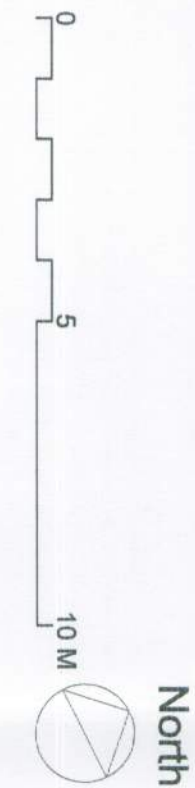

Notes

- This drawing is @ copyright Hampshire County Council 2012. No unauthorised reproduction of any kind is permitted.
- No Dimensions to be scaled from this drawing.
- This map is reproduced from Ordnance Survey data with the permission of Her Majesty's Stationary Office © Crown Copyright and may lead to prosecution or civil proceedings. (100019180), (2012)

rev.	description	date	by
A	Presentation Layout	17/01/13	LT
B	Amendments for Sketch Plan Panel Issue	15/02/13	SB

Hampshire County Council				HCC Property Services, Three Ministers House, 76 High Street, Winchester SO23 8UL. Tel: (01962) 847801	
West Sussex County Council				Property Services	
Laburnum Grove Primary School				Existing Floor Plan	
(Junior to Primary conversion)				SHEET CONTENTS	
SCALE	DATE	DRAWN	CHKD.	DRAWING No.	REVISION
1:125@A1	Jan 2013	TH		E02294 A21	B
1:250@A3				E02294 Lab Grove BUILDINGS.wvx	