

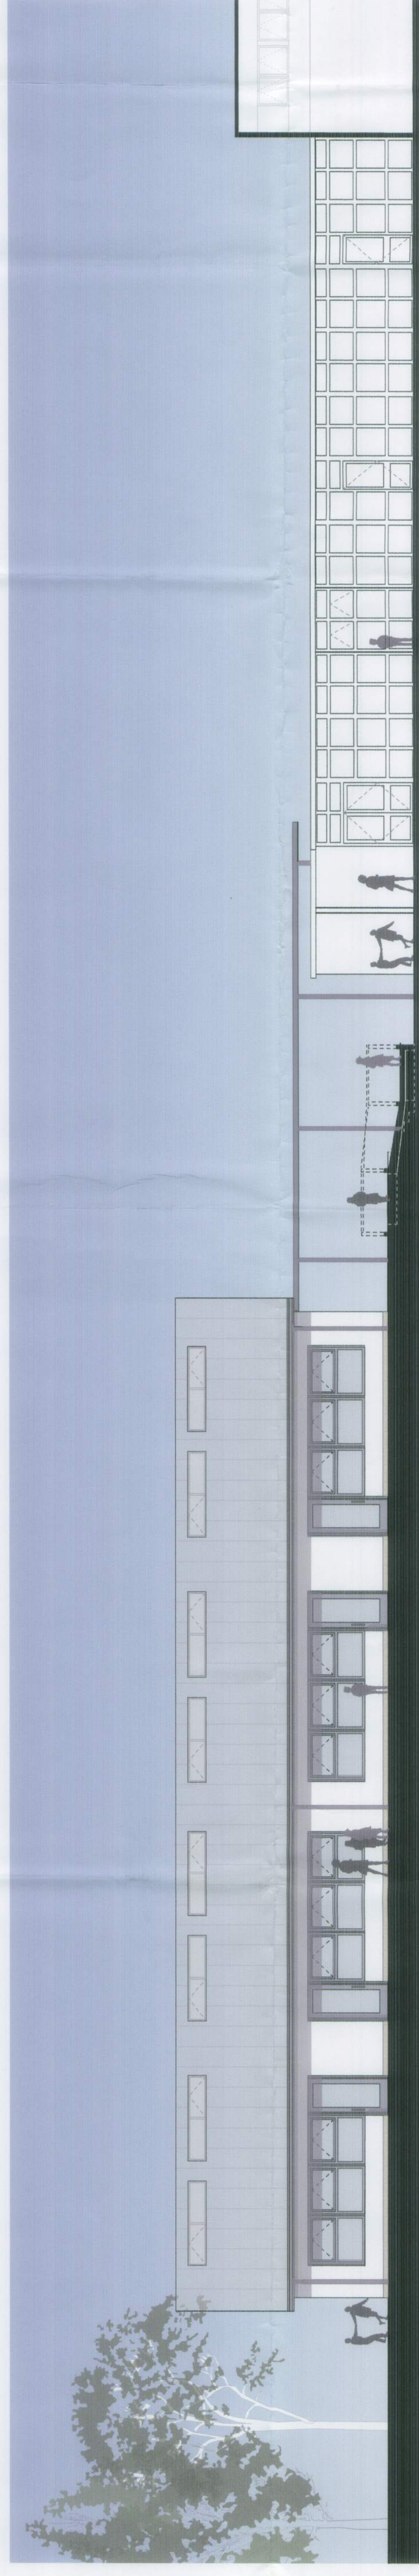


South Elevation

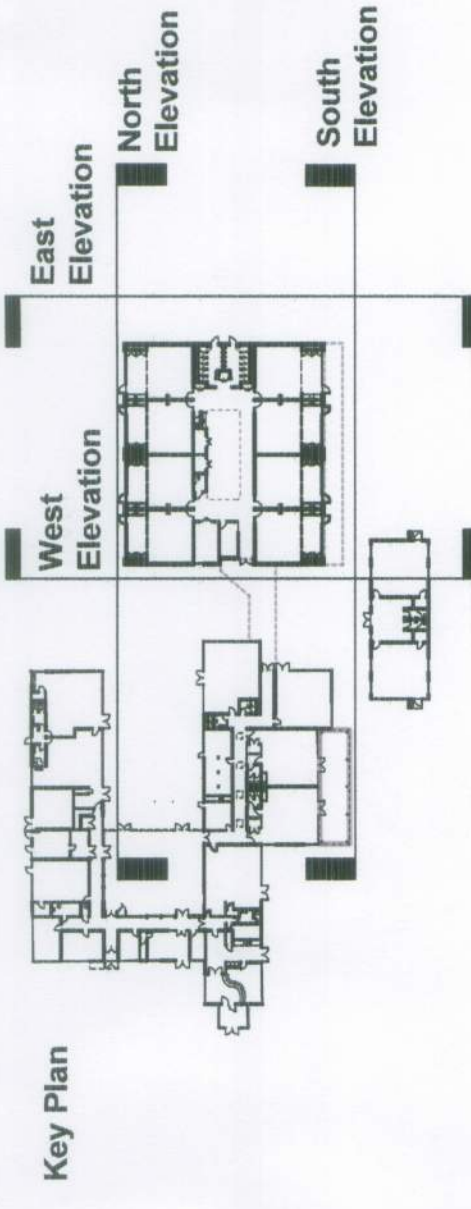

North Elevation

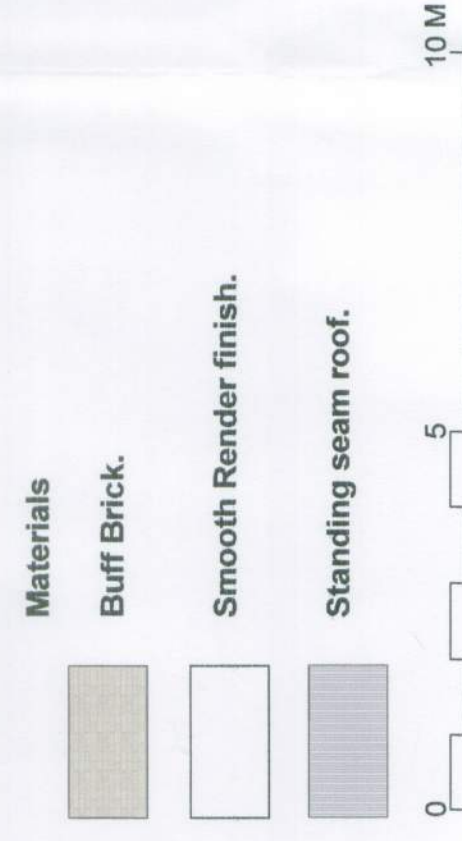

Notes	rev	description	date	by
1 The drawing is © copyright Hampshire County Council 2012. No unauthorised reproduction of any kind is permitted.				
2 No Dimensions to be scaled from this drawing.				
3 This drawing is reproduced from Ordnance Survey material with the permission of Ordnance Survey on behalf of the controller of Her Majesty's Stationery Office. All rights reserved. Unauthorised reproduction of this drawing in any form without the express written permission of Ordnance Survey or its licensors is prohibited. This drawing is copyright and may lead to prosecution or civil proceedings. (100018180), (2012)				

 Hampshire County Council	PROJECT Sussex County Council Laburnum Grove Primary School (Junior to Primary conversion)	SHEET CONTENTS Proposed Elevations Sheet 1 of 2	 HCC Property Services, Three Little Wickets, 78 High Street, Winchester SO23 8UL, tel. (01862) 847801 Property Services
SCALE 1:100@A1 1:200@A3	DATE Jan 2013	CHKD. TH	DRAWING No. E02294 A 31
FILE REF. E02294 Lab Grove BUILDINGS wx	REVISION		