




EXISTING PRE-SCHOOL

NEW 8 CLASSROOM TEACHING BLOCK

EXISTING CLASSROOM TEACHING BLOCK


1. East Elevation

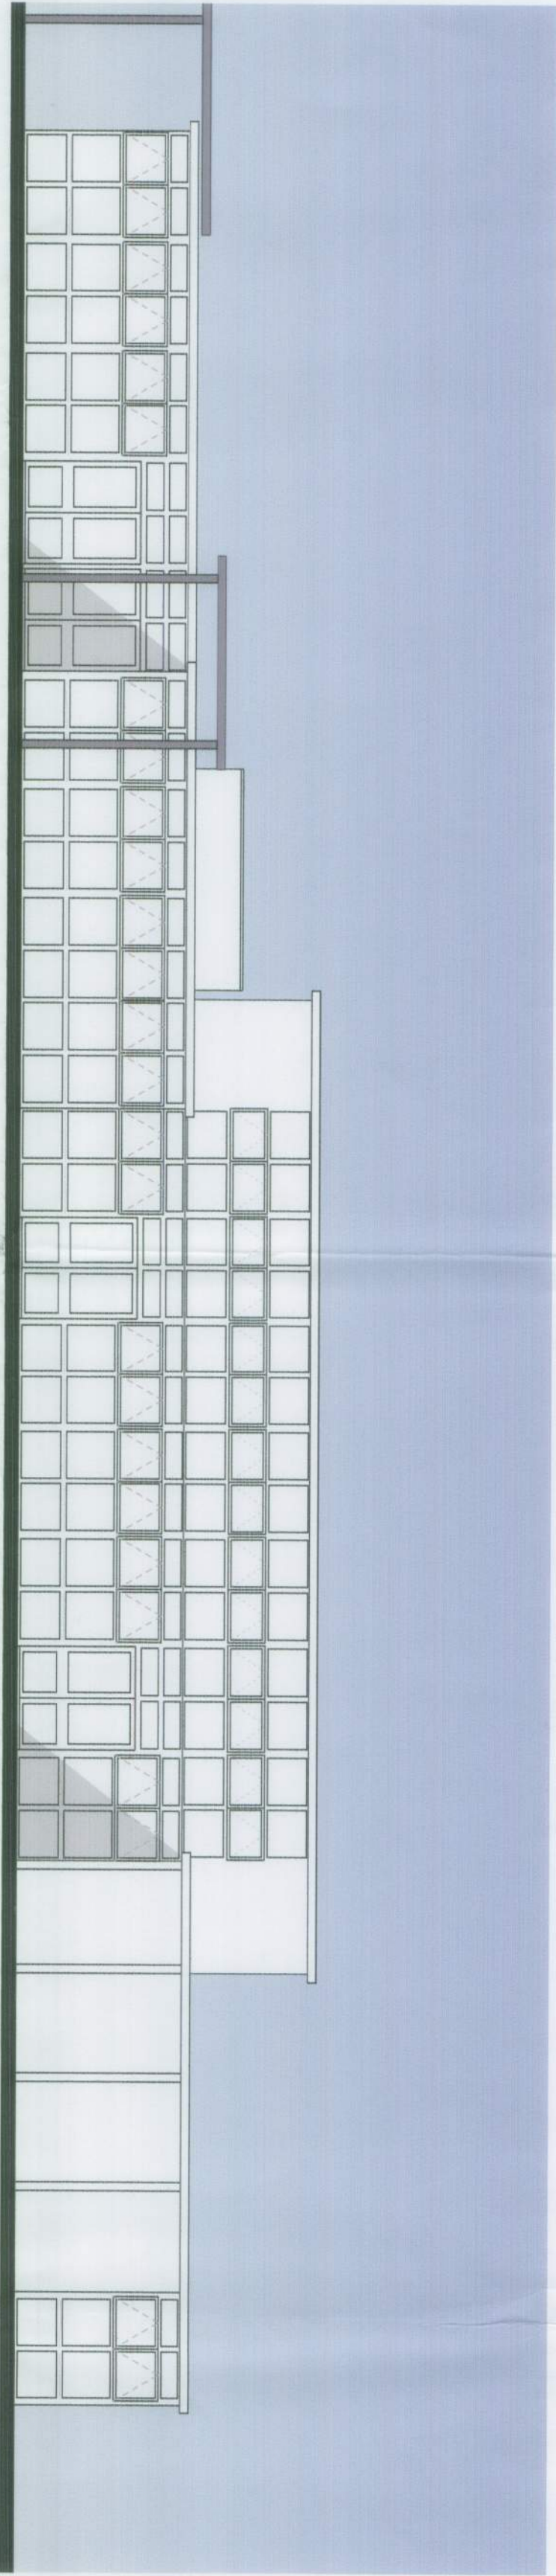

EXISTING TEACHING BLOCK

NEW DOORS &
CANOPY OVER



EXISTING HALL & TEACHING BLOCK

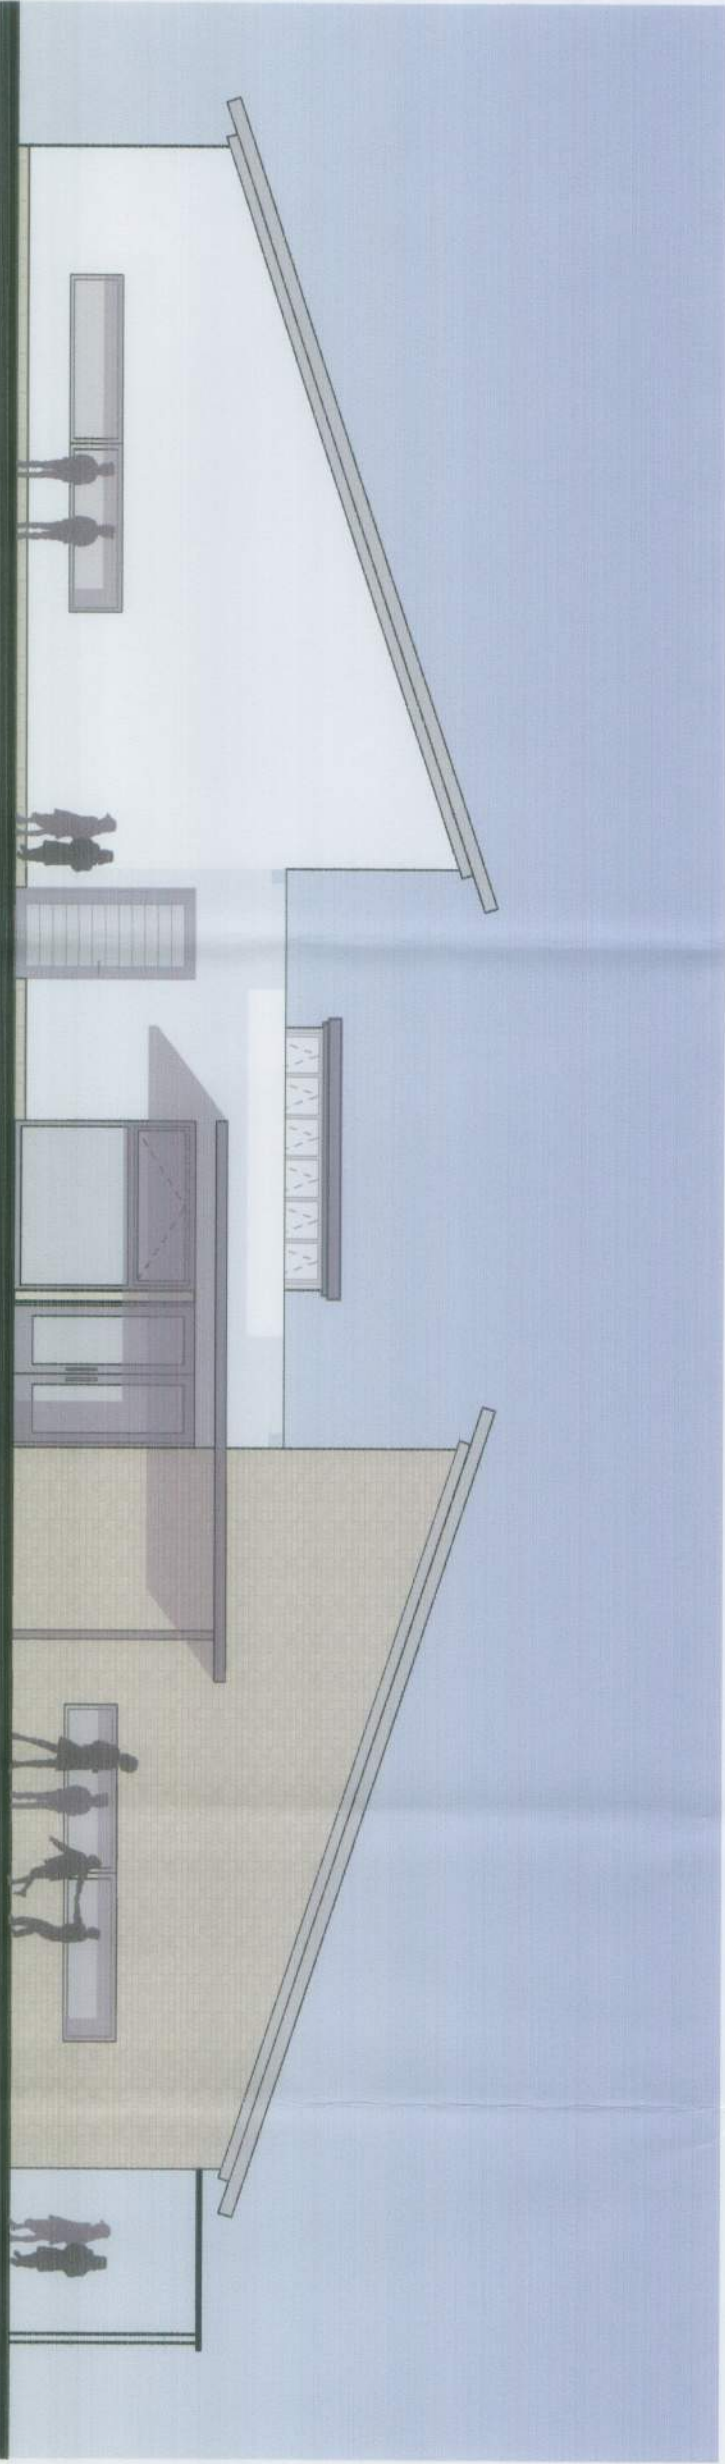

NEW 8 CLASSROOM TEACHING BLOCK

2. East Elevation

West Elevation

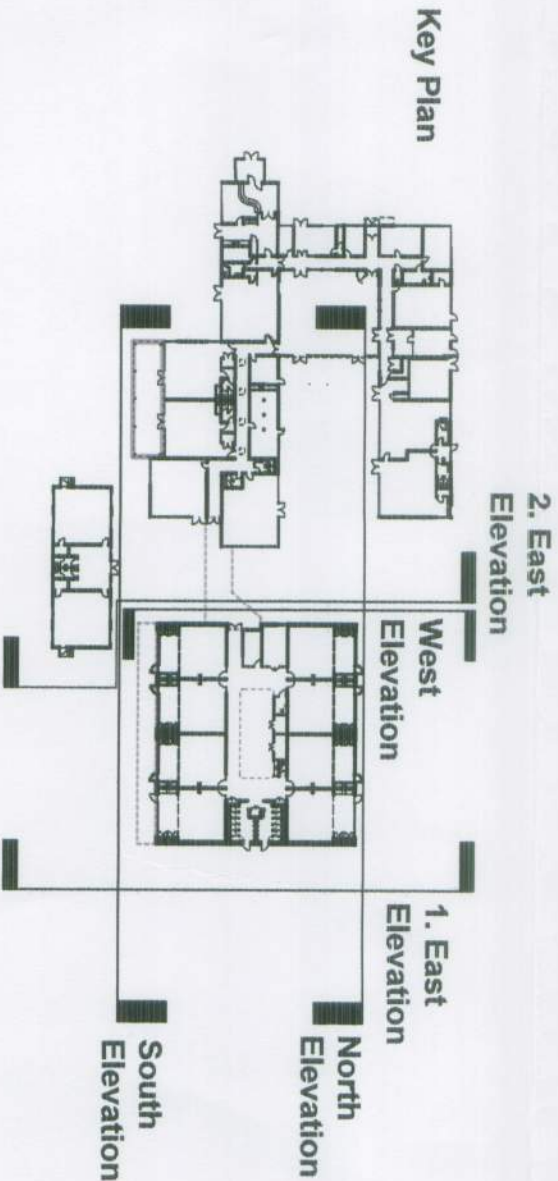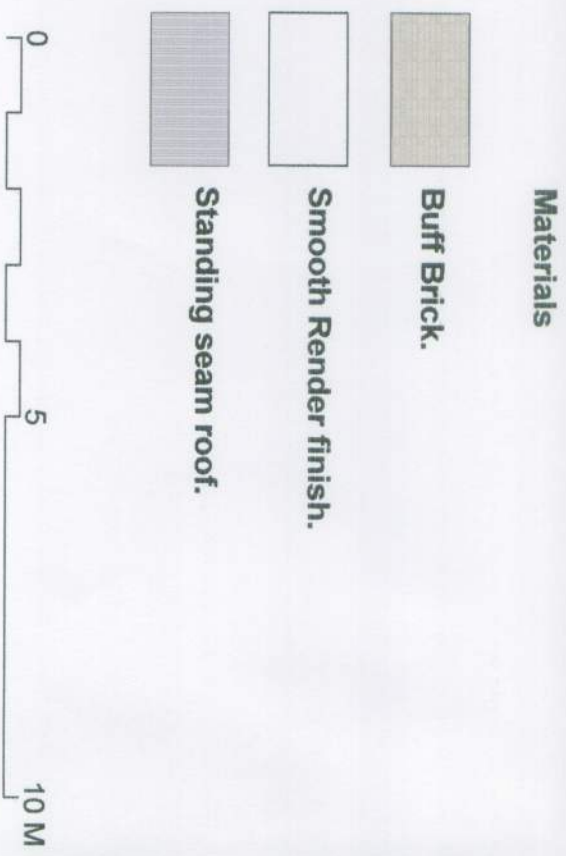

- Notes
- 1 This drawing is © copyright Hampshire County Council 2012. No unauthorised reproduction of any kind is permitted.
 - 2 No Dimensions to be scaled from this drawing
 - 3 This map is reproduced from Ordnance Survey on behalf of the controller of Her Majesty's Stationery Office & Crown Infringings. Crown Copyright and may lead to prosecution or civil proceedings. (1000191801) (2012)

rev	description	date	by
A	Amendments to show existing building	13.02.13	SB

 Hampshire County Council			HCC Property Services Three Miners House, 75 High Street, Winchester SO23 8UL Tel: 01962 947801 Property Services		
PROJECT West Sussex County Council Laburnum Grove Primary School (Junior to Primary conversion)			SHEET CONTENTS Proposed Elevations Sheet 2 of 2		
SCALE 1:100@A1 1:200@A3	DATE Jan 2013	DRAWN TH	CHKD	DRAWING NO. E02294 A 32	REVISION A
FILE REF: E02294 Lab Grove BUILDINGS.mxd					