



A L L O T M E N T S

NOTES:

1. Do not scale this drawing. Use figured dimensions only, except for Planning purposes.
2. All dimensions must be checked on site by the contractor prior to commencement of work.
3. All construction details are indicative and are to be checked and confirmed on site and any divergences are to be agreed with the Contract Administrator.

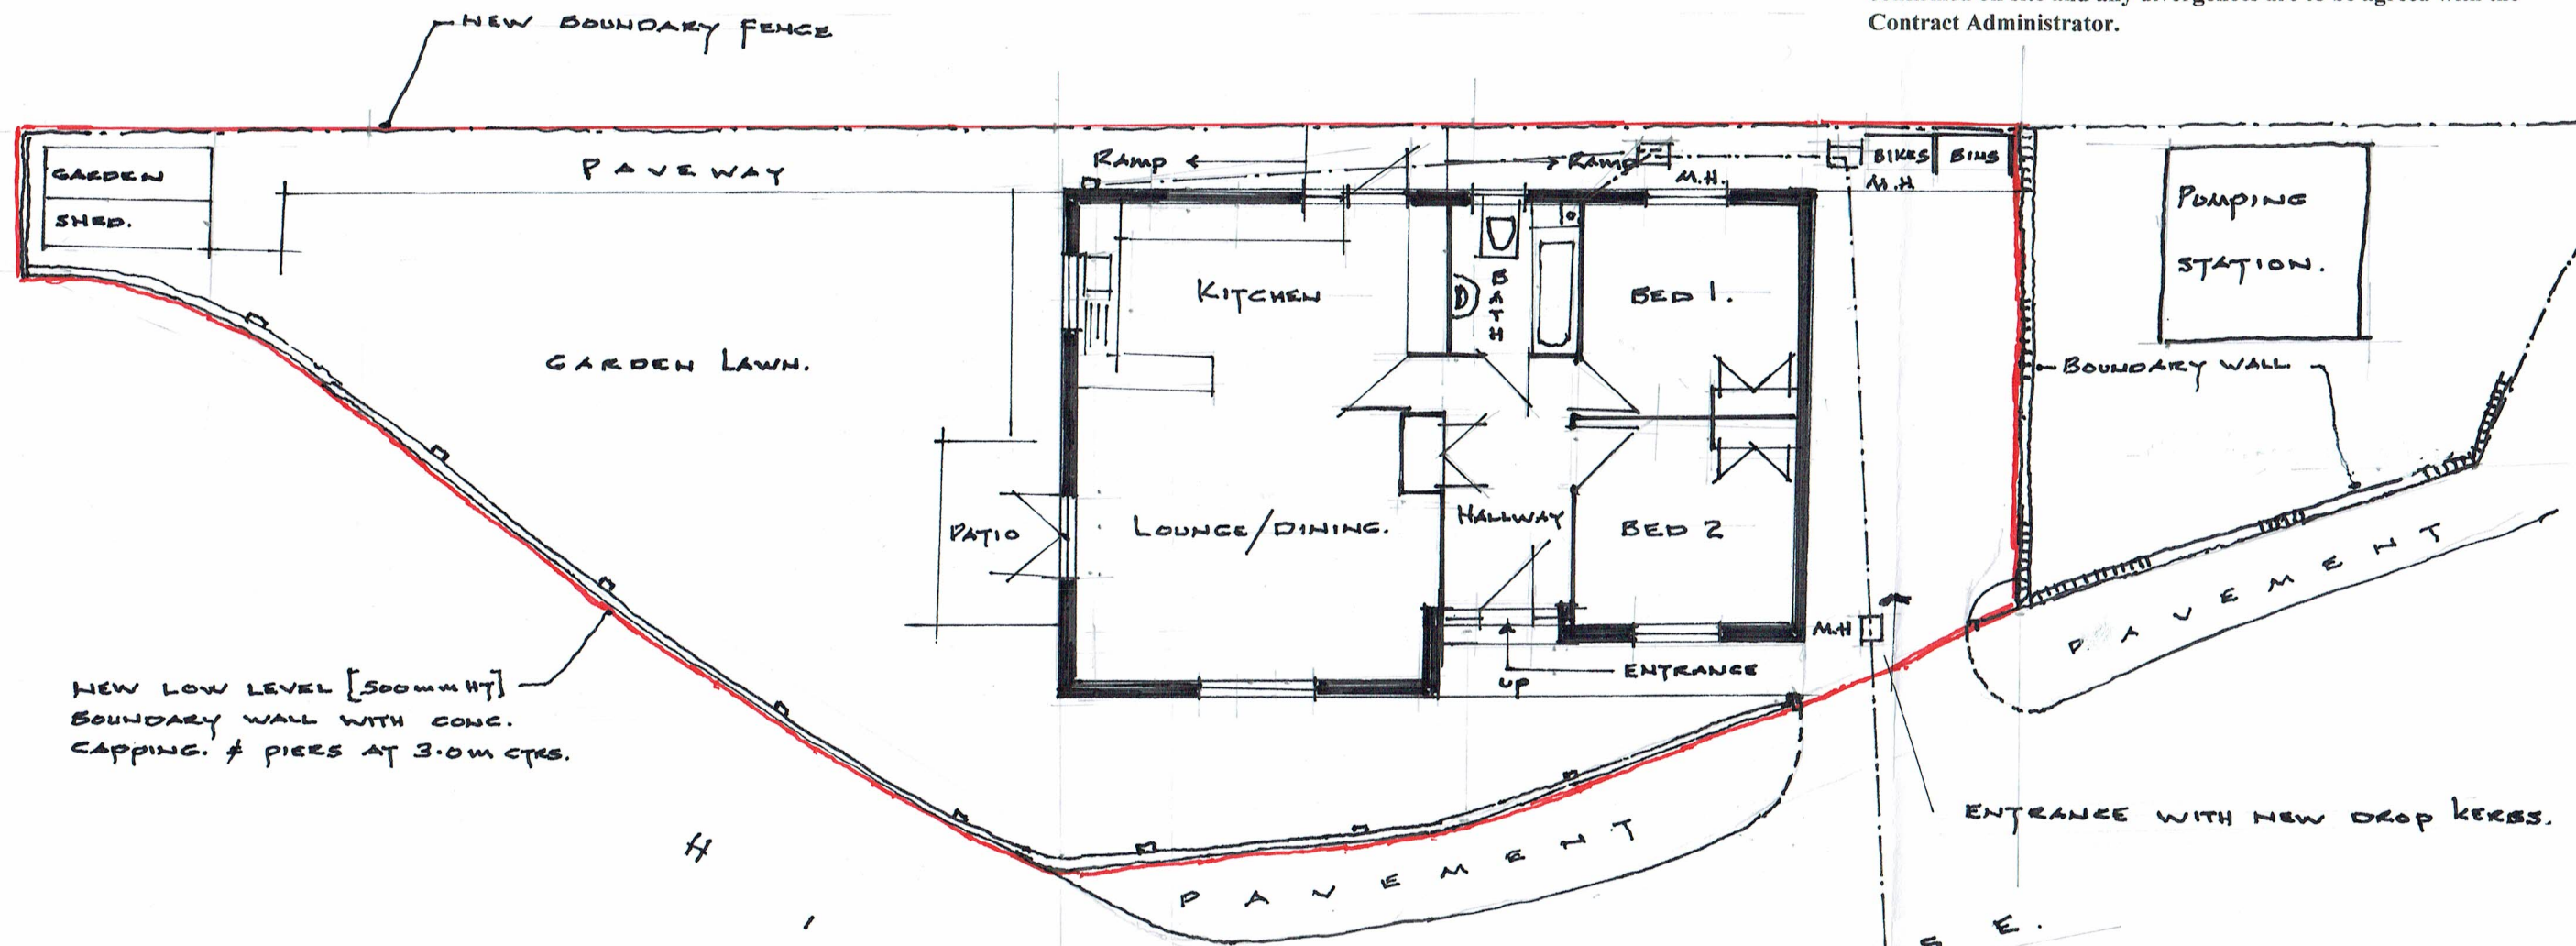

PROPOSED GROUND FLOOR PLAN
& SITE BLOCK PLAN.

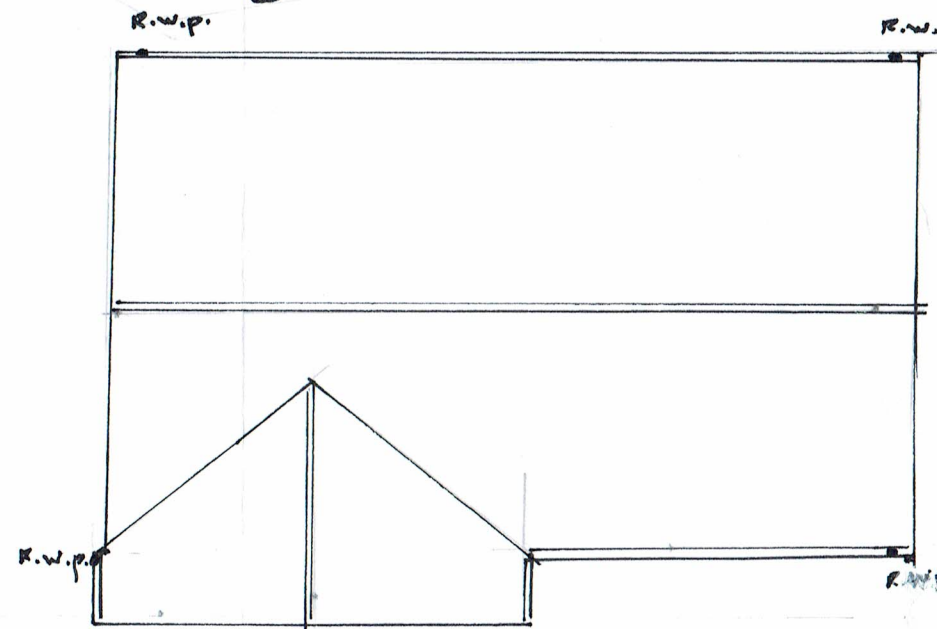

ROOF PLAN.

K.E. HILTON & ASSOCIATES

Chartered Structural Engineers

Studio 1
Manor Nursery
Lagness Road
Chichester
PO20 1LJ

Tel/Ans:
Tel/Mob:
E-Mail:

01243 771158
07968 333140
k_e_hilton@yahoo.co.uk

PROPOSED NEW BUNGALOW
ON LAND SOUTH OF
HIGHCROFT CLOSE, BOGNOR

Scale 1:100

Date JUNE 16

Drawing Number

drawn by

checked

KEH



NORTH

ARUN DISTRICT COUNCIL BR8017/PL