






Rear Elevation

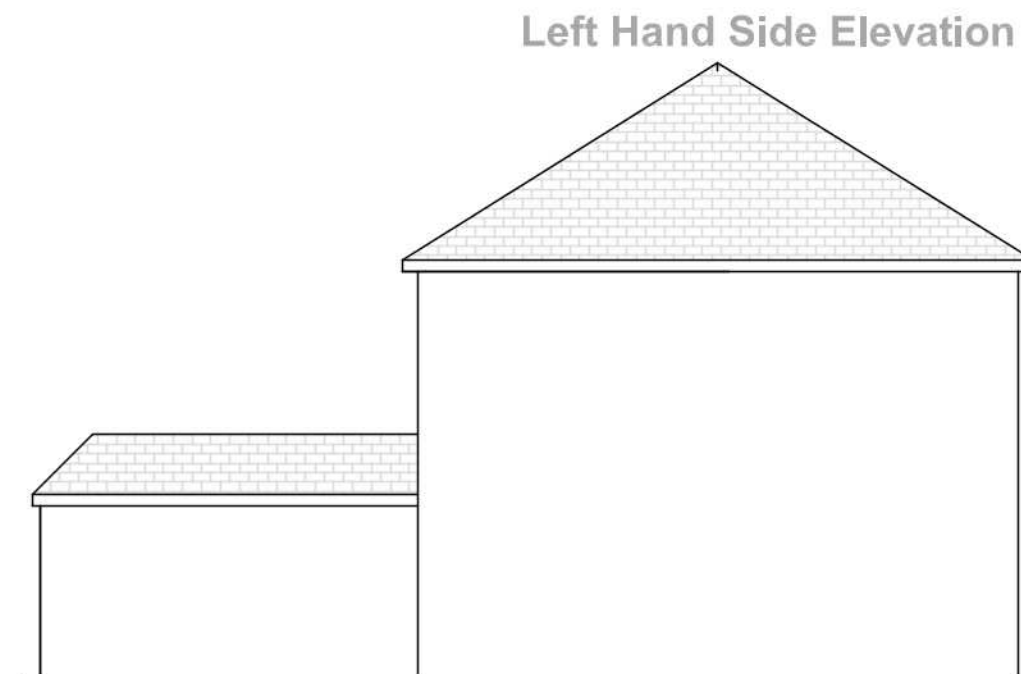


Left Hand Side Elevation

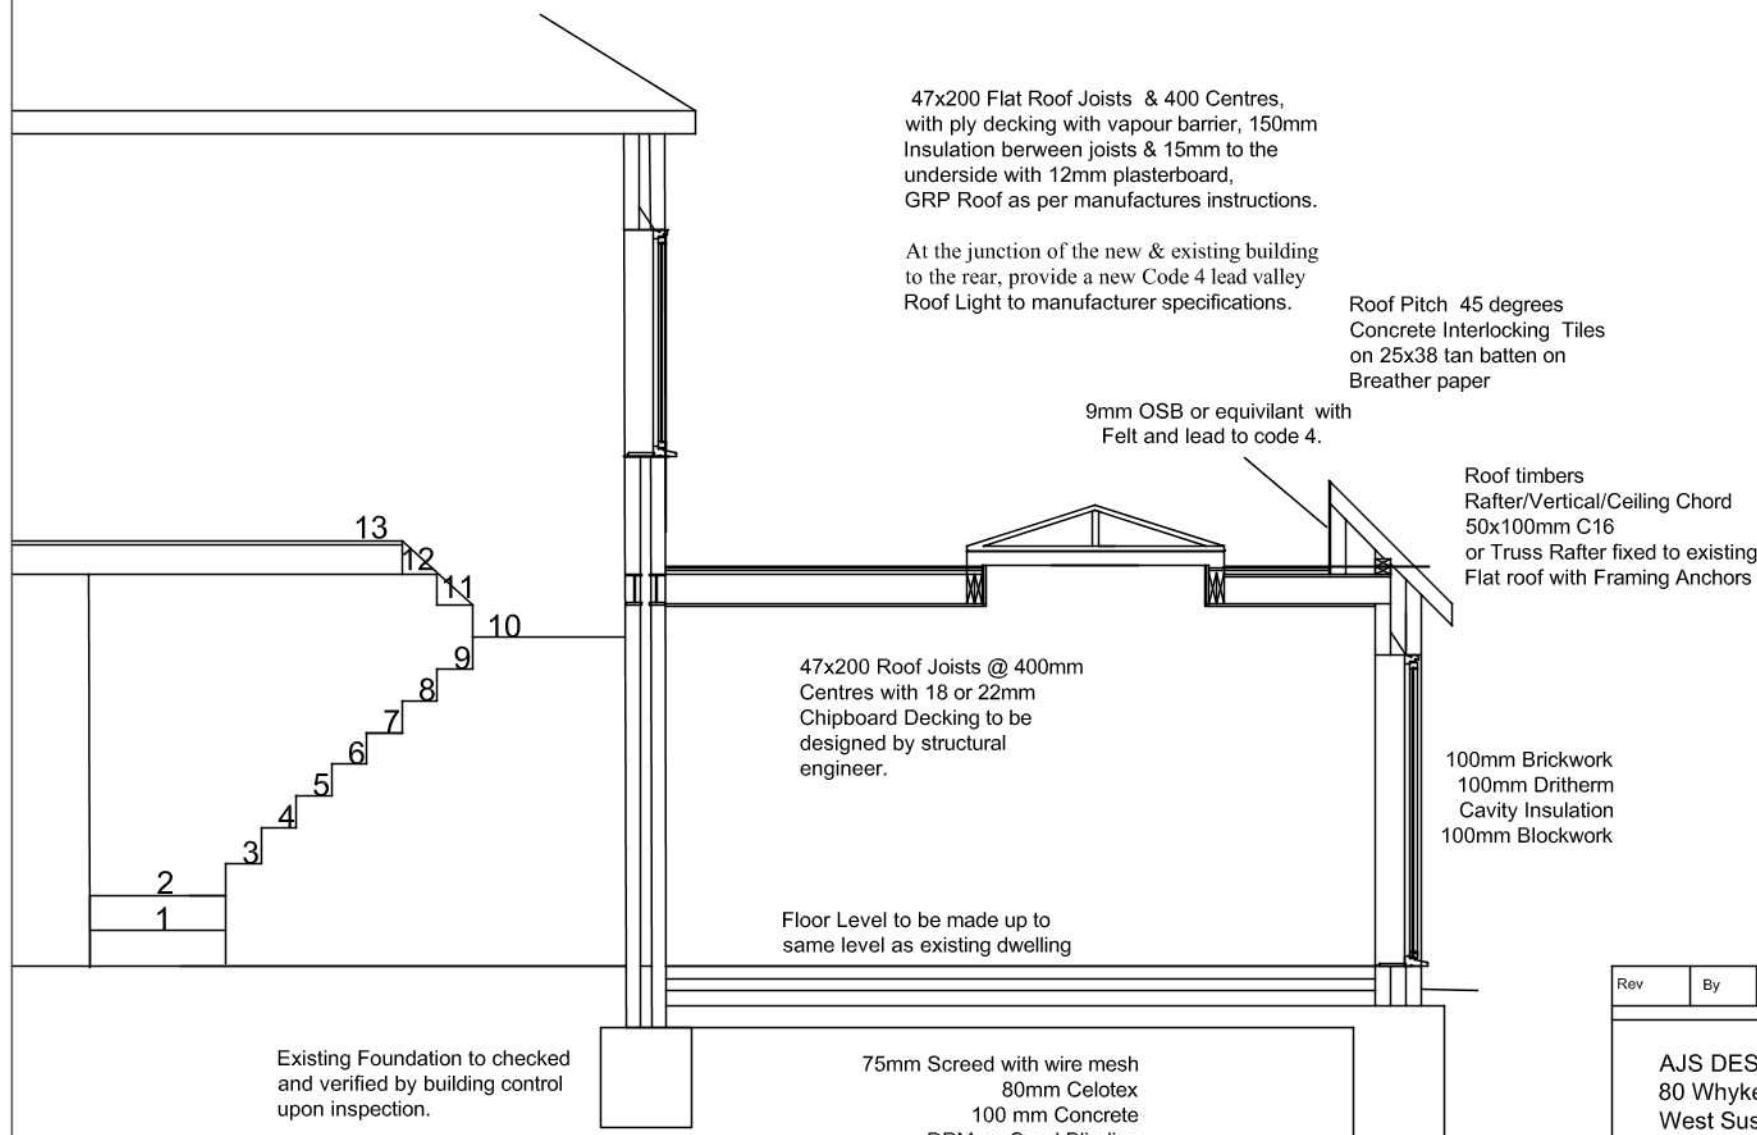

Right Hand Side
Elevation

 

Section

 

Rev	By	Description	Date	Client	Status	Approval
AJS DESIGN SOLUTIONS 80 Whyke Lane Chichester West Sussex PO19 7PD T: 07834 316 010 E: enquiries@ajsdesignsolutions.co.uk				Mr M Milburn	Project	Brooklands Villa, Shripney Road Bognor Regis
				Drawing Title	Proposed Elevations & Section	
				Scale	1:50, 1:100	Date 6th June 17
				Job No.	may 05/17	Drawn By AJS
				Drawing No.	3	Revision A
THIS DRAWING IS SUBJECT TO COPYRIGHT AND SHOULD THEREFORE NOT BE REPRODUCED WITHOUT PRIOR CONSENT OF AJS DESIGN SOLUTIONS.						